




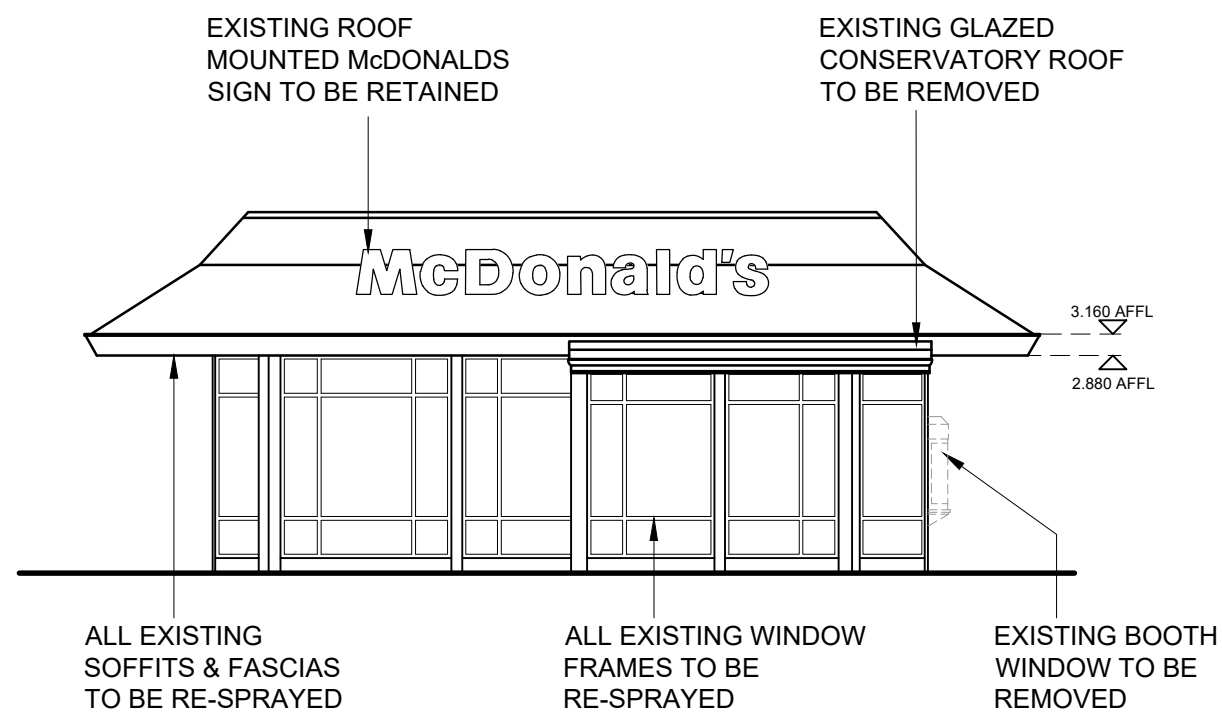


EXISTING ELEVATION A

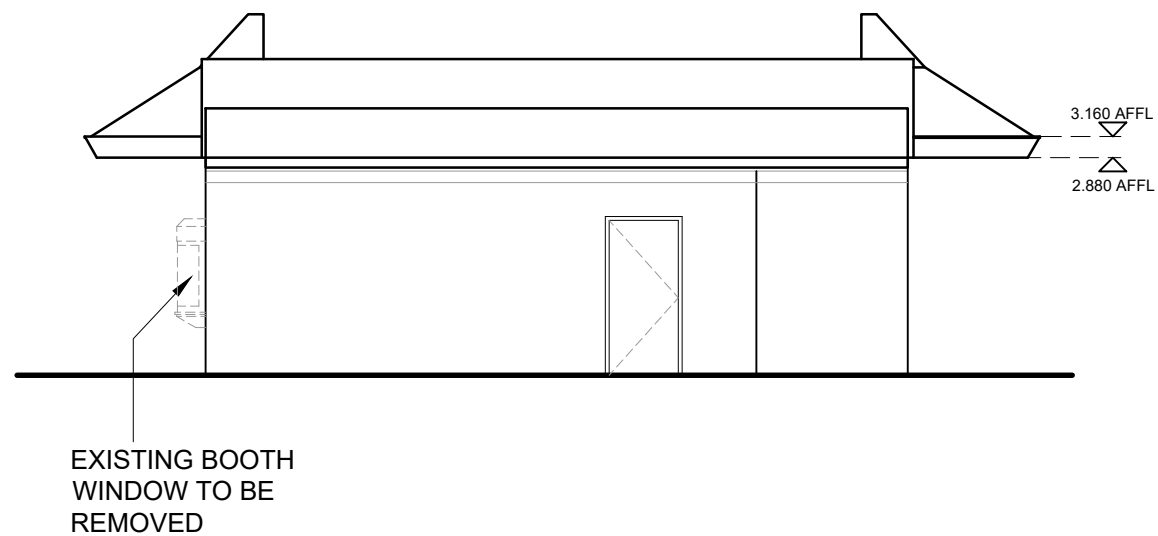


EXISTING ELEVATION C

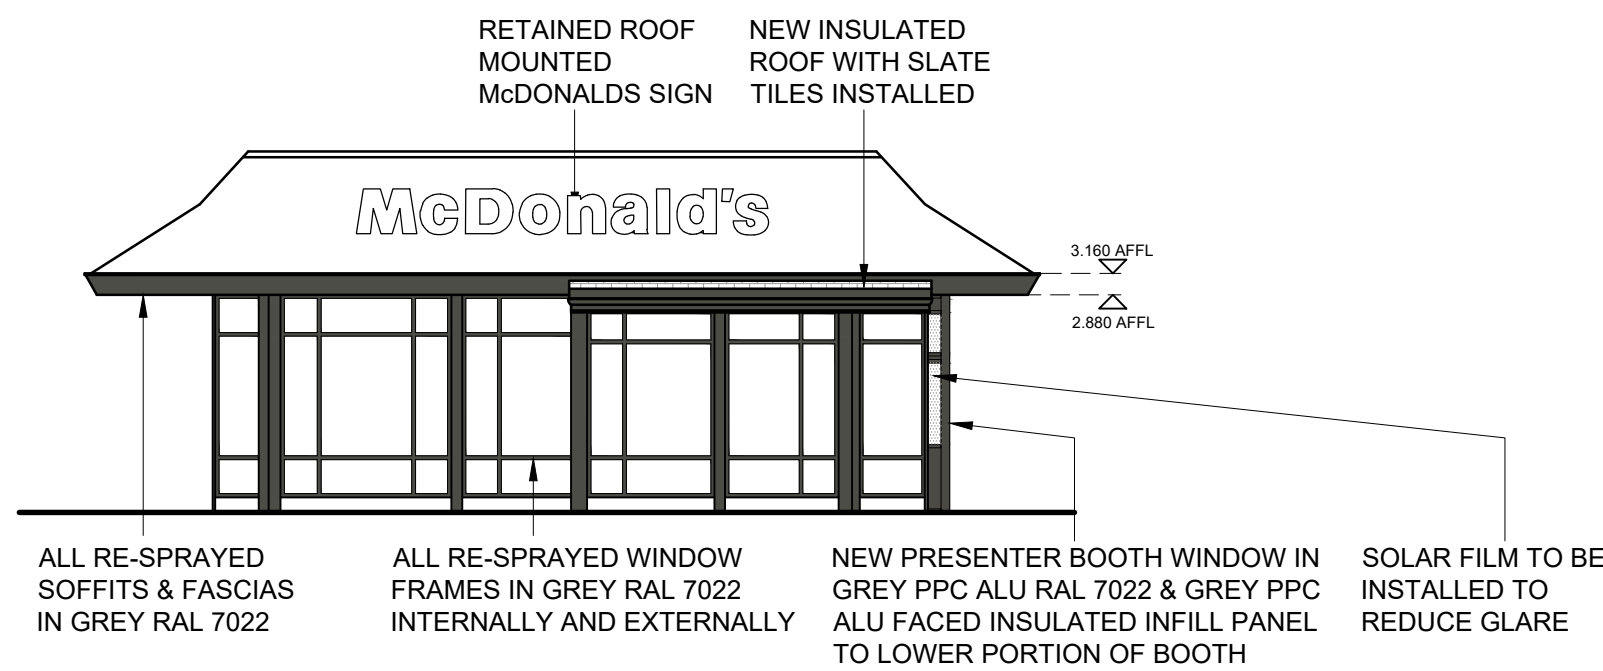


PROPOSED ELEVATION A

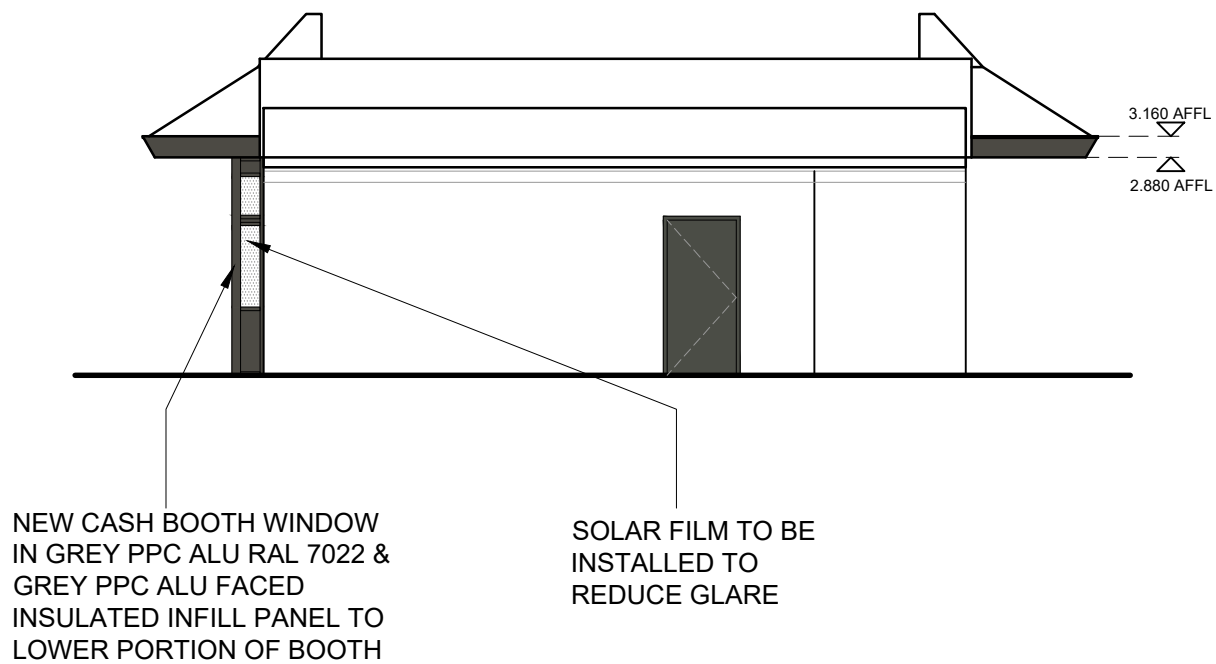


PROPOSED ELEVATION C

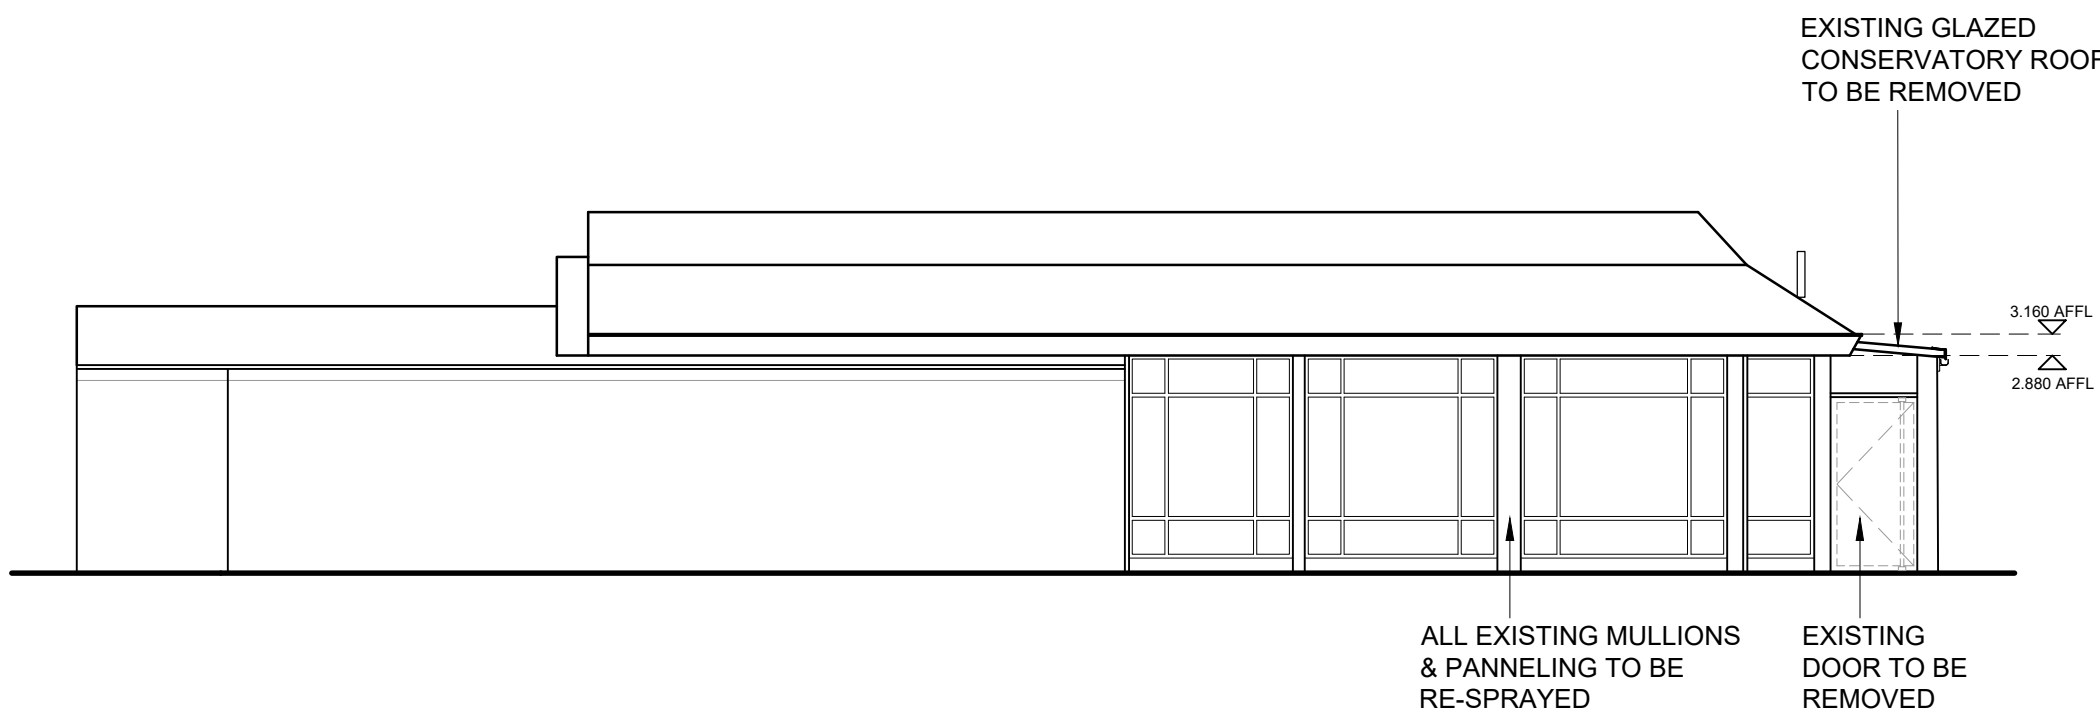


EXISTING ELEVATION B

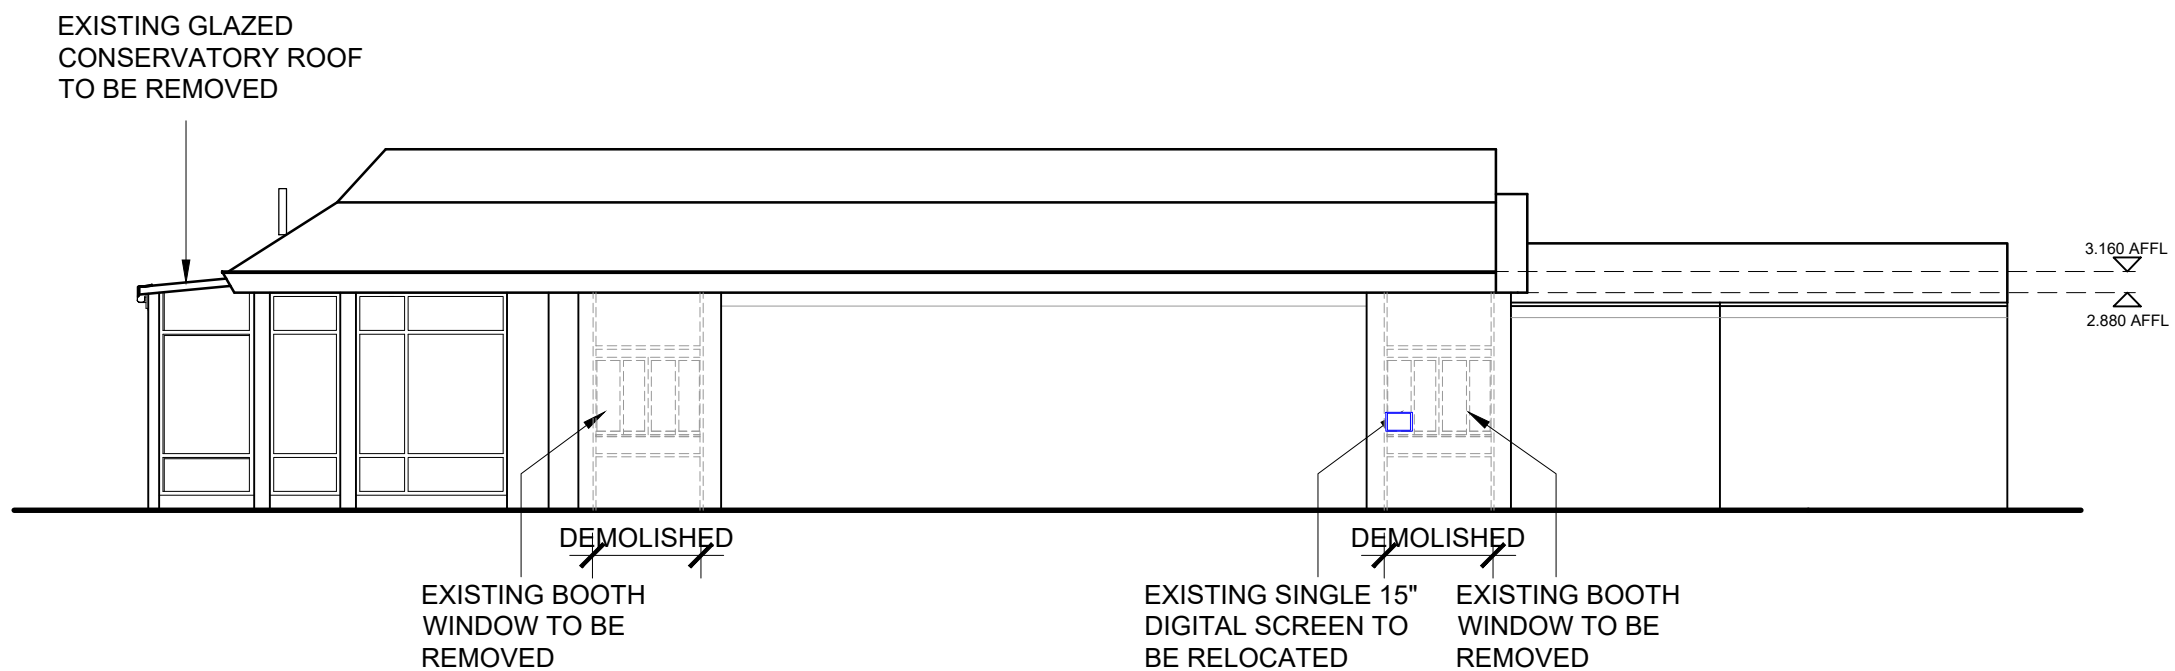

EXISTING ELEVATION D

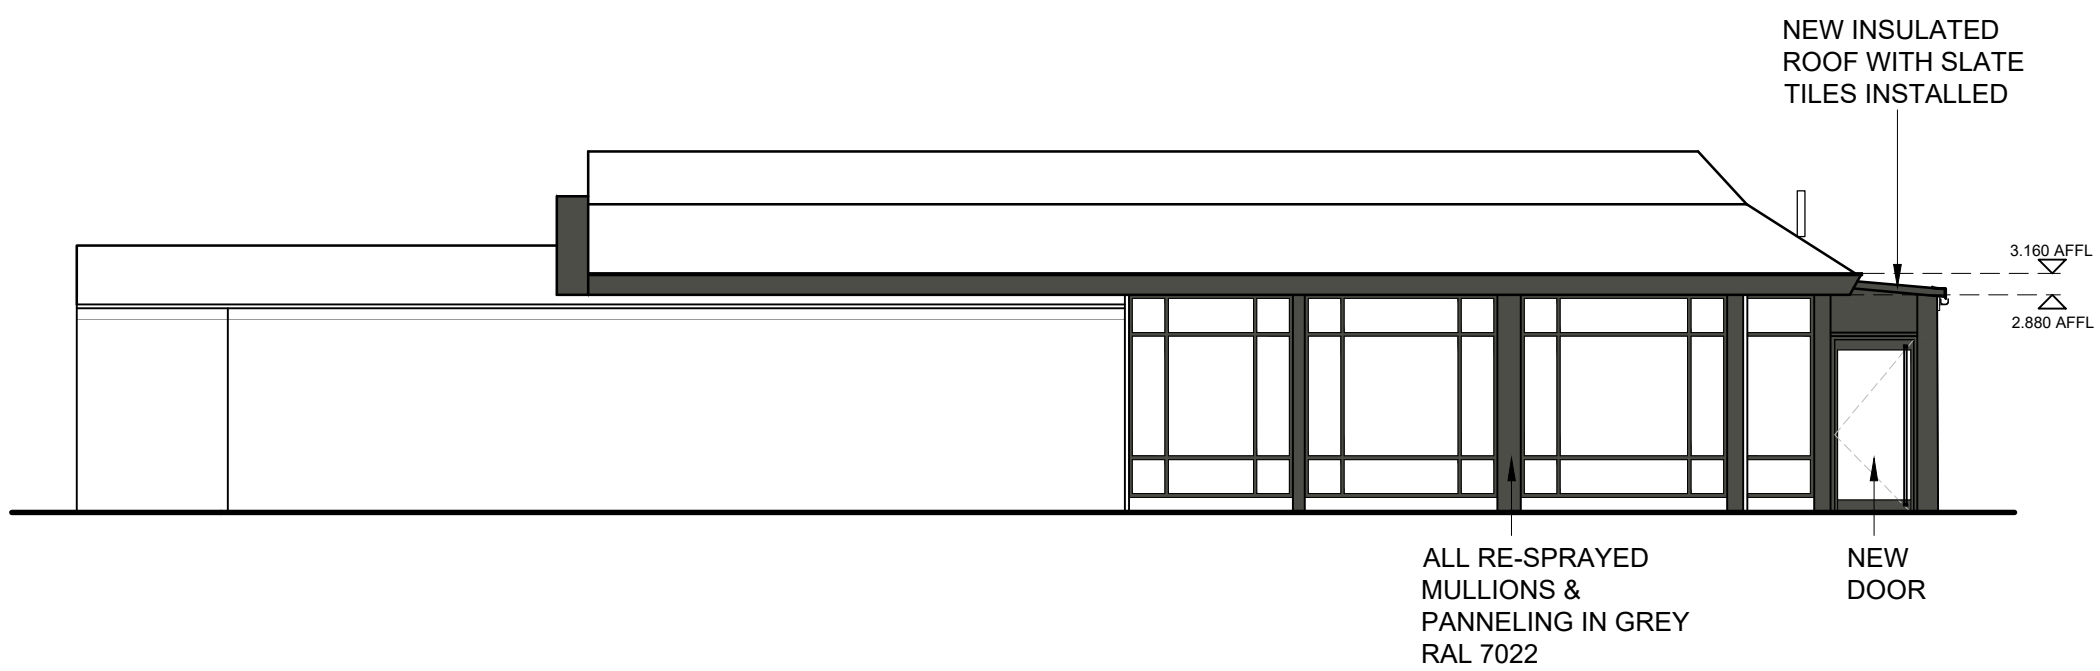

PROPOSED ELEVATION B

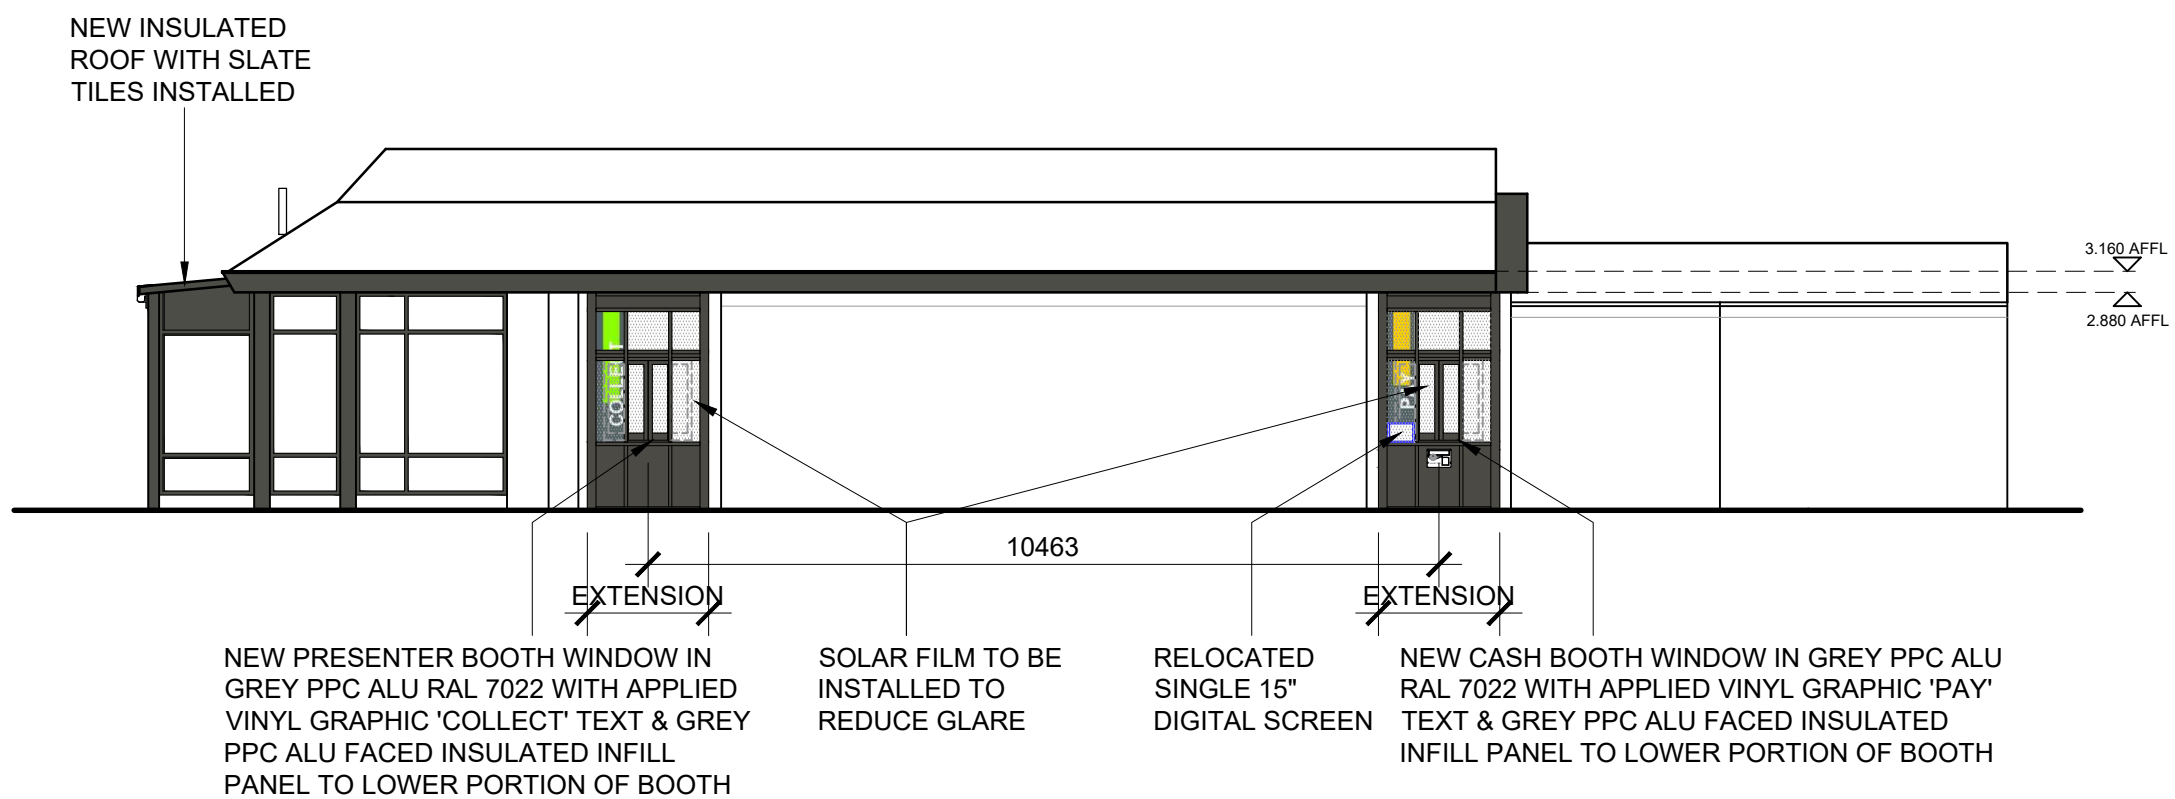

PROPOSED ELEVATION D

BUILDING FINISHES		
DESCRIPTION	EXISTING	PROPOSED
WALLS	BRICK	AS EXISTING
ROOF	TILES	SLATE TILES
WINDOW FRAMES	KHAKI GREEN	GREY RAL 7022
SOFFIT & FASCIAS	KHAKI GREEN	GREY RAL 7022
DOORS	KHAKI GREEN	GREY RAL 7022
BOOTH WINDOWS (inc surrounds)	KHAKI GREEN	OVER CLAD IN GREY RAL 7022 ALU. AND FRAMES REDECORATED GREY RAL 7022

NOTES


- All dimensions and levels are to be checked on site.
- Any discrepancies are to be reported to the architect before any work commences.
- This drawing shall not be scaled to ascertain any dimensions. Work to figured dims only.
- This drawing shall not be reproduced without express written permission from AEW.
- Title overlay drawings and ownership boundaries are produced using all reasonable endeavours. AEW cannot be responsible for the accuracy or scale discrepancy of base plans supplied to them.
- All works are to be undertaken in accordance with Building Regulations and the latest British Standards.
- All proprietary materials and products are to be used strictly in accordance with the manufacturers recommendations.

CDM 2015


Client notified of duties: **At Design Workshops**
Principal Designer: **CSS**

Unless noted below, all known hazards have been highlighted on the drawing.

Notes:
All drawings to be read in conjunction with all other drawings as noted on issue sheet.

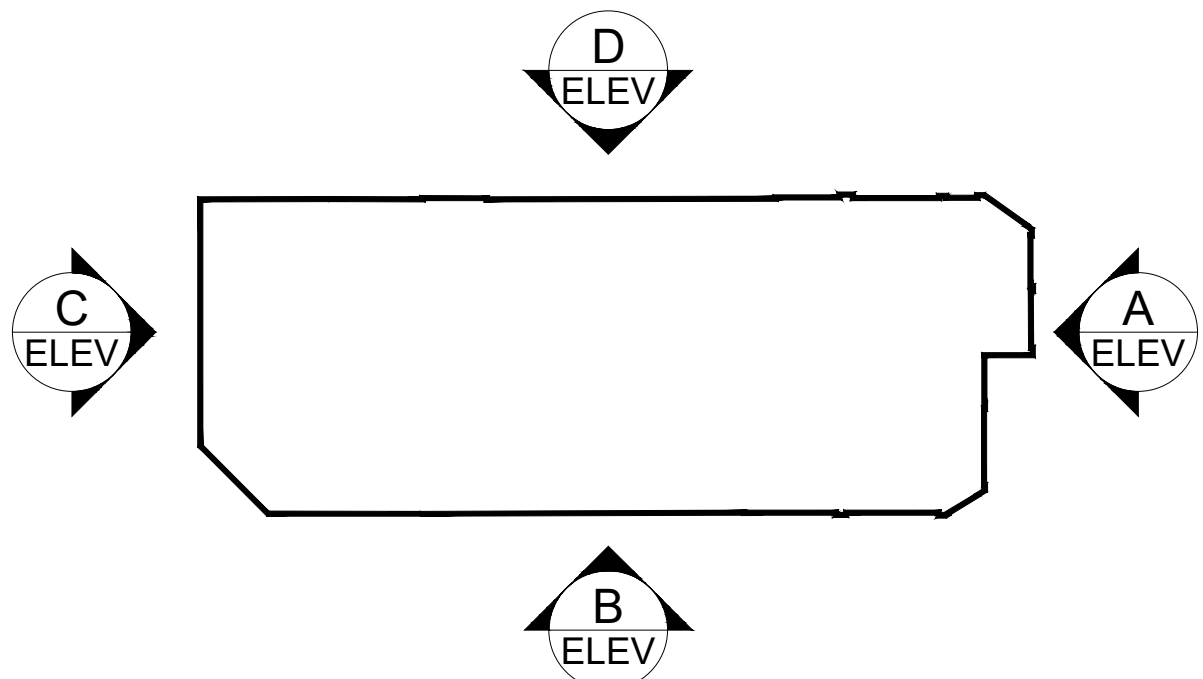

KEY PLAN - NTS

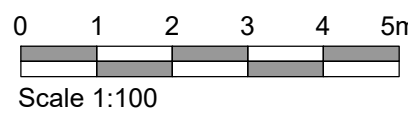

EXISTING & PROPOSED SITE ELEVATIONS 1:100

PLANNING

B	19/04/24	HN	MW
UPDATED FOLLOWING PM EMAIL RECEIVED 16/04 : - ROOF TILES OMITTED, RE-ISSUED TO PLANNING			
A	10/04/24	ST	MW
ISSUED FOR PLANNING			
-	15/03/24	LC	DP
INITIAL ISSUE			
REV	Date	Drawn by :-	Checked by :-
Status Purpose of Issue			
S2 For Information			
drawing stage PLANNING			
client McDonald's Restaurants Ltd			
project MERSEY LIGHTS PRINCESS PARKWAY 0650 store			
drawing title EXISTING & PROPOSED SITE ELEVATIONS			
date 15/03/24	drawn LC	checked DP	scale@A1 1:100

Rev

B

Job No

13770_AEW_0650_0005

aew architects
0161 214 4370
www.aewarchitects.com



aew