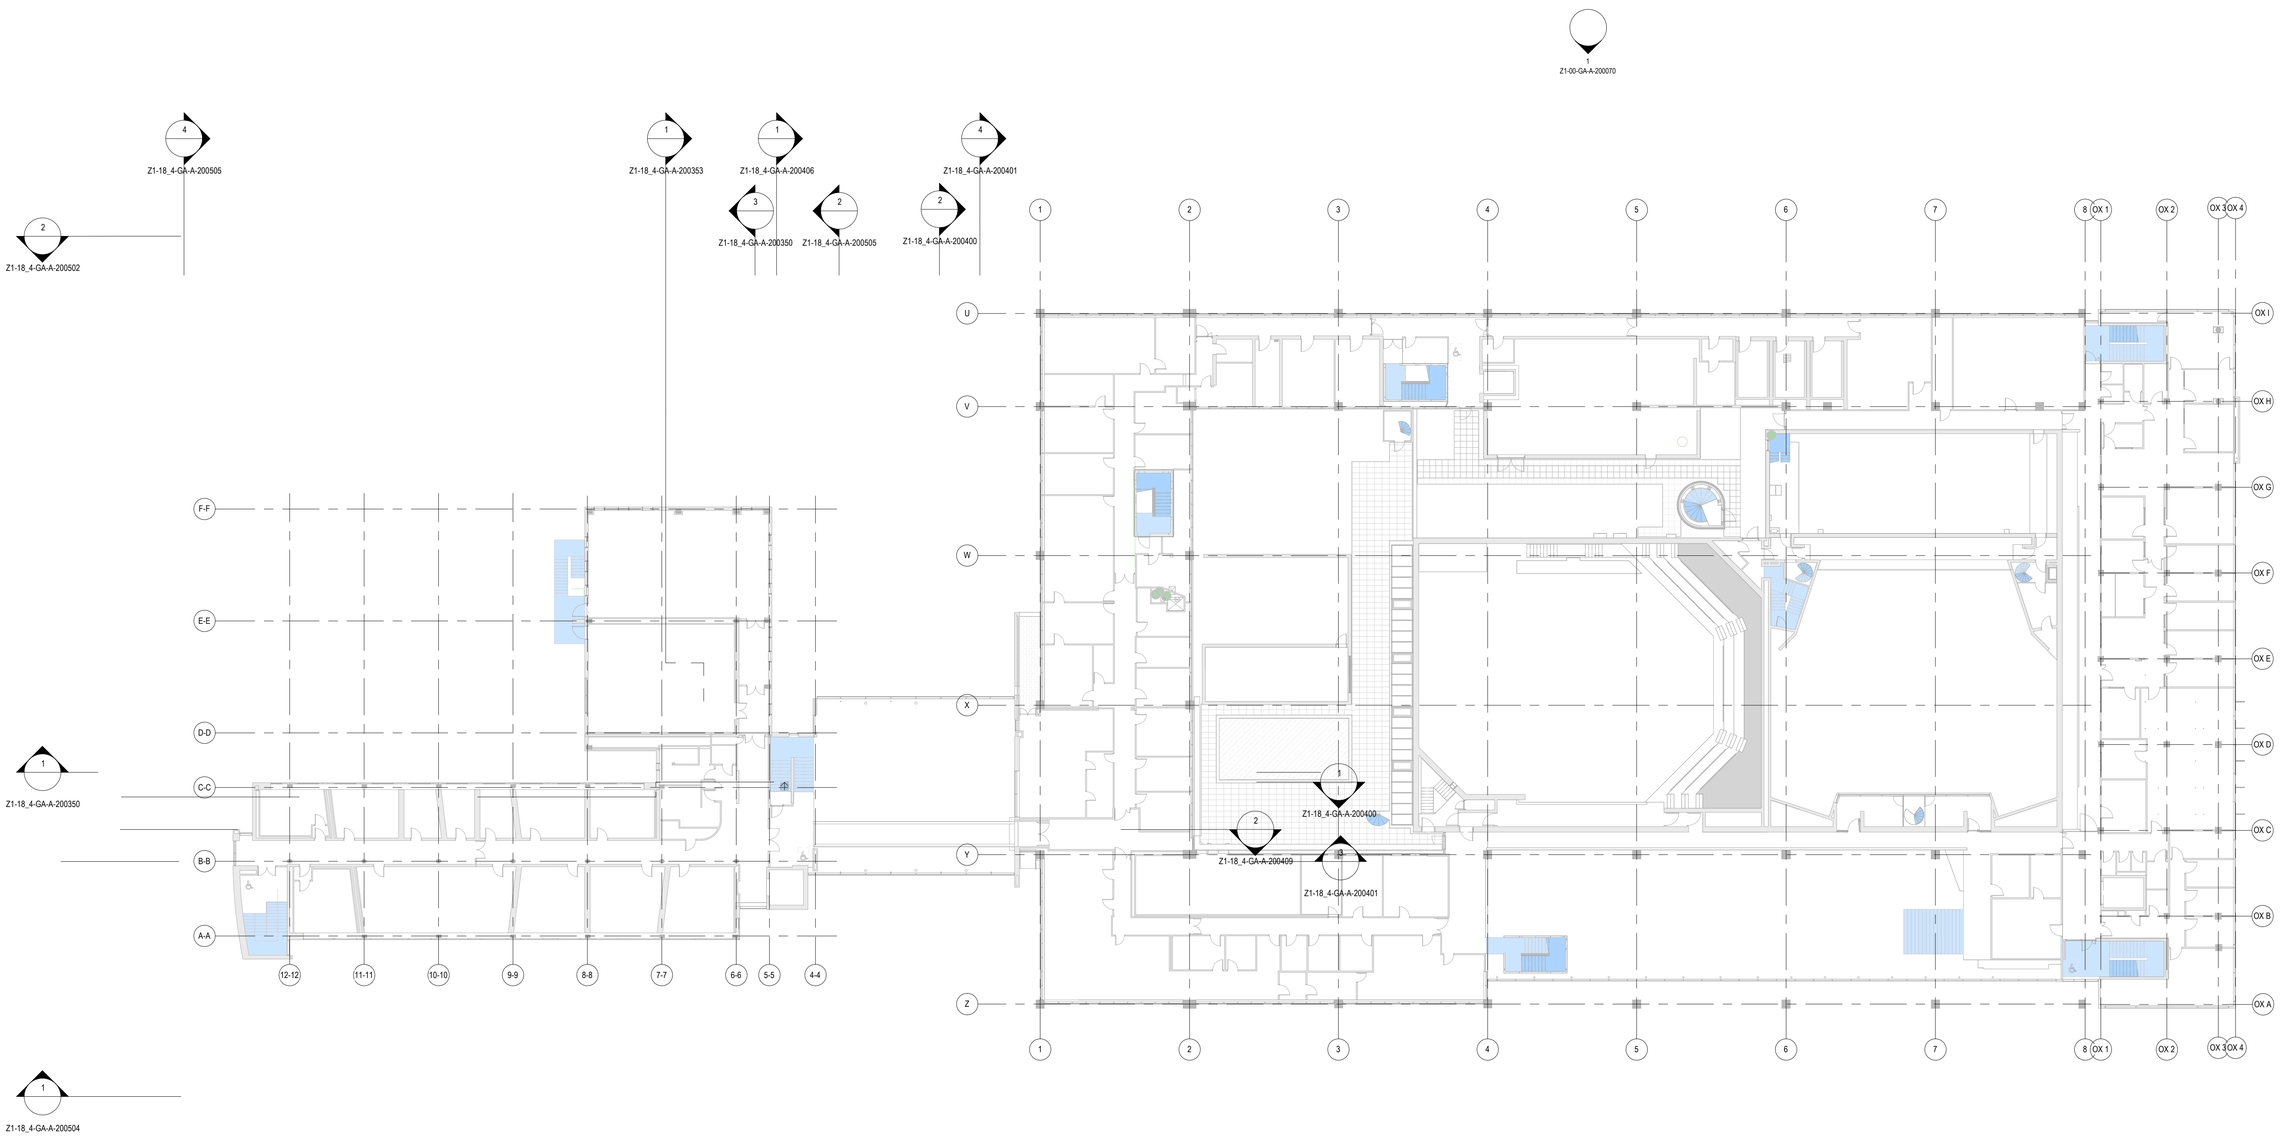


1 Section / Elevation Key Phase 18-4

1 : 250

Z1-00-GA-A-200070
2

IAN PALMER ARCHITECTS SHALL HAVE NO RESPONSIBILITY FOR ANY USE MADE OF THIS DOCUMENT OTHER THAN FOR THAT WHICH IT WAS PREPARED AND ISSUED.

ALL DIMENSIONS SHOULD BE CHECKED ON SITE.

DO NOT SCALE FROM THIS DRAWING

ANY DRAWING ERRORS OR DIVERGENCIES SHOULD BE BROUGHT TO THE ATTENTION OF IAN PALMER ARCHITECTS AT THE ADDRESS SHOWN BELOW.

BEFORE WORK COMMENCES ALL DRAWINGS SHALL BE READ IN CONJUNCTION ALL RELEVANT INFORMATION INCLUDING:
- THE CDM DESIGN ISSUES REGISTER
- THE RISK SERIES OF DRAWINGS
- THE PROJECT CDM RISK REGISTER

REVISION / DESCRIPTION	DRAWN	CHECKED	DATE
P02 First issue	ICP	ICP	10.04.24
P01 First issue	ICP	ICP	05.01.24

CLIENT

IAN PALMER ARCHITECTS
Haweswater
Moss Lane
Silverdale
Carnforth
Lancashire
LA5 0SS

Info@Ianpalmerarchitects.com
www.Ianpalmerarchitects.com

PROJECT TITLE: Royal Northern College of Music

P000001

DRAWING TITLE: Elevation/Section Key

SCALE: @ A1 1 : 250

DATE FIRST ISSUED: 25.01.24

DRAWING No.: PR1- IPA- Z1-18_4-GA-A-200501

REVISION: P02