


DESIGN INTENT - SUBMIT SHOP DRAWINGS FOR LANDSCAPE ARCHITECT APPROVAL PRIOR TO FABRICATION

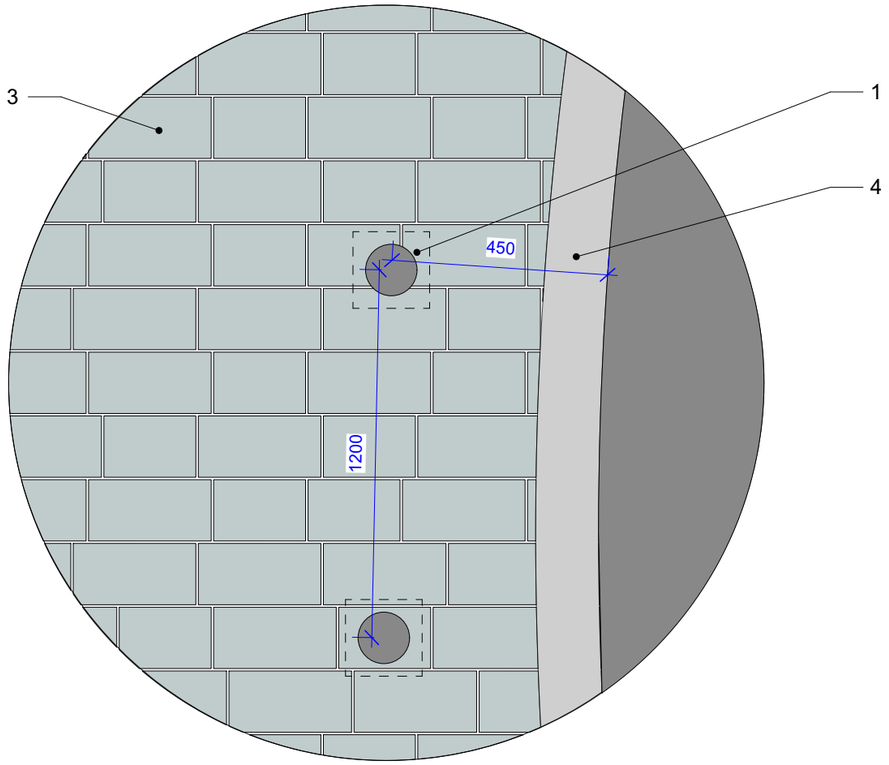

1 PAS170 rated Bollard - Plan
Scale: 1:20

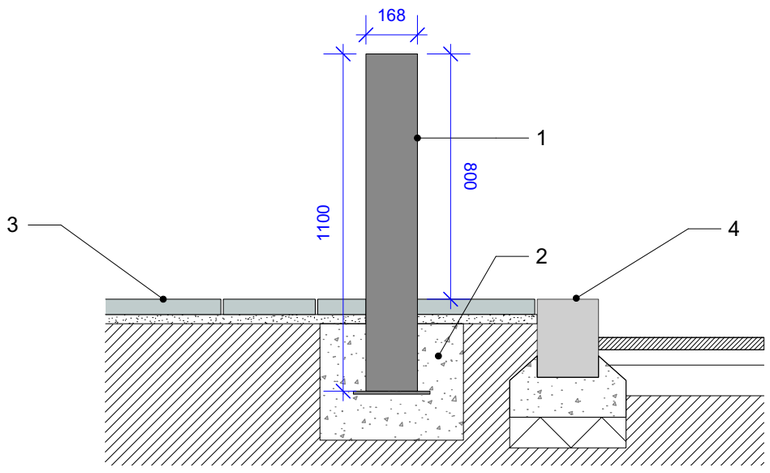

2 PAS170 rated Bollard - Section
Scale: 1:20

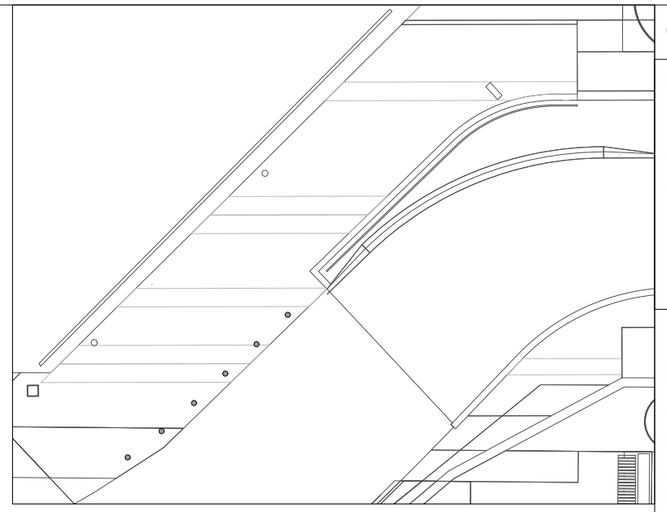

© THIS DRAWING IS COPYRIGHT PROTECTED AND MAY NOT BE REPRODUCED IN WHOLE OR PART WITHOUT WRITTEN AUTHORITY FROM THE OWNER.

NOTES:
1. Do not scale from this drawing.
2. Always work to noted dimensions.
3. All dimensions are in millimetres unless otherwise stated.
4. All setting out, levels and dimensions to be agreed on site.
5. The dimensions of all materials must be checked on site before being laid out.
6. This drawing must be read with the relevant specification clauses and detail drawings.
7. Order of construction and setting out to be agreed on site.

1 - PAS170-rated Bollard
Product: Rhinoguard PAS170 25/20 Bollard.
Size: 168mm dia. x 800mmH (above ground). 300mm foundation depth.
Sleeve finish: Mild steel. Powder coated.
Colour: RAL 7016.
Security Rating: PAS170 - to engineer's specification.
Supplier: Marshalls.
Refer to drawing VIA-PLA-XX-XX-DR-L-7004 for details.
Refer to NBS clause Q50/190

2 - Concrete foundation / base
To engineer / supplier's specification.

3 - P1 / P2 Block Paving
Refer to drg VIA-PLA-XX-XX-DR-L-5000 for details.

4 - Existing Beany Kerb.

Revision	Date	Description	Drawn	Apprvd.
D4-C01	12-04-22	For construction	TF	KR
S3-P05	10-01-22	Granite cube replaced with bespoke bollard detail	TF	KR
S1-P04	05.11.21	Stage 4+	TF	KR
S1-P03	10.06.21	Draft Tender	TF	KR
P02	29.01.21	Specification Added	TF	KR

Planit I.E. Limited
E: info@planit-ie.com **W:** planit-ie.com
MANCHESTER
2 Back Grafton St , Altrincham, WA14 1DY
T: 0161 928 9281
LONDON
Unit 6 Waterside, 44-48 Wharf Road, London, N1 7UX
T: 0207 253 5678
LIVERPOOL
Tempest 5.3, 12 Tithebarn Street, Liverpool, L2 2DT
T: 0151 363 1230

Client ASK

Project Viadux, Greater Bridgewater Street Stair and Lift

Drg Title Fixed Bollard Detail - F3

Created on	Created by	Approved by
13-07-20	TF	KR

Scale	Size	Workstage
1:10	A3	Stage 5

Drg No. VIA-PLA-XX-XX-DR-L-7004
Suitability S3
Revision C01

© Planit I.E. Limited