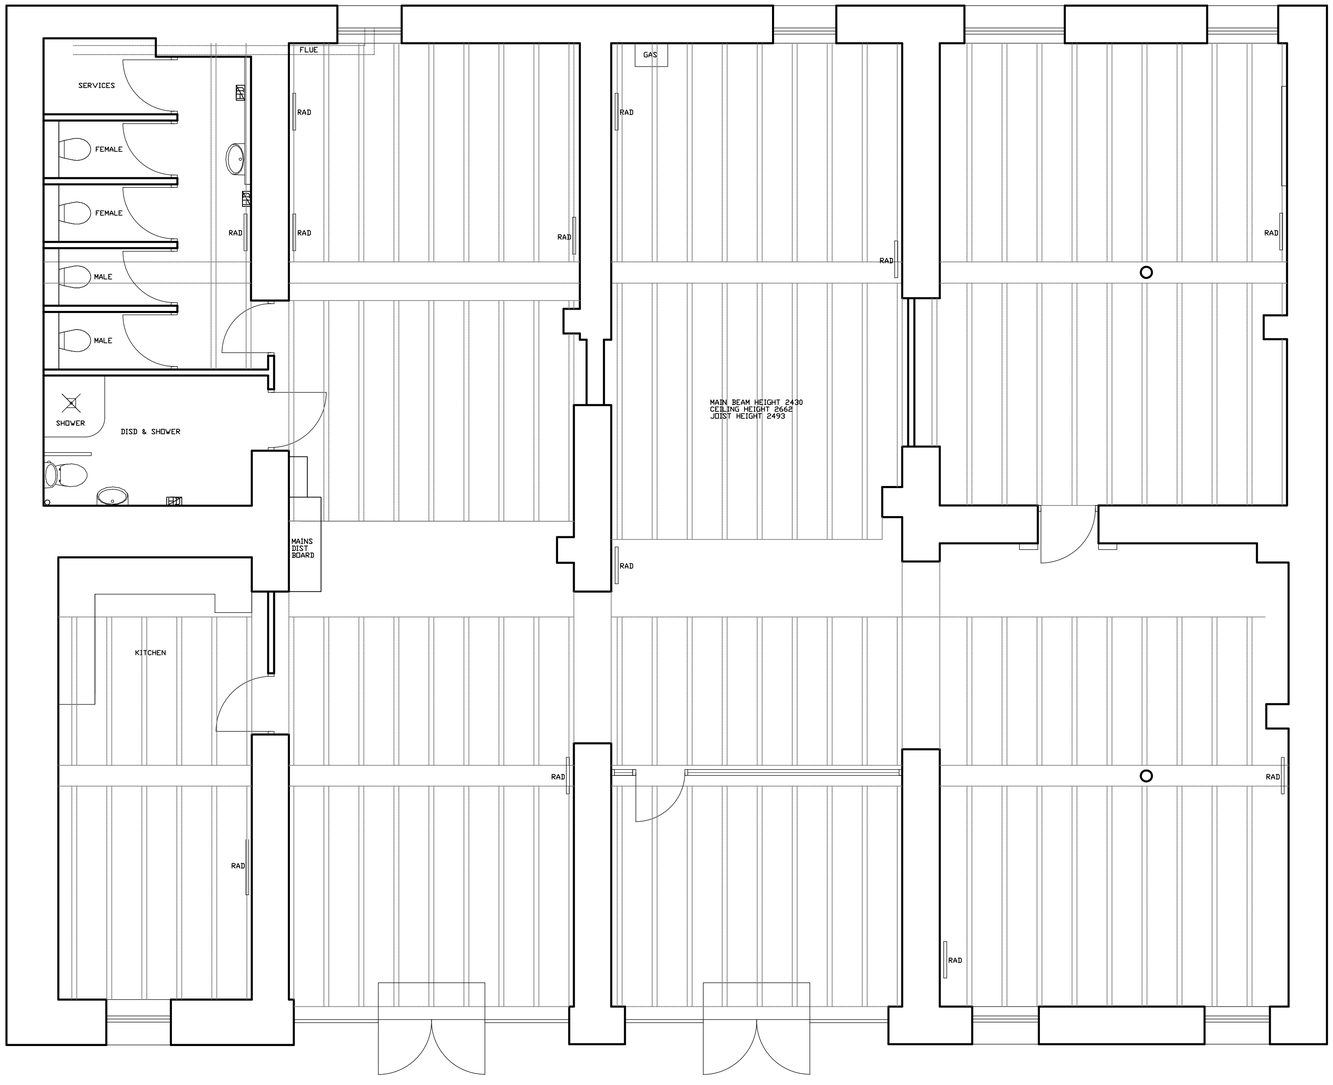


EXISTING GROUND FLOOR

SCALE

DRAWING REVISION / AMENDMENT DETAILS

ORIGINAL -

CLIENT: VEGETARIAN SOCIETY

PROJECT: JACKSONS WAREHOUSE
MANCHESTER

TITLE: EXISTING LAYOUT

PROJECT No:	AREA REF:
ITEM No:	DWG No: 01
REVISION:	DATE:
DRAWN BY:	CHKD BY:
SCALE: 1 : 50	PAPER SIZE:

UNITS 1-2 | ALBERT STREET | HOLLINWOOD | OLDHAM | OL8 3QP
TEL: 0161 684 7879 DAWNVALE.COM

COPYRIGHT © 2017

THE INFORMATION ON THIS DRAWING IS THE SOLE COPYRIGHT OF DAWNVALE AND MAY NOT BE COPIED OR REPRODUCED WITHOUT PRIOR CONSENT. ALL RIGHTS RESERVED.

DISCLAIMER

DRAWING IS INTENDED FOR ILLUSTRATIVE PURPOSES ONLY. FINAL DESIGN TO BE AGREED WITH CLIENT. ALL DIMENSIONS TO BE AGREED WITH CLIENT AND/OR CHECKED AGAINST SITE PRIOR TO MANUFACTURE.