


NOTES

DO NOT SCALE FROM THIS DRAWING.
ALL DIMENSIONS TO BE CHECKED ON SITE.
(DRAWINGS MAYBE SCALED FOR LOCAL AUTHORITY & PLANNING PURPOSE ONLY)
COPYRIGHT PROTECTED.


ORIGINAL A1

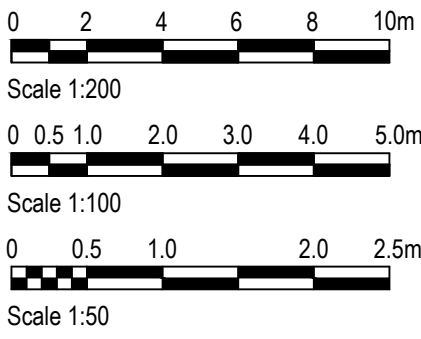


FOR PLANNING
DO NOT USE FOR CONSTRUCTION

CONSULTANT REFERENCES IN DRAWING:


STRUCTURAL - REF/REVISION

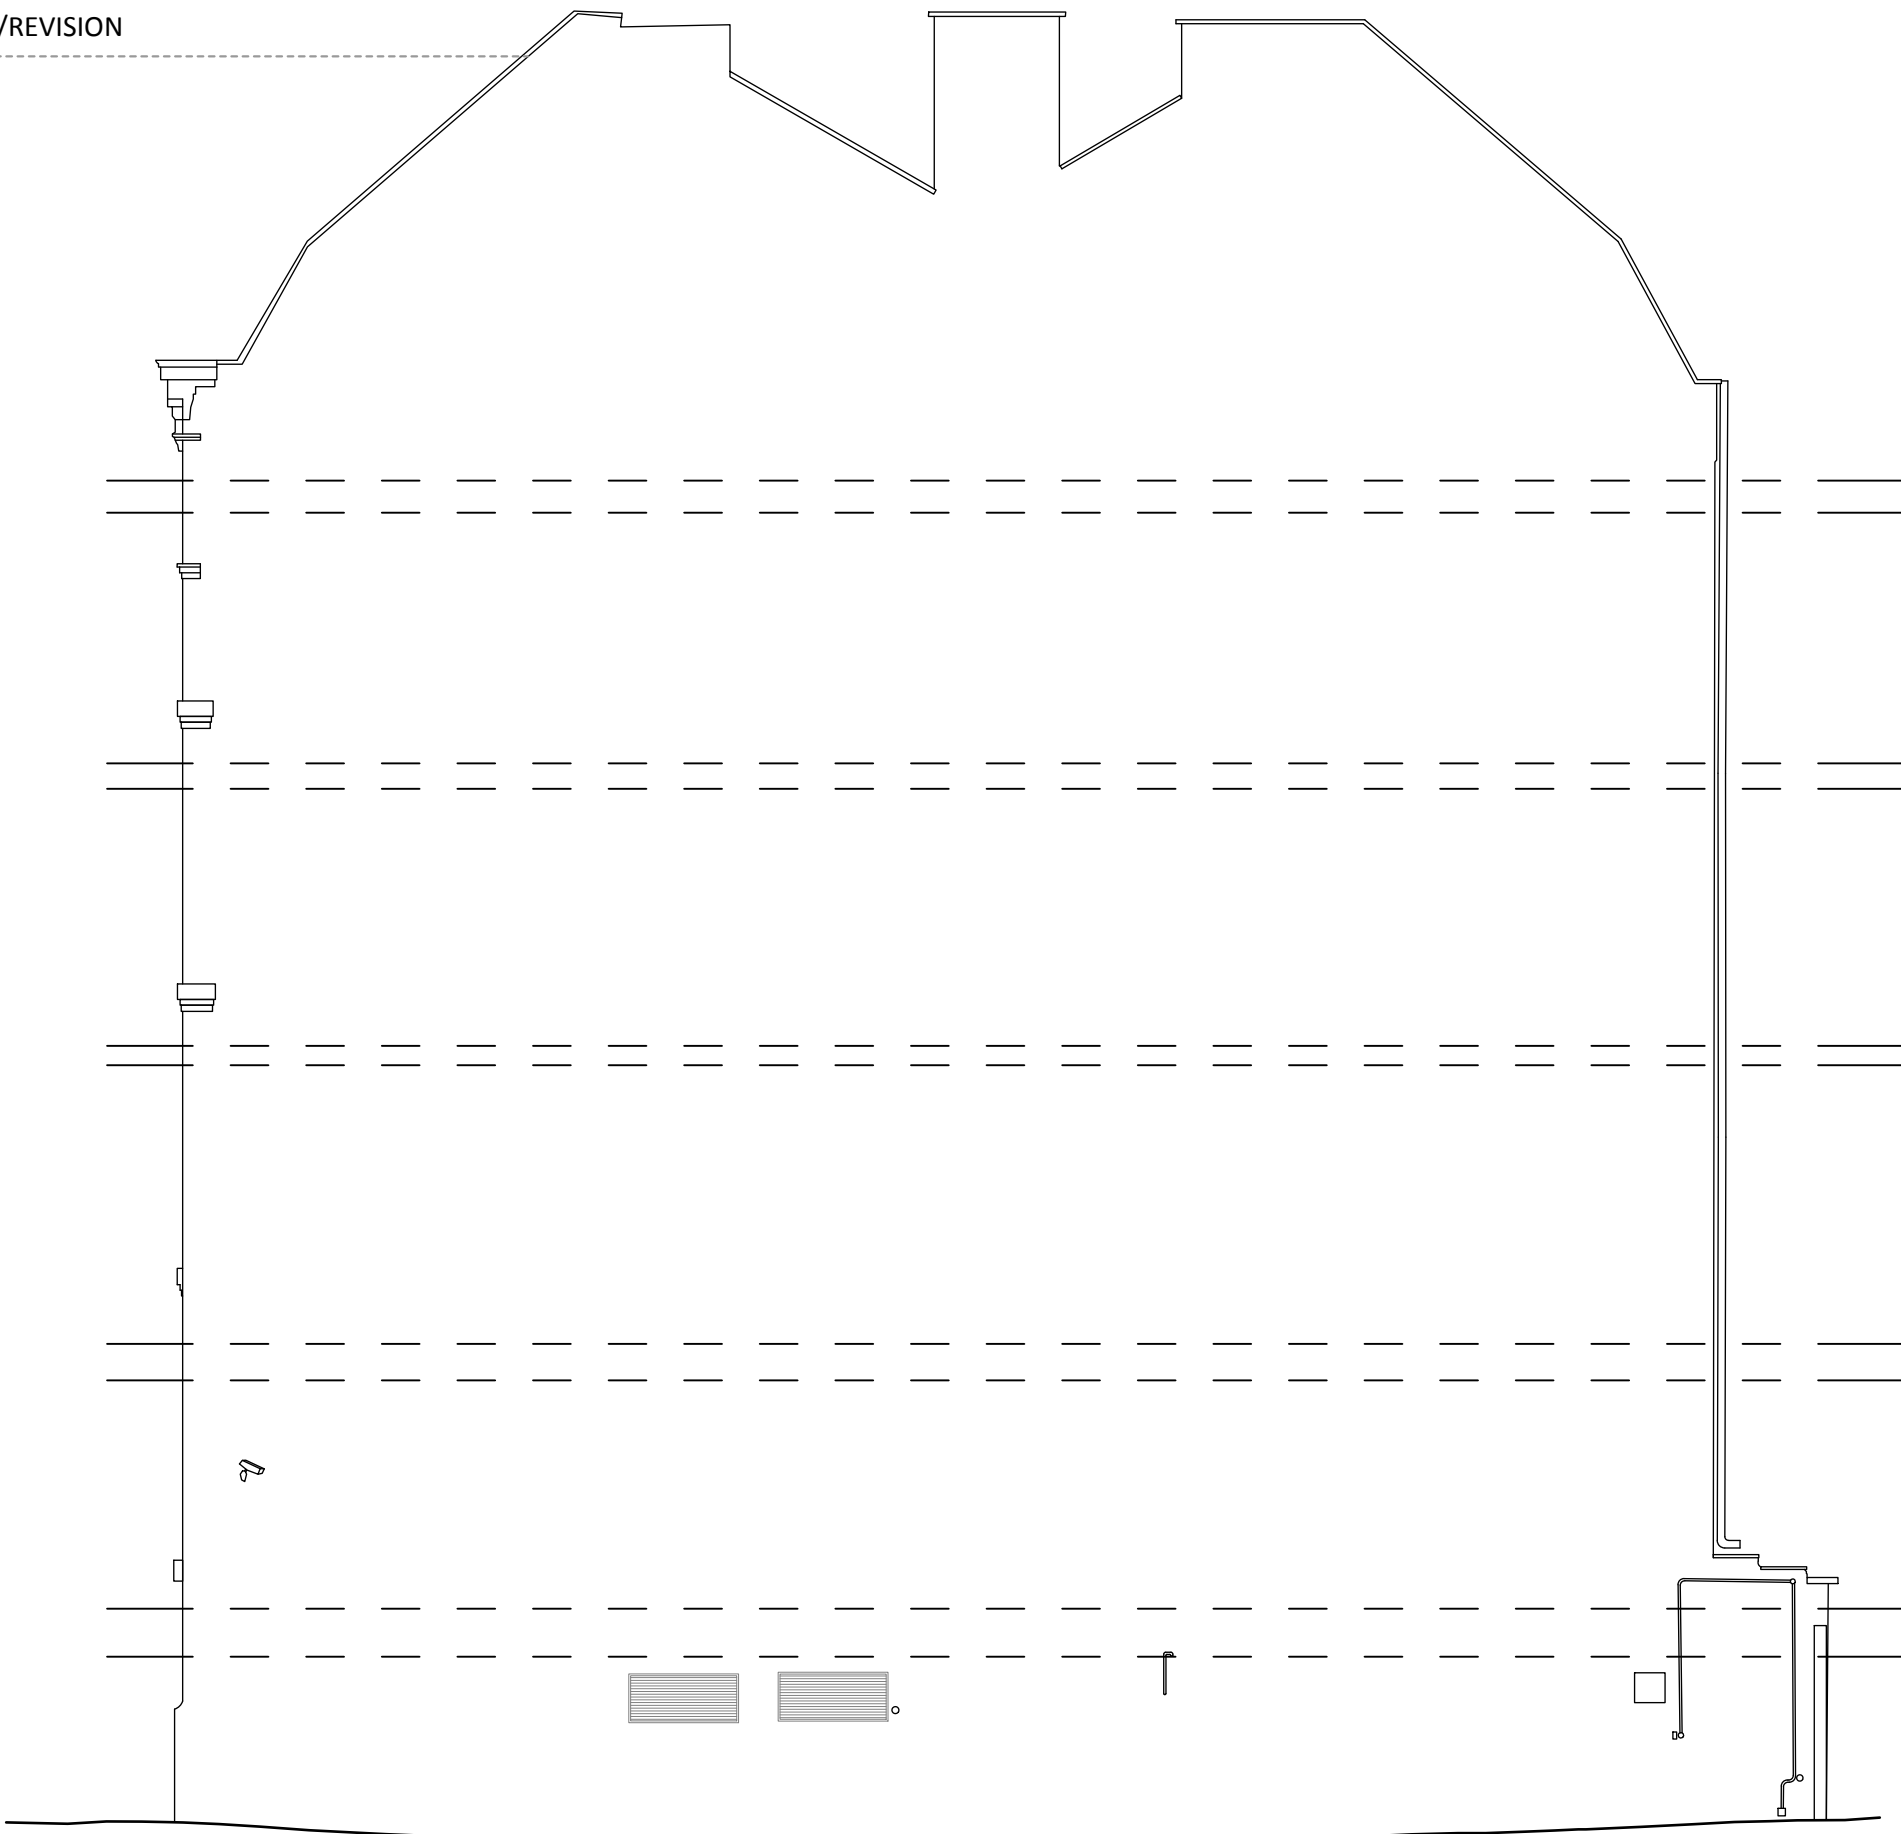


01
141
ELEVATION C-C AS EXISTING
SCALE - 1:100 @ A1
ELEVATION

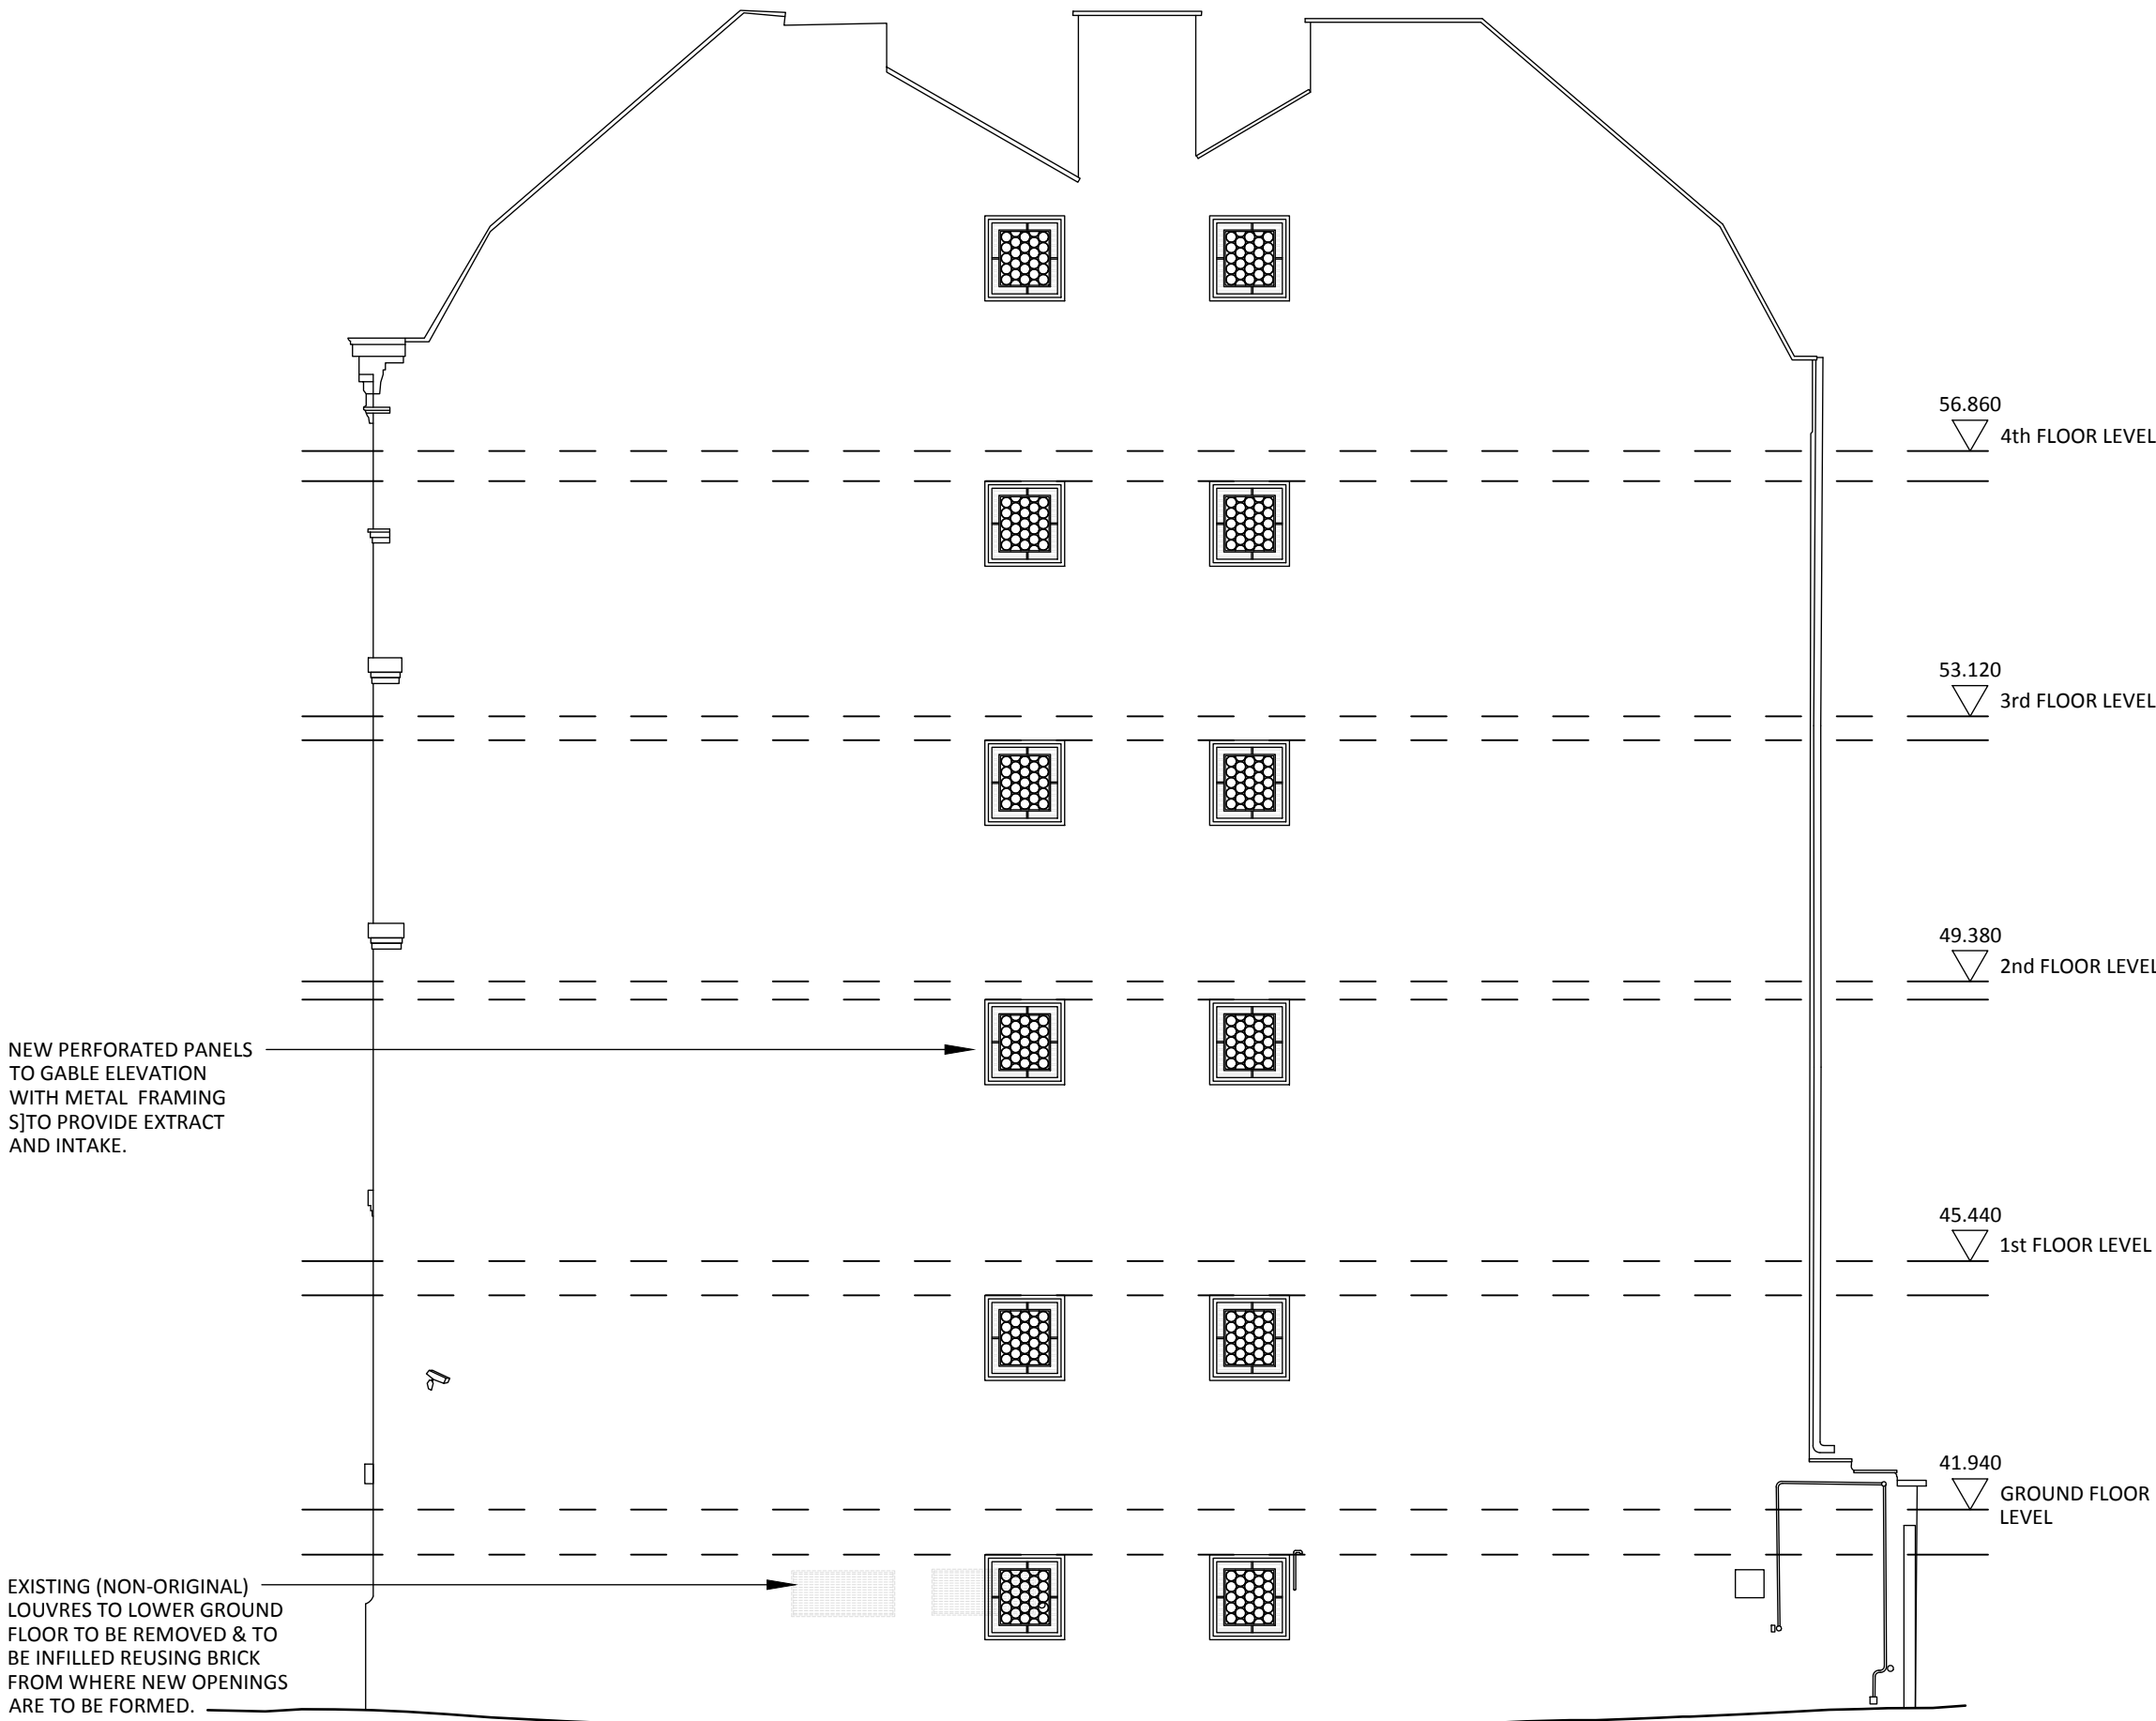


02
141
ELEVATION C-C AS PROPOSED
SCALE - 1:100 @ A1
ELEVATION

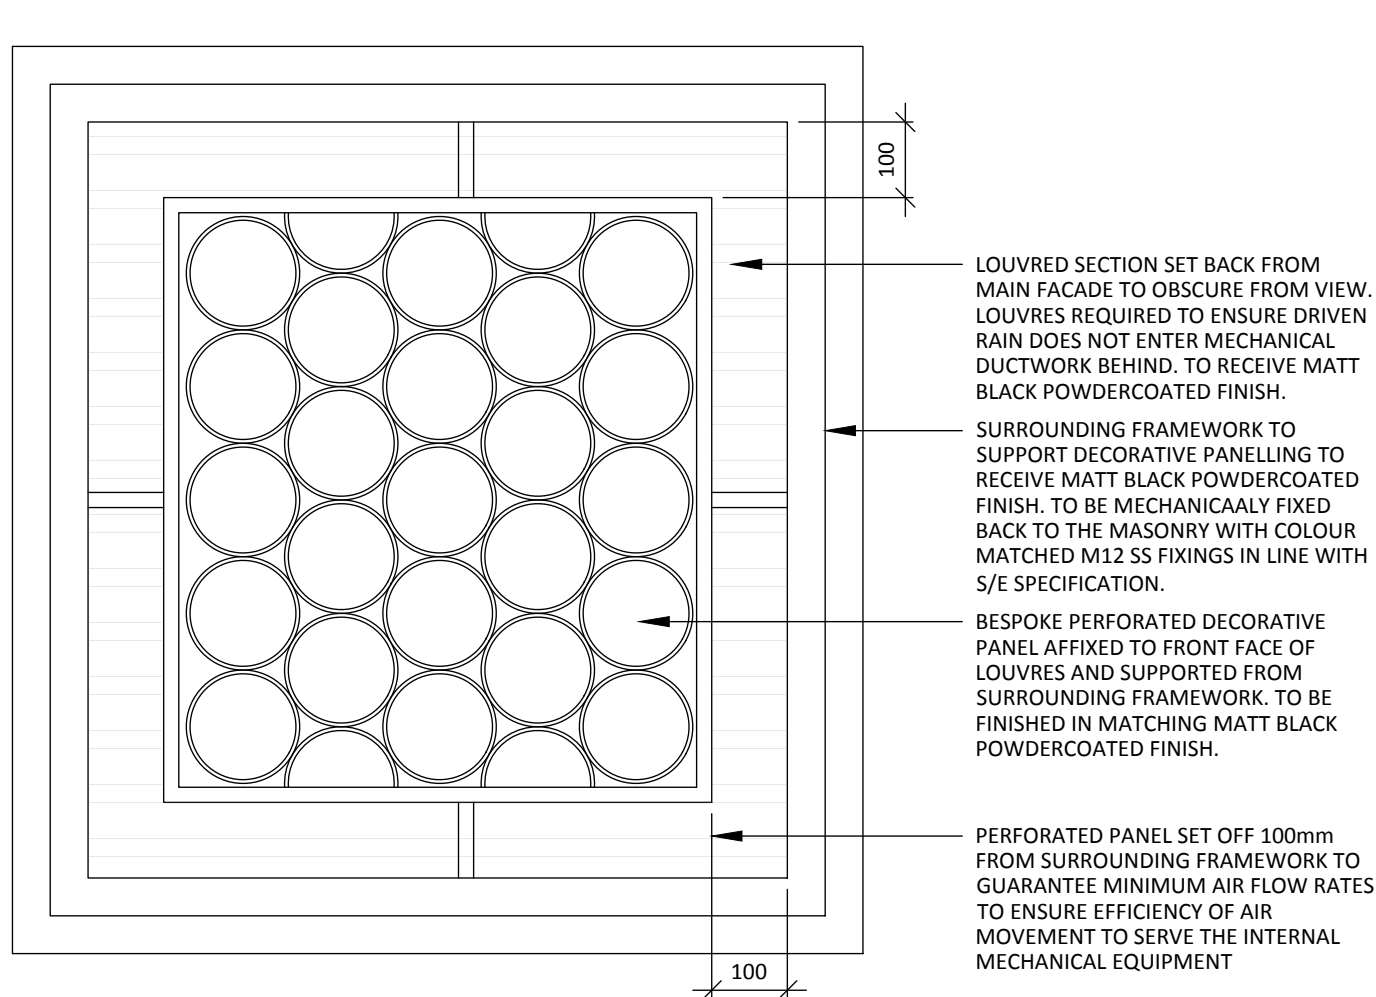

03
141
PERFORATED PANEL / LOUVRE DETAIL
SCALE - 1:10 @ A1
ELEVATION

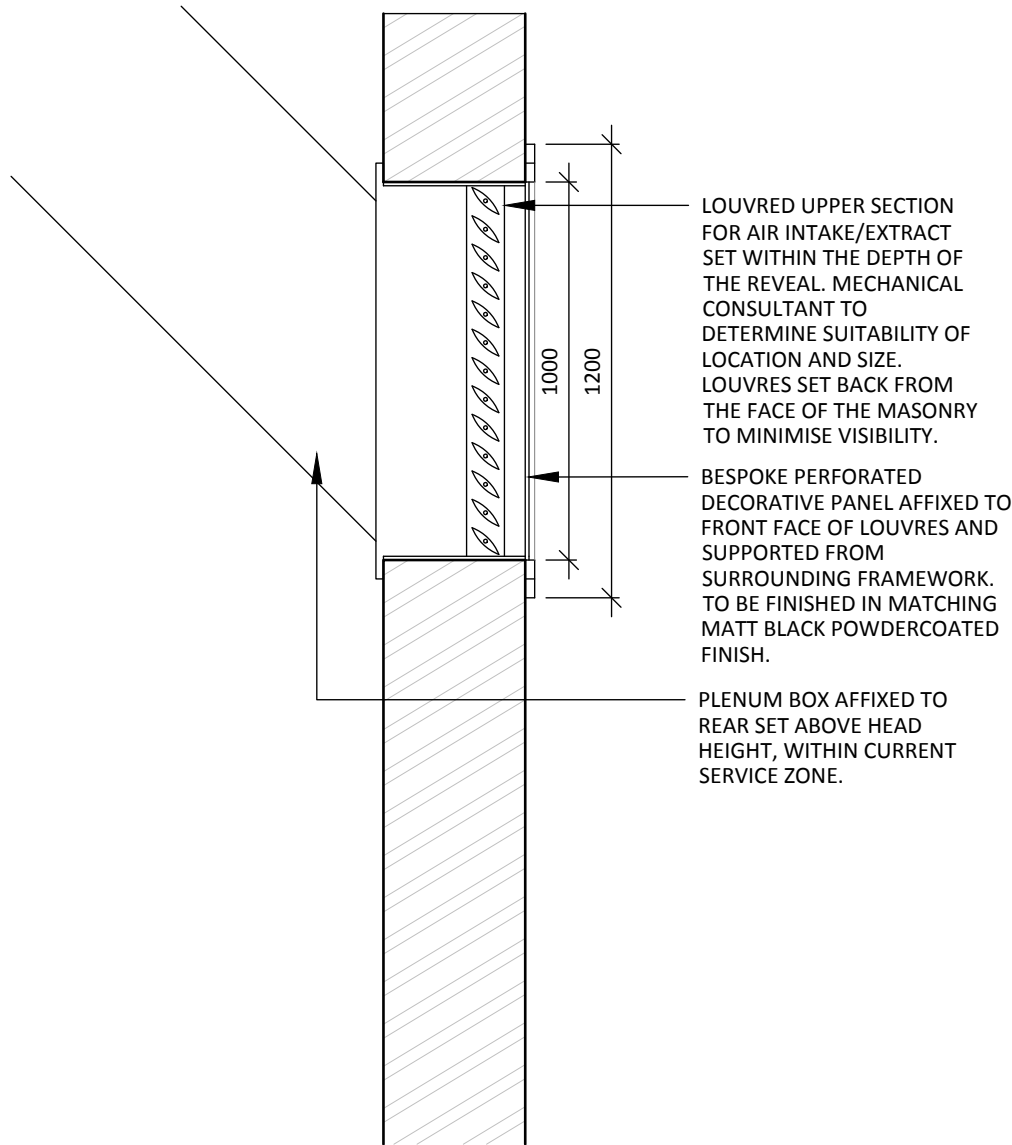

05
141
PERFORATED PANEL / LOUVRE DETAIL
SCALE - 1:20 @ A1
SECTION

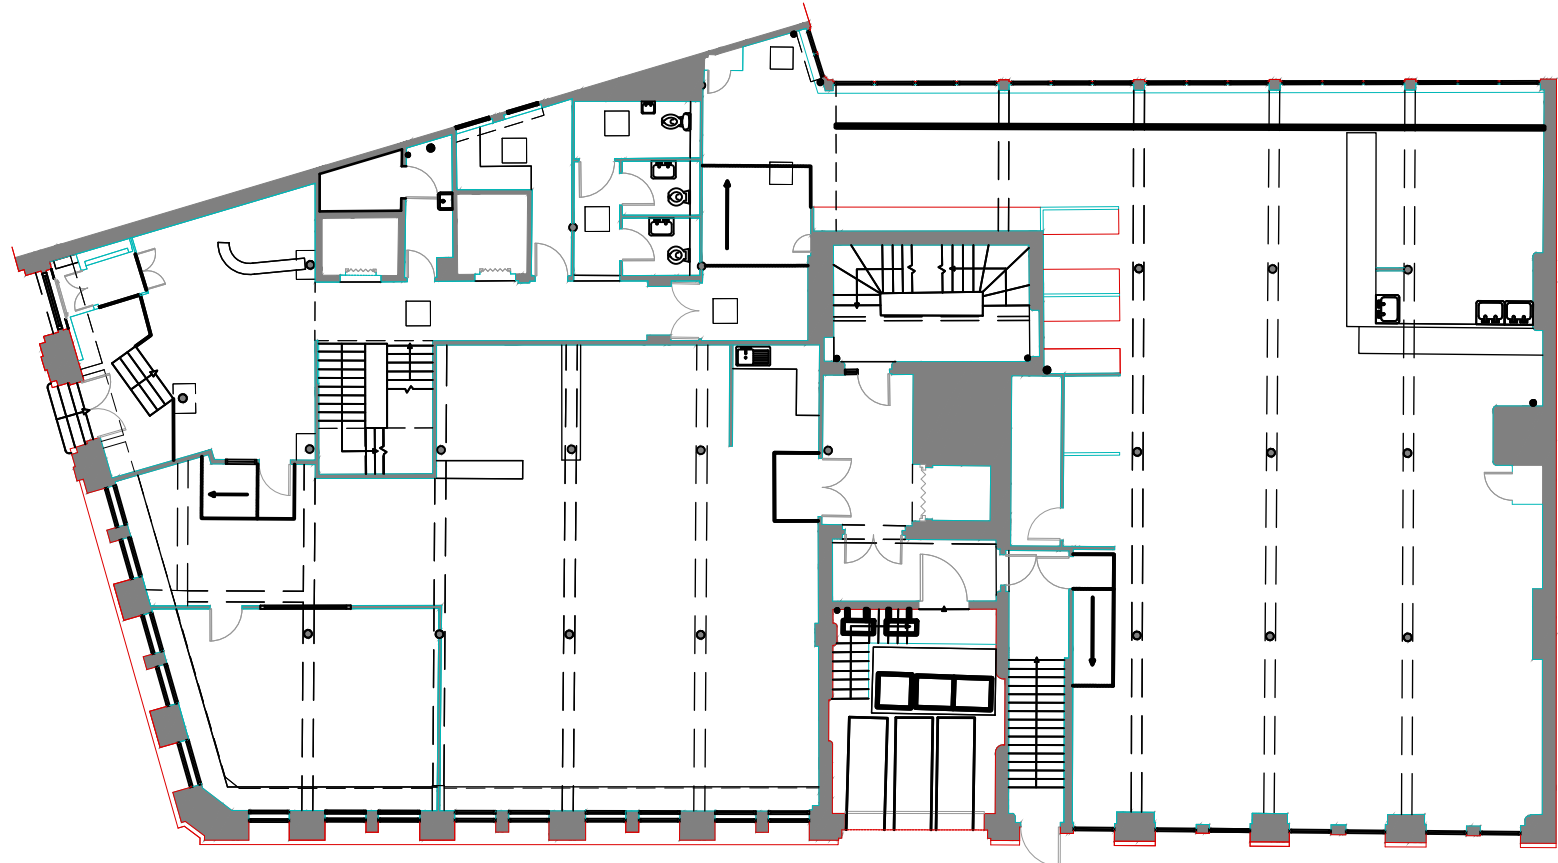

05
141
GROUND FLOOR REFERENCE PLAN
SCALE - 1:200 @ A1

3.00	05/04/24	ISSUED FOR PLANNING	SO	ARB
REV	DATE	DESCRIPTION	DRAWN	CHECKED

A X I		PROJECT	
		117 - 119 PORTLAND STREET MANCHESTER	
bruntwood SciTech		DRAWING REFERENCE	
		PROPOSED EXTERNAL GABLE END DETAILS	
		JOB REFERENCE	DRAWING SCALE
		23 - 192	varies@A1
		DATE	13.03.24
		DRAWN	ARB
		CHECKED	FWE
		DRAWING REFERENCE	STAGE
		AXI - 141	3
		REV	00