
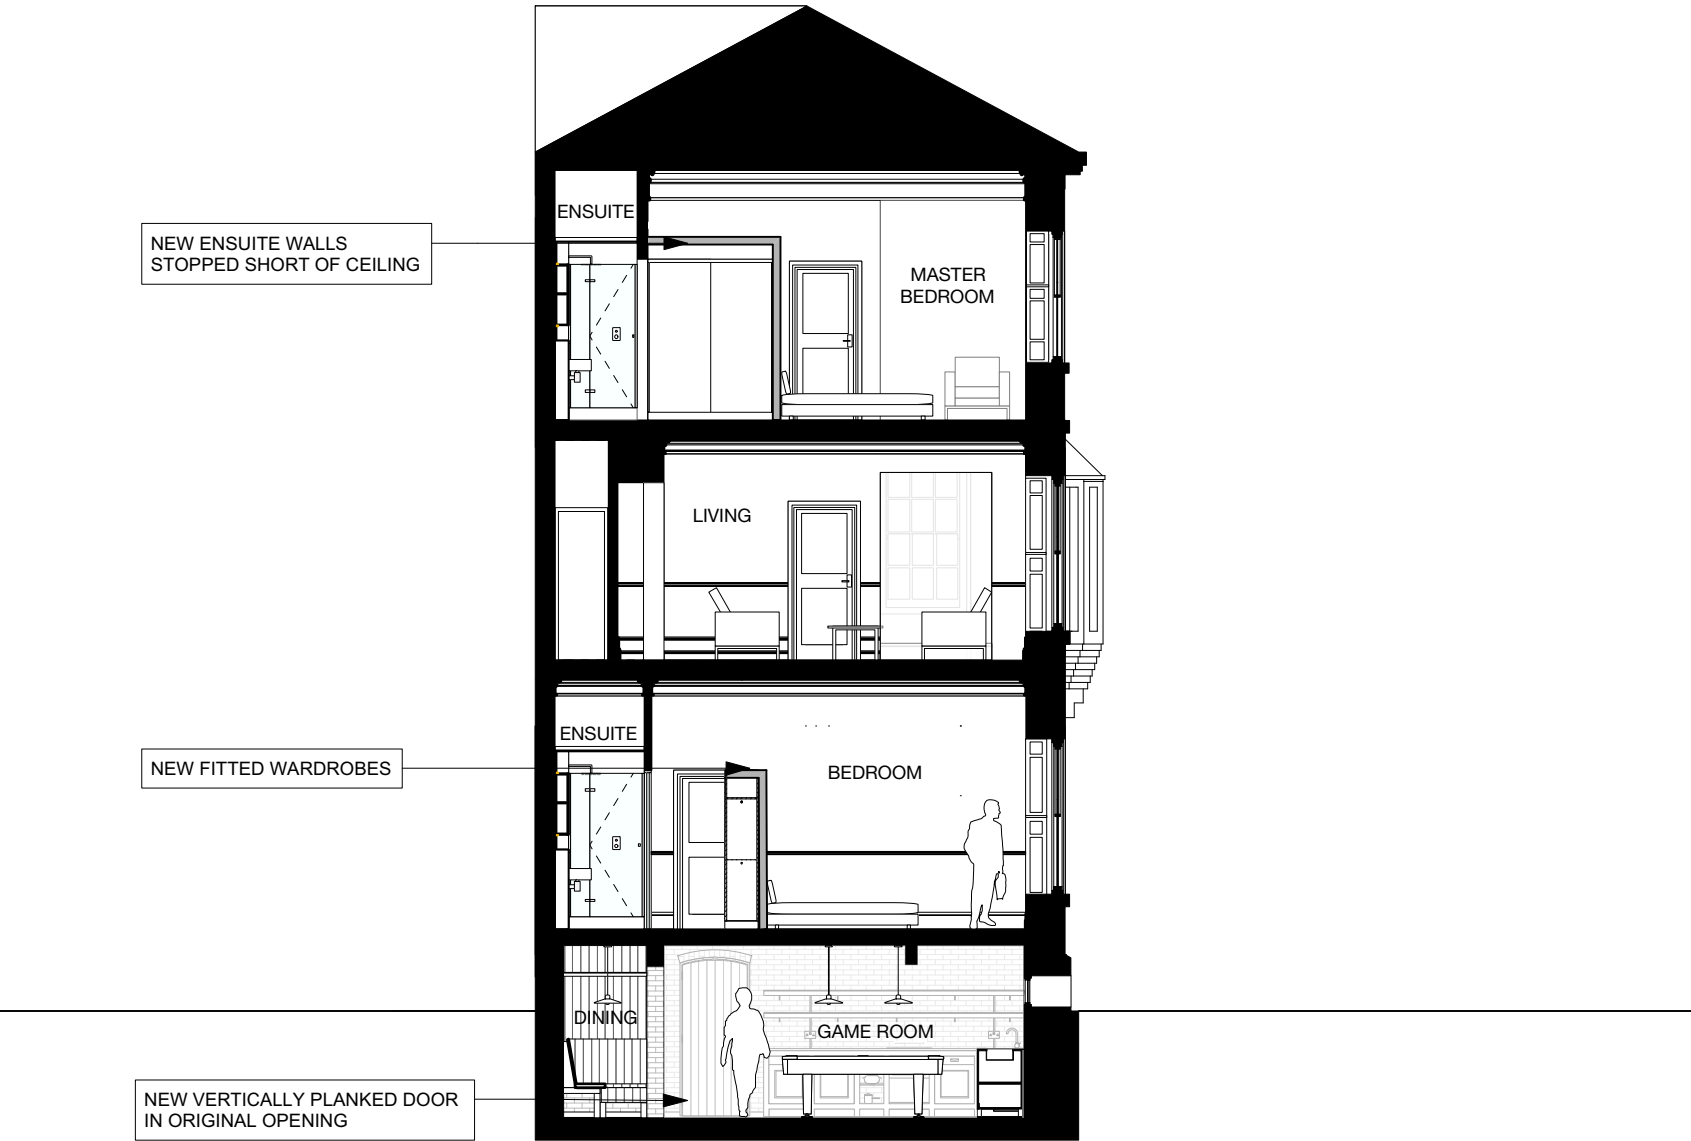


SECTION KEY

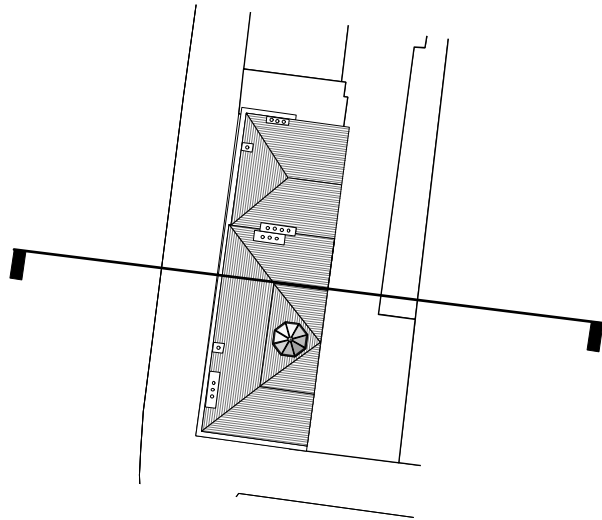

PROPOSED SECTION E-E
1:100 @ A3

28 St John Street

© Copyright Ollier Smurthwaite Architects

 DENOTES NEW WALLS

PLANNING

A	01.03.2024	Basement dwelling 3 to become part of large front dwelling 1. Minor ammendments consequential to that applied.
REVISION	DATE	DESCRIPTION

CLIENT: LEASING OPTIONS LTD	
PROJECT: PROPOSED RESIDENTIAL DEVELOPMENT	
ADDRESS: 28 ST JOHN STREET	
DRAWING TITLE: PROPOSED SECTION F-F	
SCALE: 1:100 @A3	DATE: OCTOBER 2022
DRAWING NO: A665_P_406A	

OLLIER SMURTHWAITE ARCHITECTS

40 King Street, Manchester, M2 6BA

T 0161 883 0838
F 0161 883 0839
E mail@olliersmurthwaite.com