


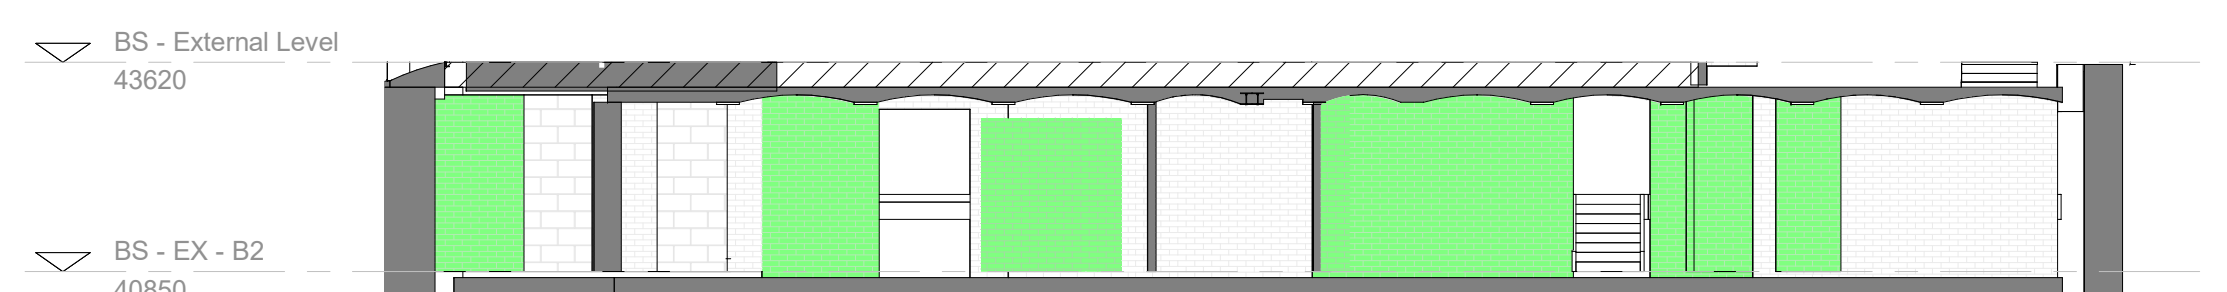


A | A- INTERNAL ELEVATION - PERIMETER WALL
1:100




C | C- INTERNAL ELEVATION - PERIMETER WALL
1:100



E | B2 - E - INTERNAL ELEVATION - PERIMETER WALL
1:100

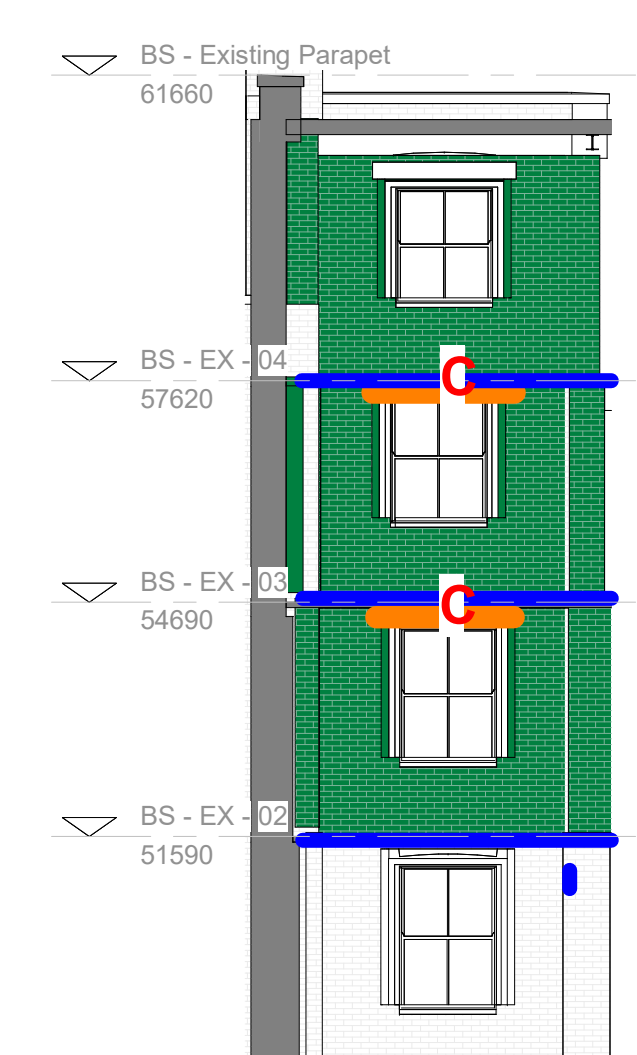

H | H - 1st - 5th - INT. ELE
1:100

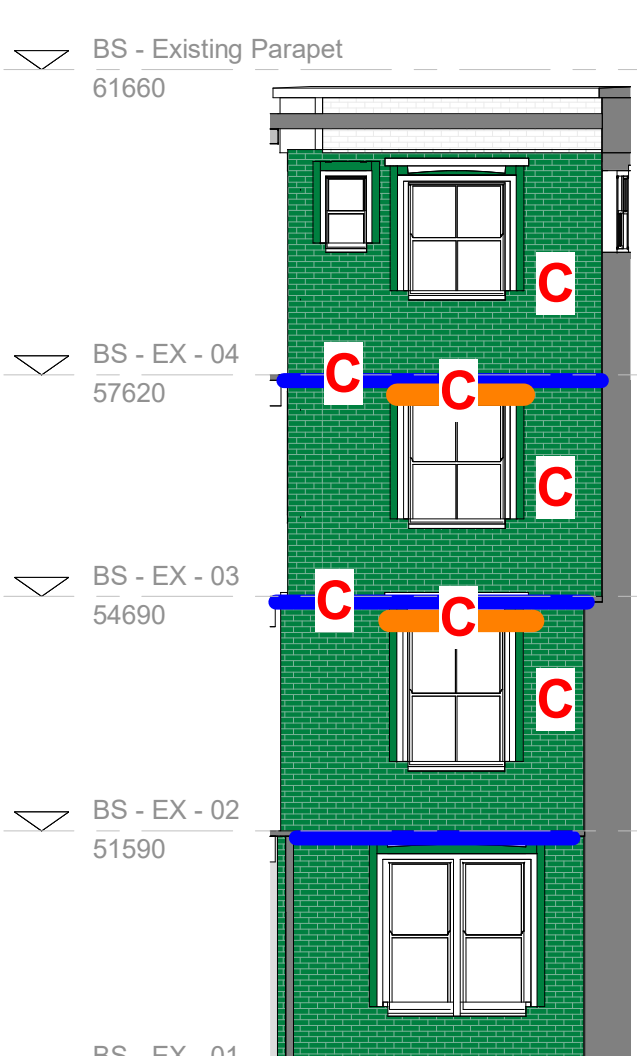

G | G - 1st - 5th - INT. ELE
1:100

