


High Lane, Chorlton.

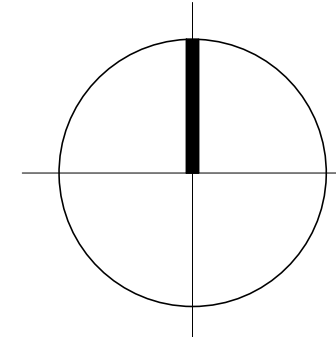

- The **Copyright** of this drawing belongs to MPSSL Planning & Design Ltd. and shall not be used or reproduced in any form without its express permission.
- Only scale for Town and Country Planning Act 1990's purposes. For construction purposes, work to figured dimensions only. All dimensions to be checked with MPSSL and on site prior to the execution of any work.
- For the avoidance of doubt all dimensions are measured to wall structure and not the finishes unless otherwise stated.
- Where any discrepancy is found to exist within or between drawings and/or documents it should be reported to the architect immediately.
- MPSSL Planning & Design Ltd. shall not be liable for any use of drawings and documents for any purpose other than for which the same were prepared by or on behalf of MPSSL Planning & Design Ltd.



NOTE:
Layout to be read in conjunction with
boundary treatment layout, boundary
treatment details and engineer's drawings.

BOUNDARY TREATMENTS

- | | |
|---|--|
|  | Denotes 1.8m high double slatted horizontal screen fence with horizontal 0.3m trellis. |
|  | Denotes 2.1m high brick wall - To match development facings. |
|  | Denotes 1.1m high metal railings. |
|  | Denotes existing walls to be reviewed and made good on site. |
|  | Denotes metal side gate. |
|  | Denotes 1.0m high metal gate. |
|  | Denotes lockable double slatted horizontal side gate. |

C	29.04.24	Layout updated to reflect the latest Planning Layout (REV.P4).	SLR
B	03.01.24	Layout updated to reflect the latest Planning Layout (REV.P3).	CW
A	12.12.23	Layout updated to reflect the latest Planning Layout (REV.P2).	
Rev	Date	Revision	Initial

+ Client


CUBE HOMES

BOUNDARY TREATMENT LAYOUT


+ Project
Proposed Residential Development,
High Lane,
Chorlton.

Job No 22114	Dwg No 03	Drawn CW	Rev C
Scale 1:250 @ A1	Date AUGUST 2023	Stage FOR PLANNING	

mpsl planning & design ltd
4 Ball Green
Cobra Court, Trafford Park,
Manchester M32 0QT
t: 0161 772 1999
e: info@mpsltdesign.co.uk
www.mpsltdesign.co.uk



1:250

 

5m 0 5m 10m 15m 20m 25m