




Existing Site Section A - 1:500

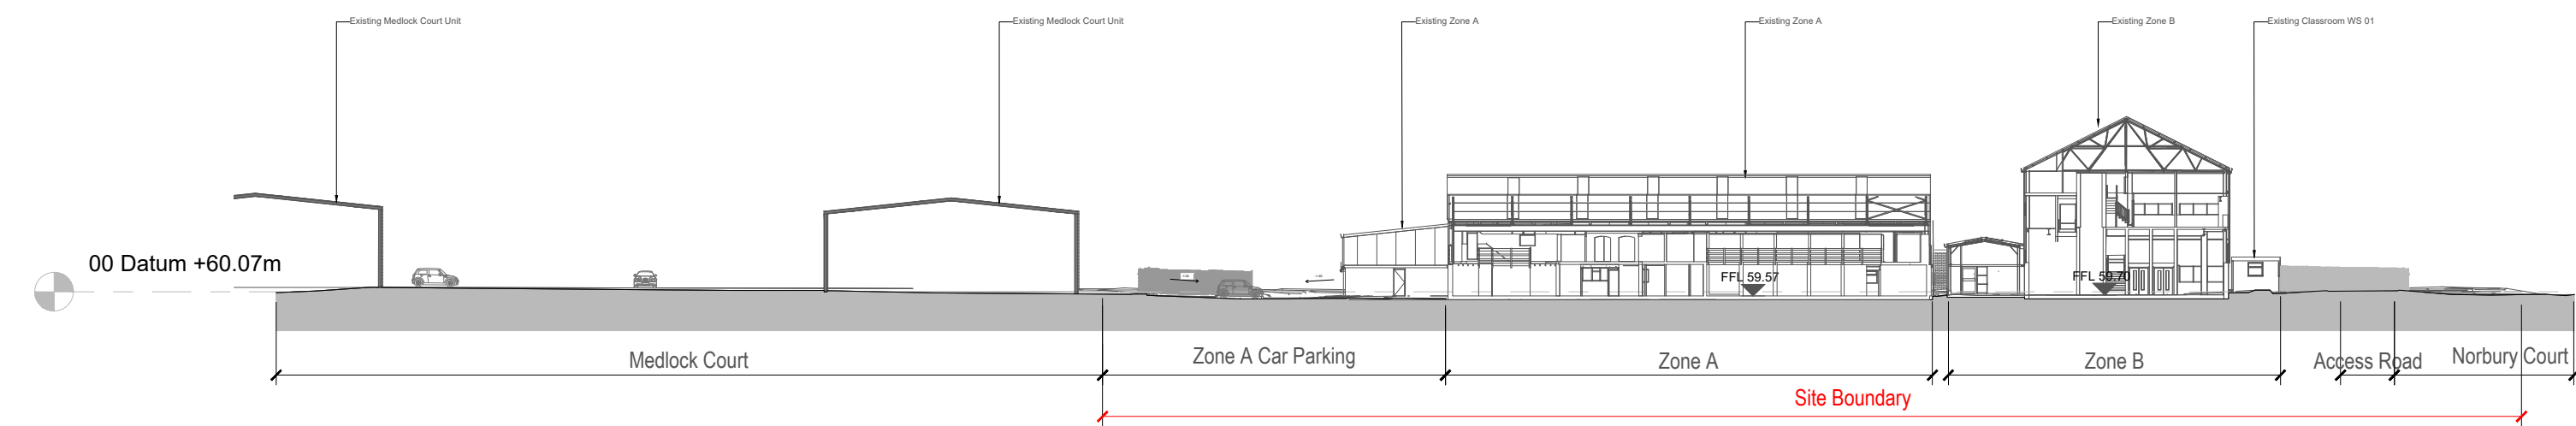


Existing Site Section B - 1:500

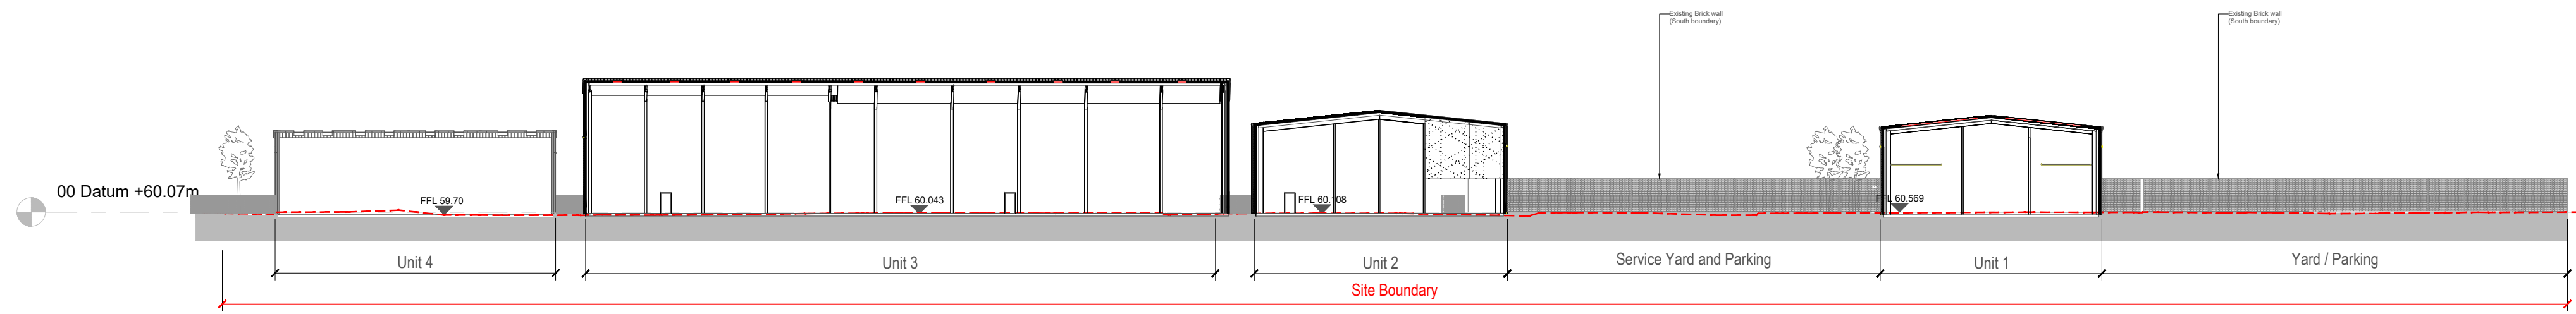


Proposed Site Section A - 1:500

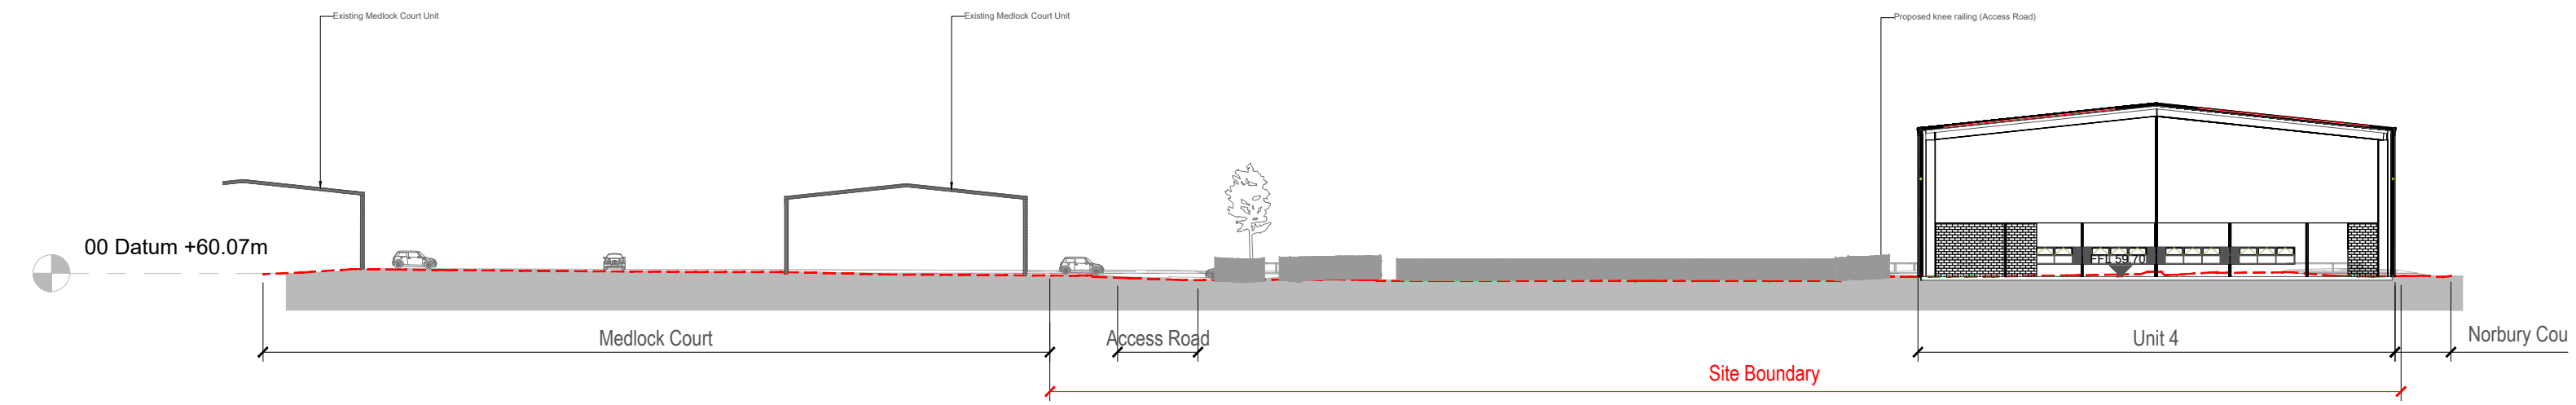


Proposed Site Section B - 1:500

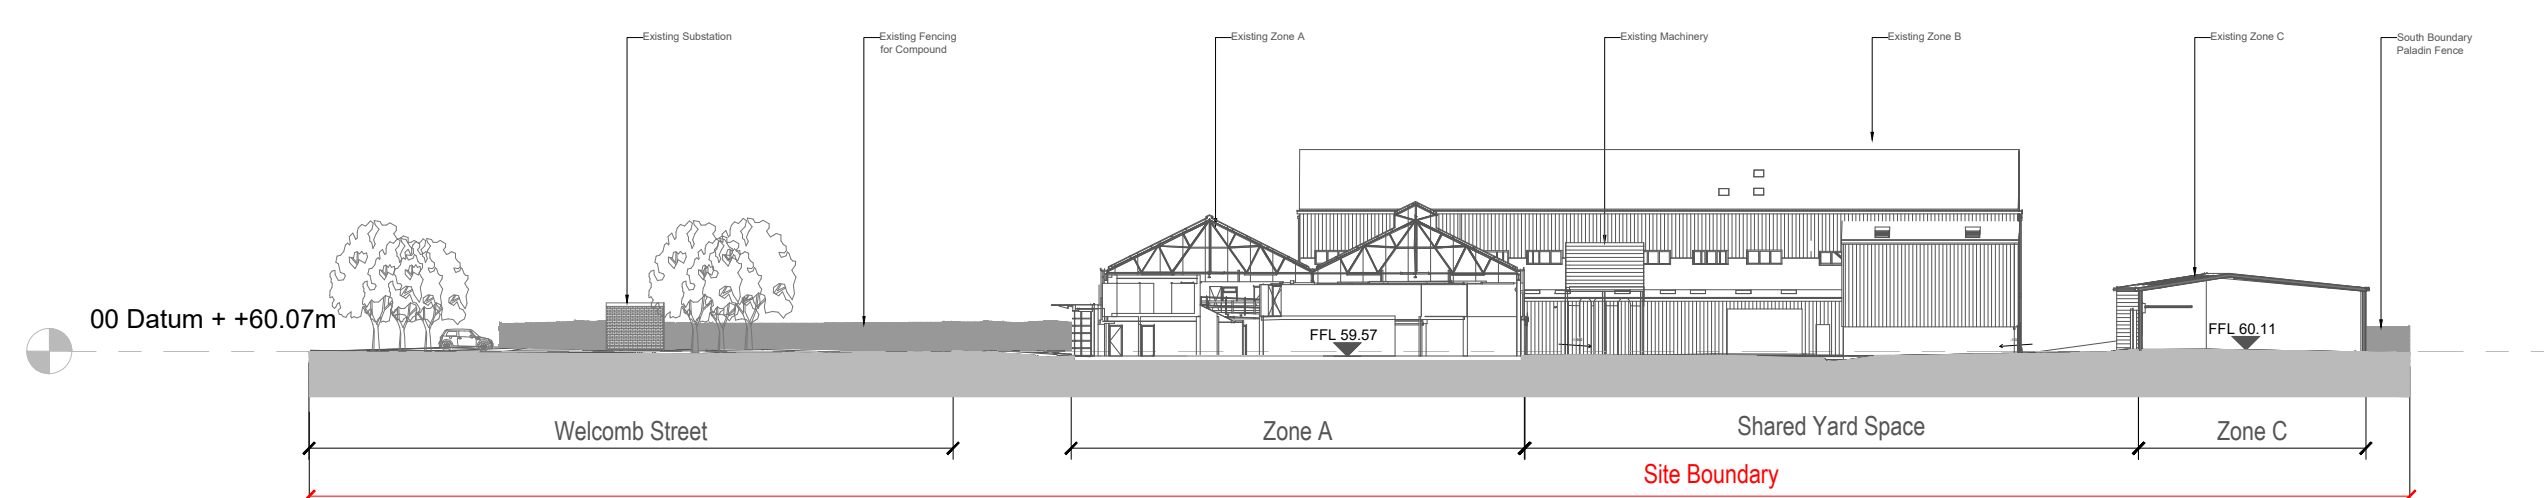


Existing Site Section C - 1:500

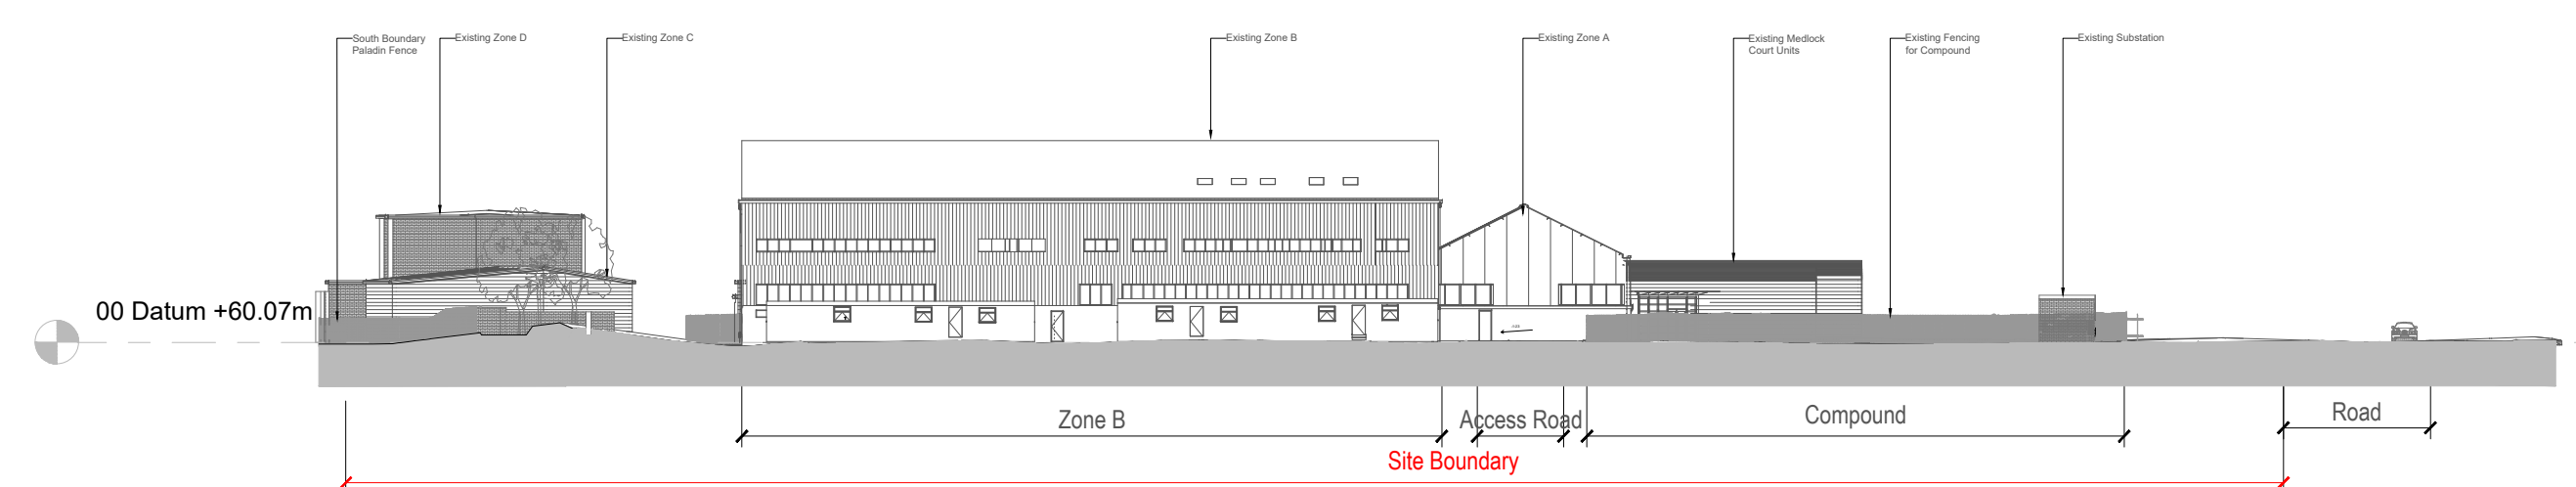


Existing Site Section D - 1:500

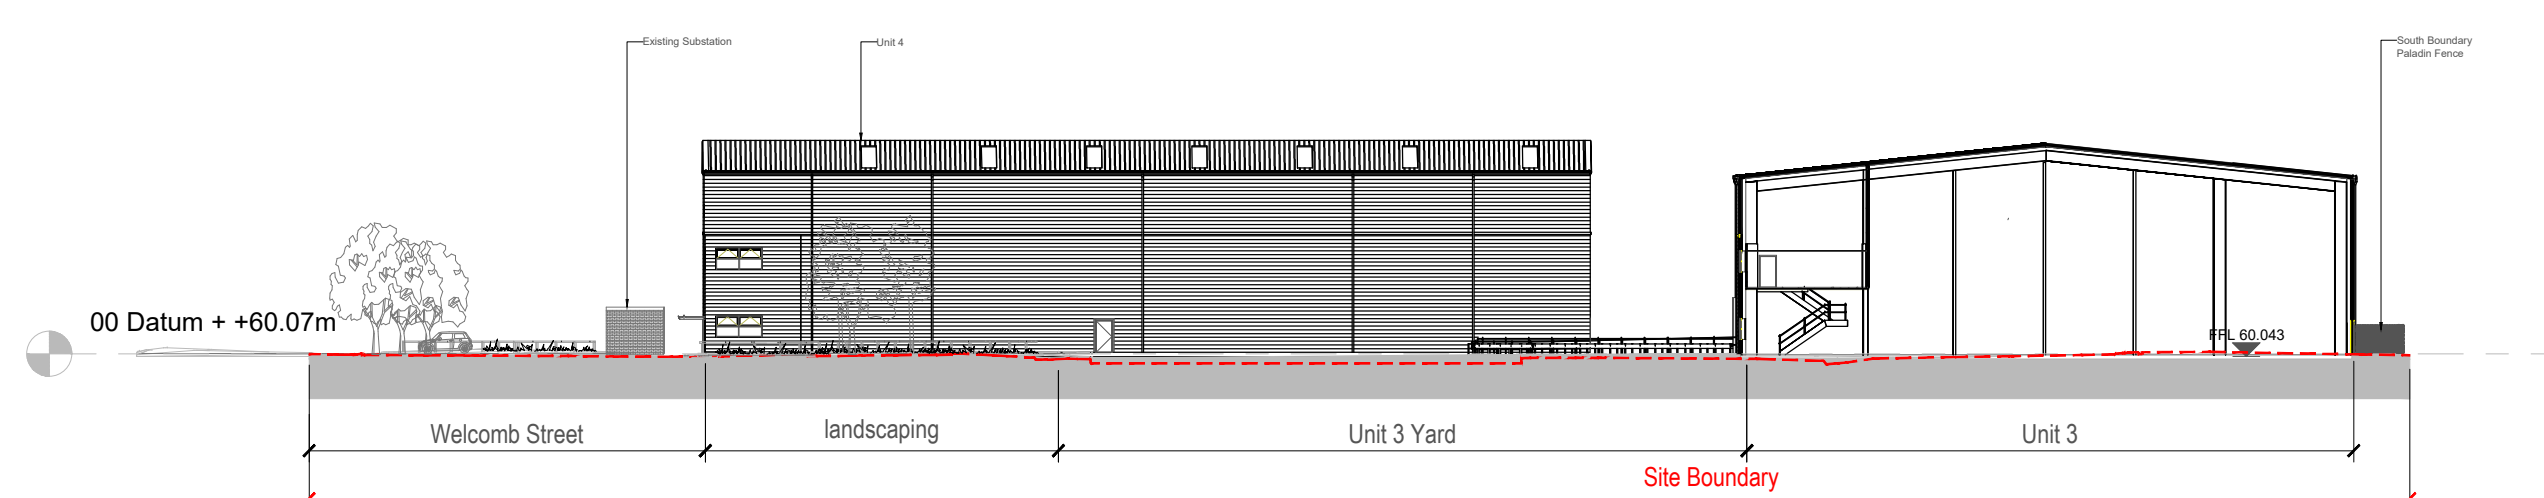


Proposed Site Section C - 1:500

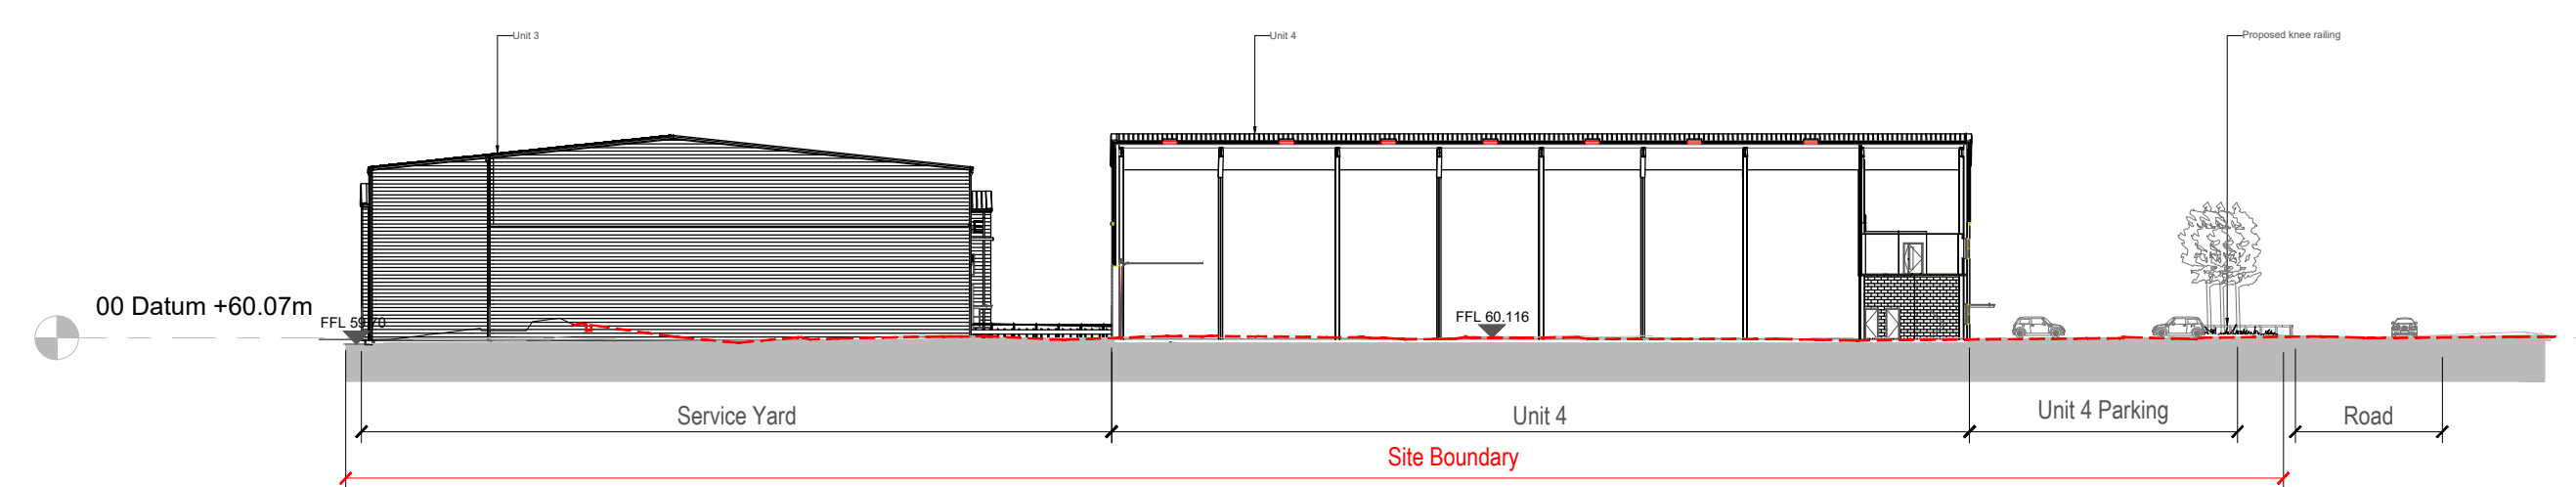


Proposed Site Section D - 1:500

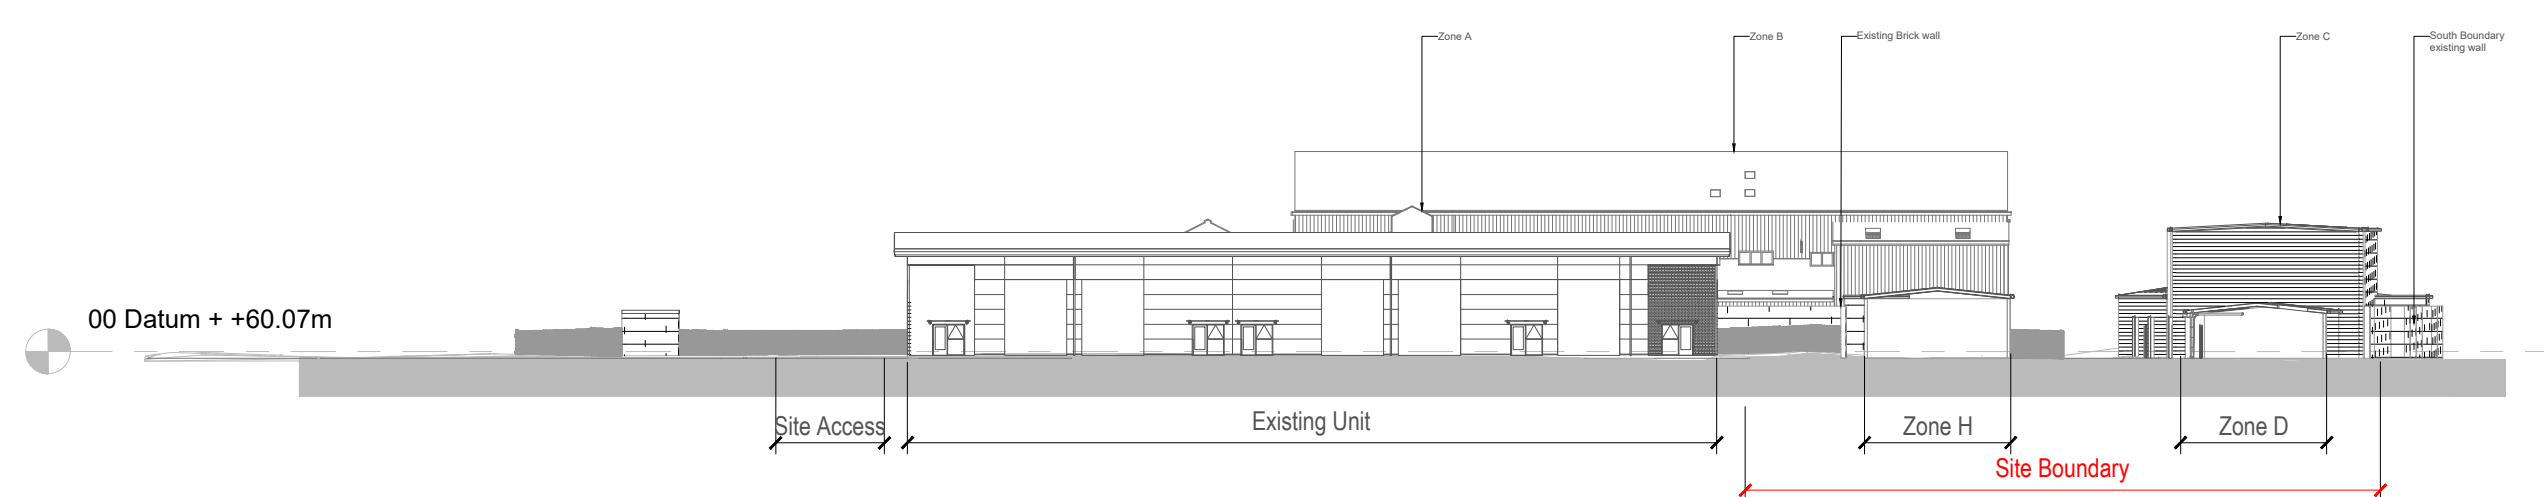

Existing Site Section F - 1:500

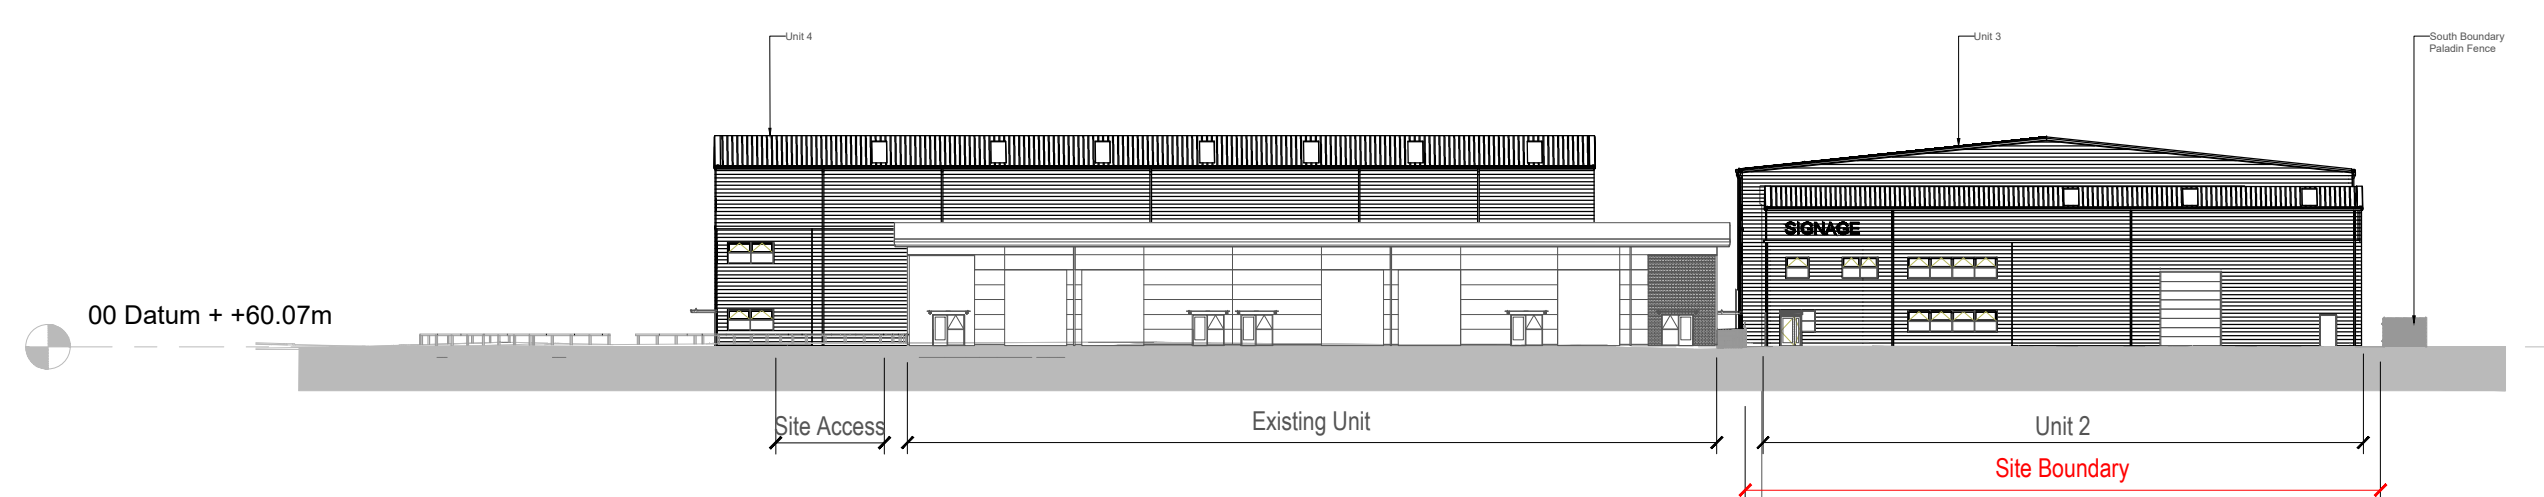

Proposed Site Section F - 1:500

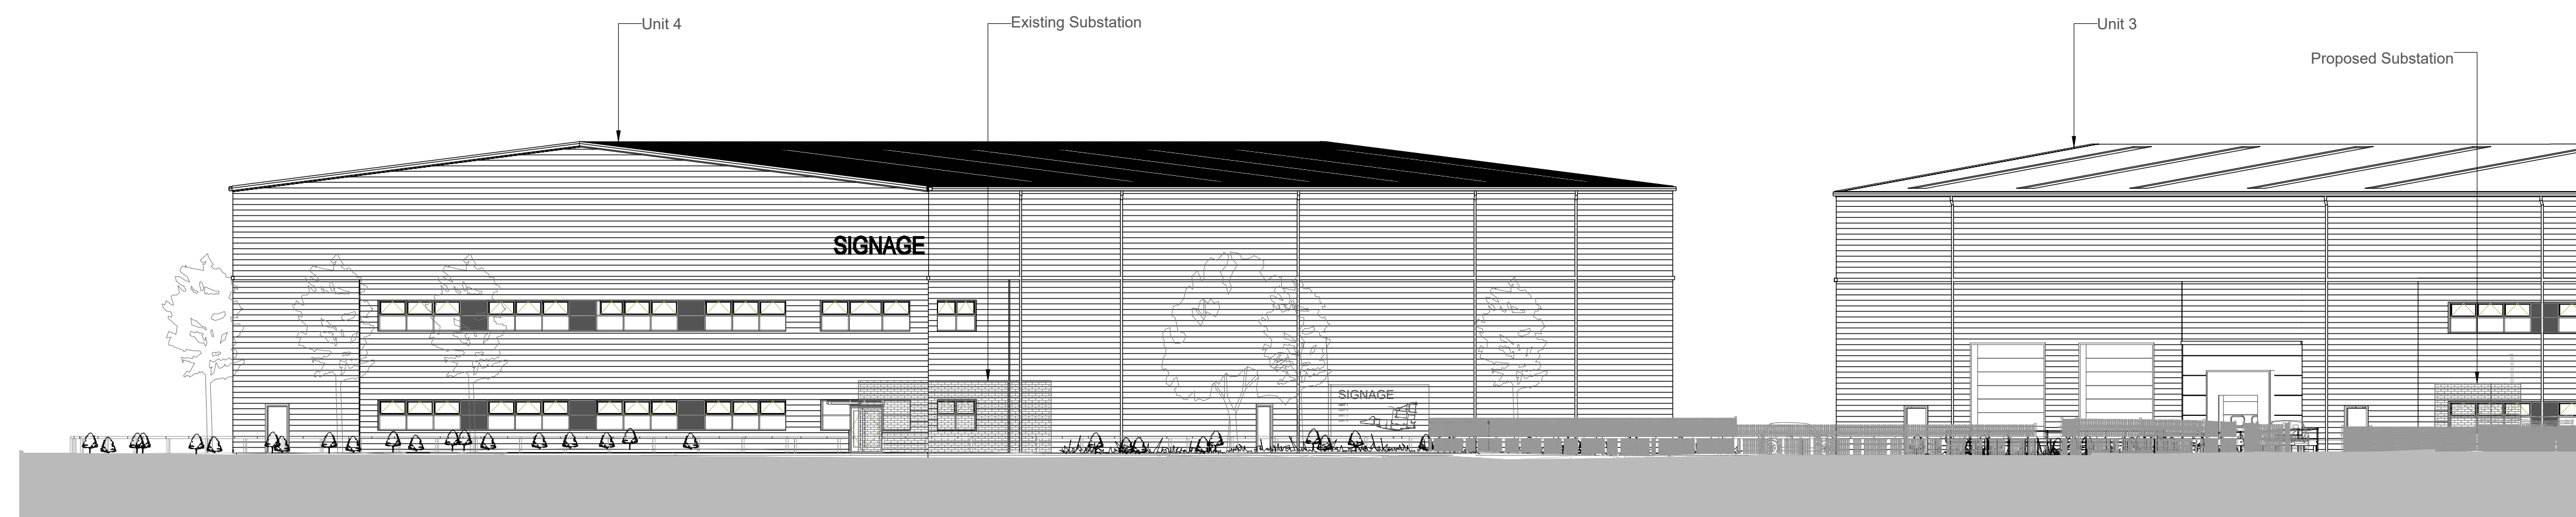



E-Welcomb Street Streetscene - 1:200

NOTES


- All dimensions and levels are to be checked on site.
- Any discrepancies are to be reported to the architect before any work commences.
- This drawing shall not be scaled to ascertain any dimensions. Work to figured dimensions only.
- This drawing shall not be reproduced without express written permission from AEW.
- Title overlay drawings and ownership boundaries are produced using all reasonable endeavours. AEW cannot be responsible for the accuracy or scale discrepancy of base data supplied to them.
- All works are to be undertaken in accordance with Building Regulations and the latest British Standards.
- All proprietary materials and products are to be used strictly in accordance with the manufacturers recommendations.

CDM 2015

Client notified of duties: 07/04/21
Principal Designer: Client
Unless noted below, all known hazards have been highlighted on the drawing.

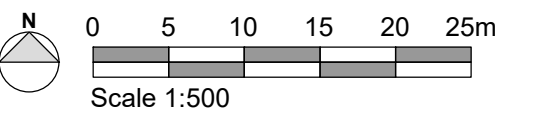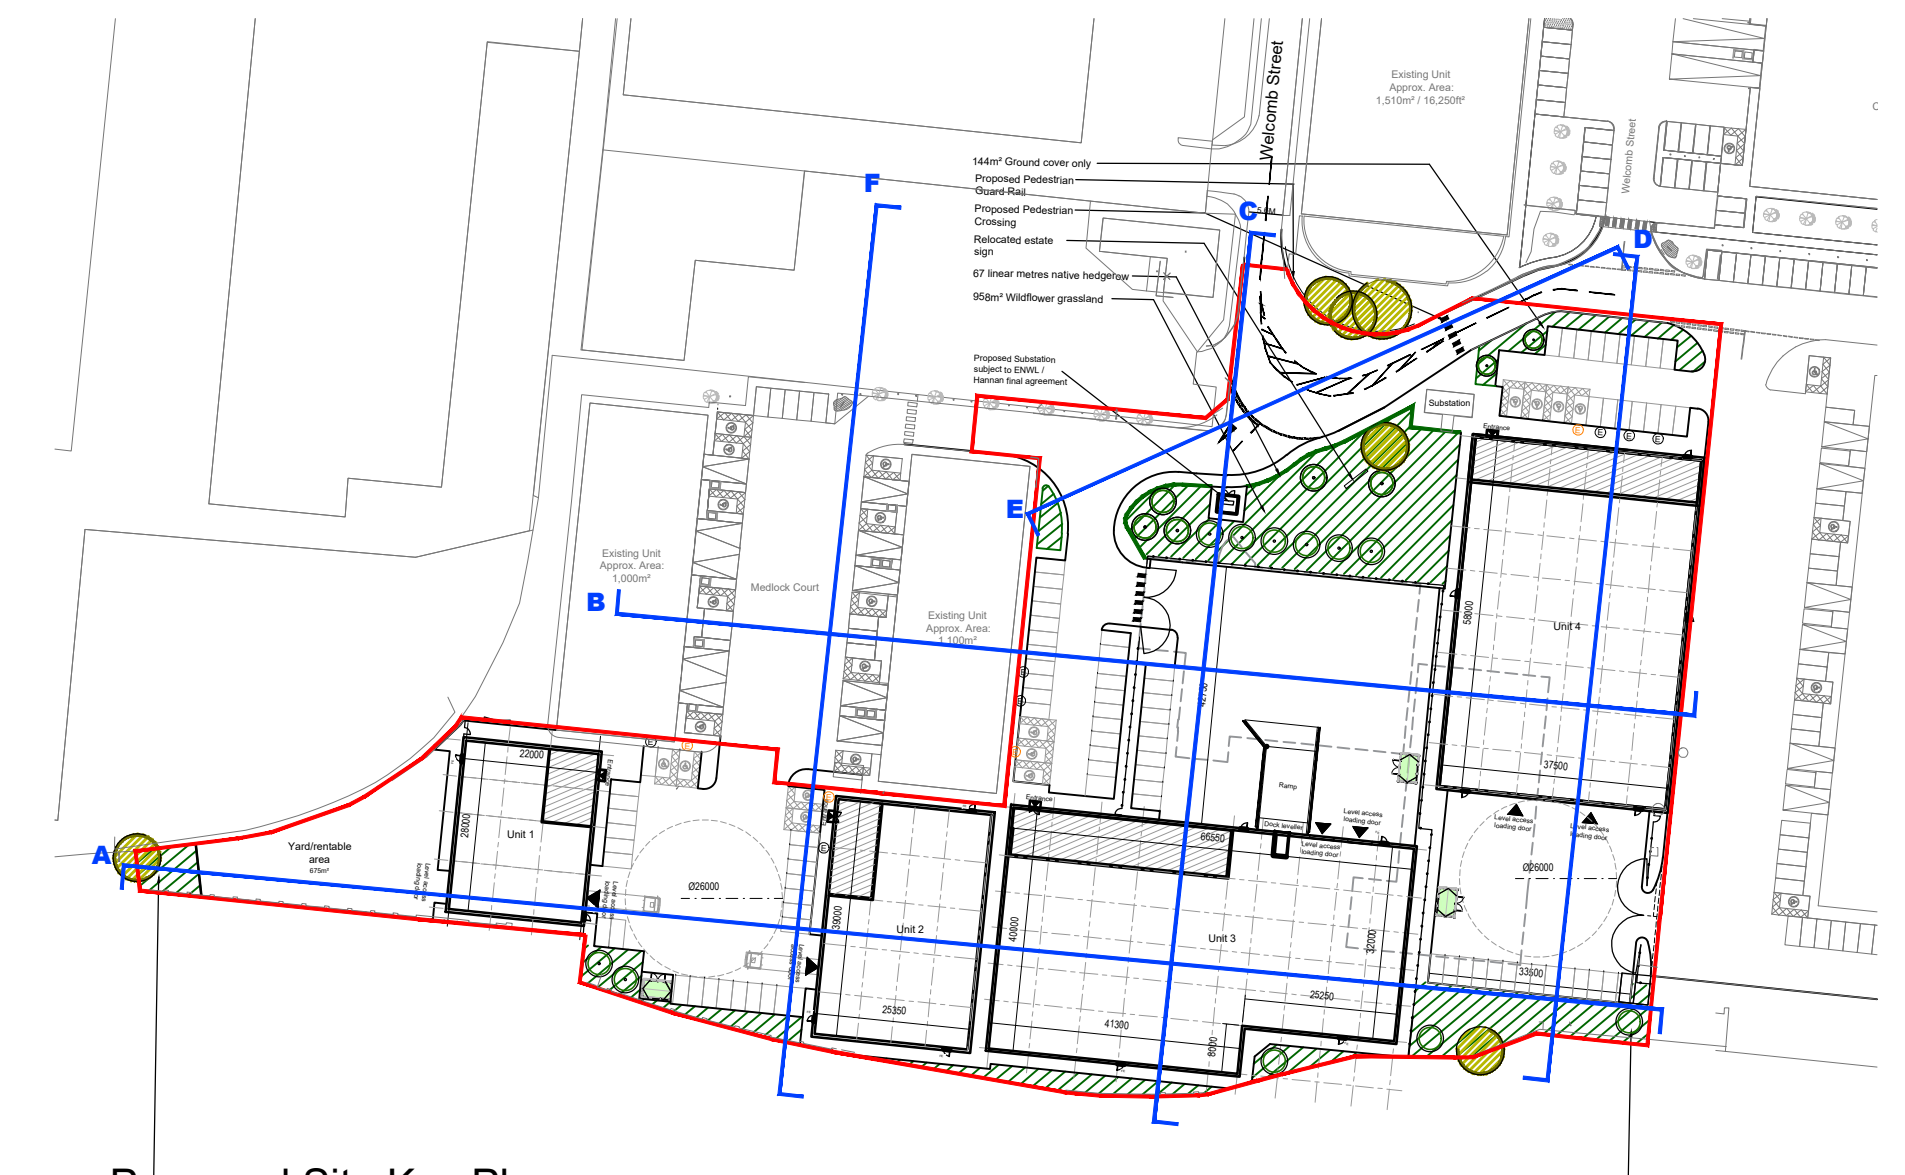

Proposed Site Key Plan

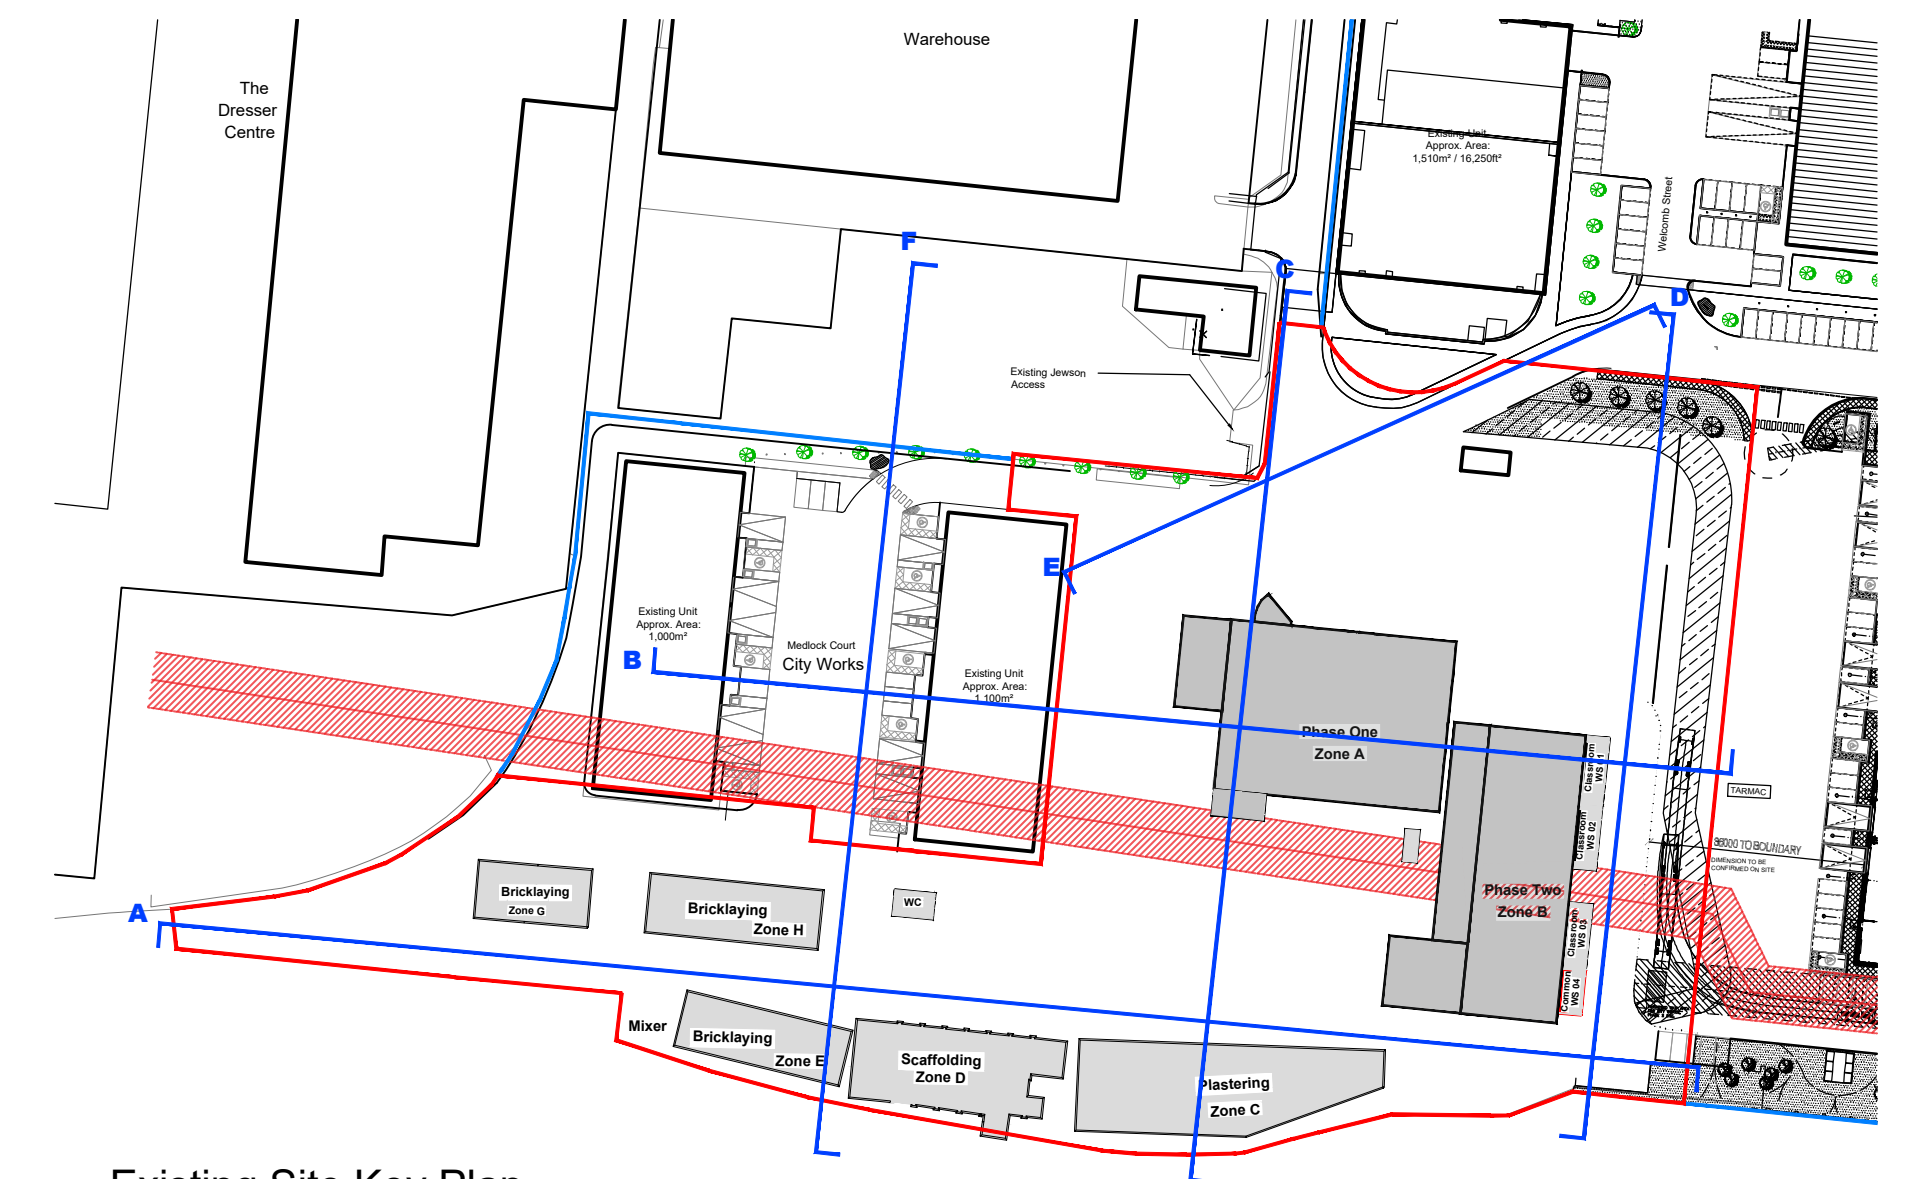

Existing Site Key Plan

P06	01/05/23	MW	DRS
Updated to new layout			
P05	24/07/23	HN	AL
Updated Unit 2			
P04	16/06/23	HN	DRS
Section F added			
P03	13/06/23	HN	DRS
Updated to new layout			
P02	18/11/22	HN	SS
Updated with the survey models			
P01	07/10/22	HN	SS
Planning Issue			
REV	Date	Drawn by:-	Checked by:-
S4		For Approval	
drawing stage		Planning	
client		NSJV Ltd	
project		Welcomb Street Openshaw	
drawing title		Proposed Site Sections & Streetscene	
date	03/10/22	drawn	HN
scale@A0	As Indicated	checked	SS