


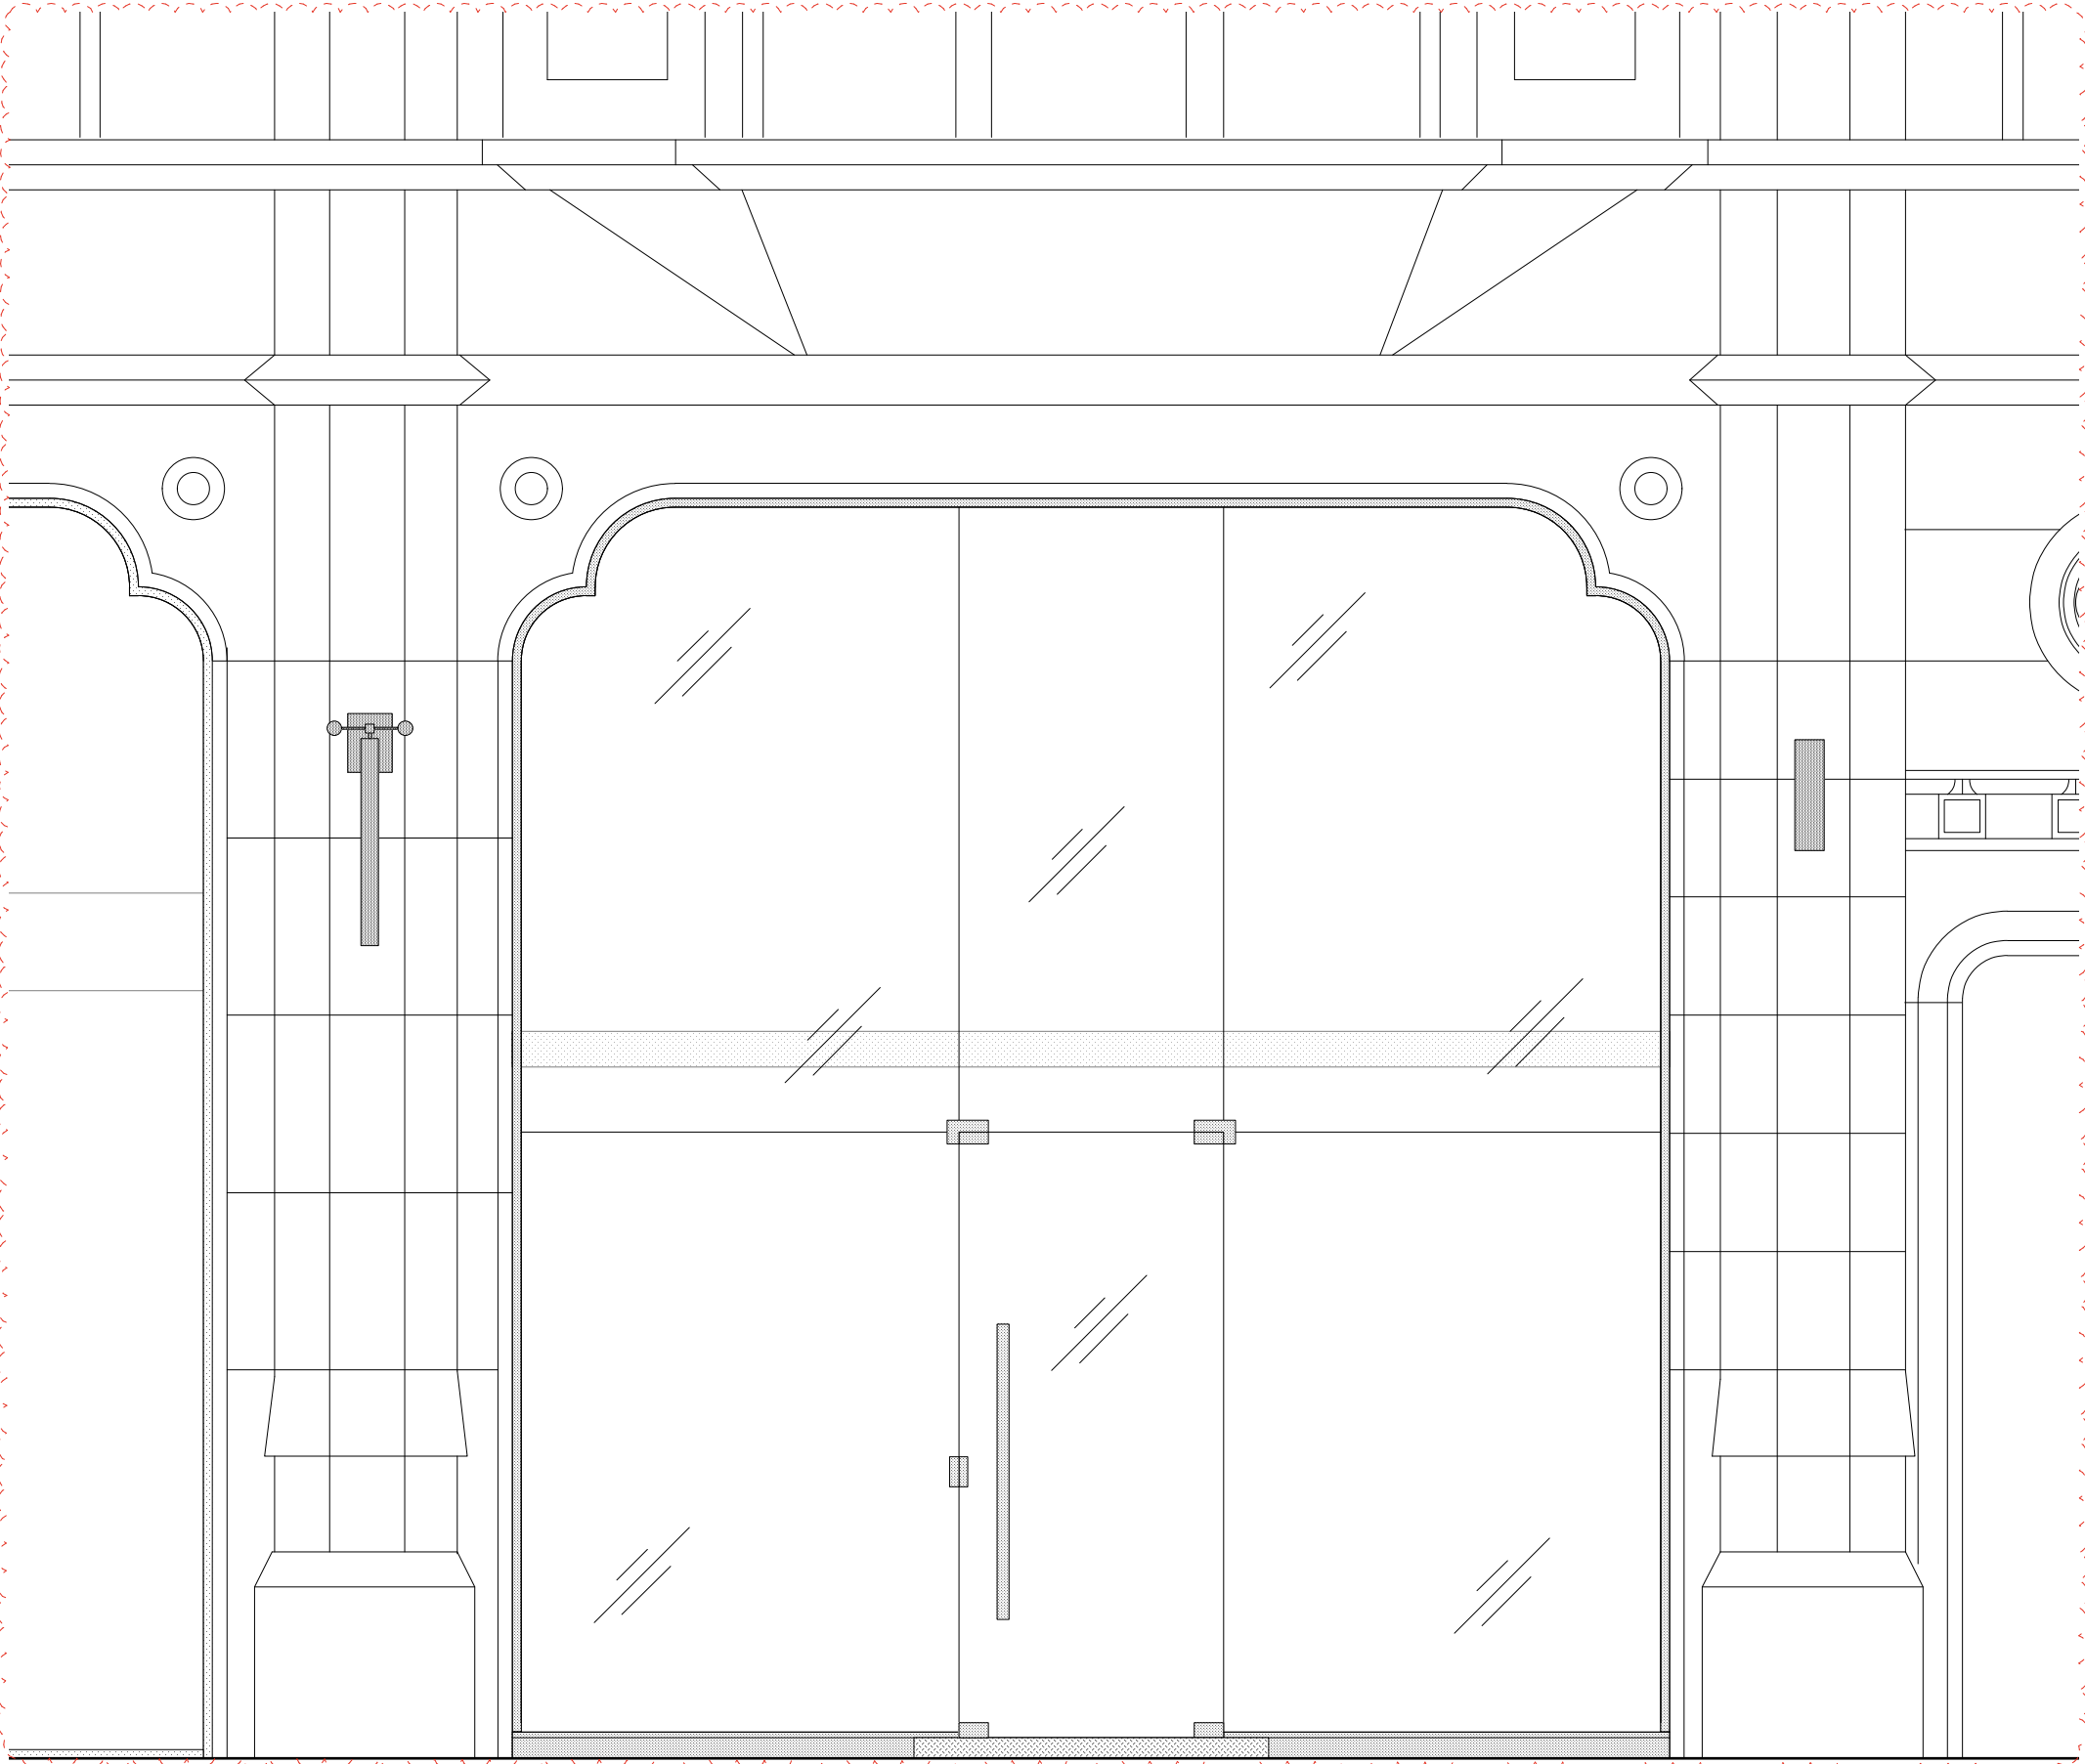

EXISTING SHOPFRONT - PHOTO

Revision

A- 03.05.24 - Existing shopfront adjusted to reflect site dimensions.
Existing internal fascia sign omitted.

DESCRIPTION
Existing Shopfront

CLIENT
Krispy Kreme

PROJECT
Manchester Deansgate

ADDRESS
111 Deansgate, Manchester M3 2BQ

JOB No. DWG No. REV.
044.02.1 A

DATE STATUS
APR 24 INFORMATION

DRAWN BY
SW

SCALE
1:25 @ A3

PATH
Unit 5, 7 Wenlock Road, London N1 7ST
T +44 (0)20 7253 9006 F +44 (0)20 7253 9004
www.pathdesign.co.uk info@pathdesign.co.uk

THIS DRAWING IS FOR DESIGN INTENT PURPOSES ONLY. DO NOT SCALE THIS DRAWING
* This drawing is issued on condition that it is not copied or disclosed to any other unauthorised person without the prior consent of PATH DESIGN.
* This drawing is the property of PATH DESIGN and copyright is reserved by them.
* All structural works are to be detailed / constructed and confirmed by structural engineer.

Scale 1:25 @ A3

