



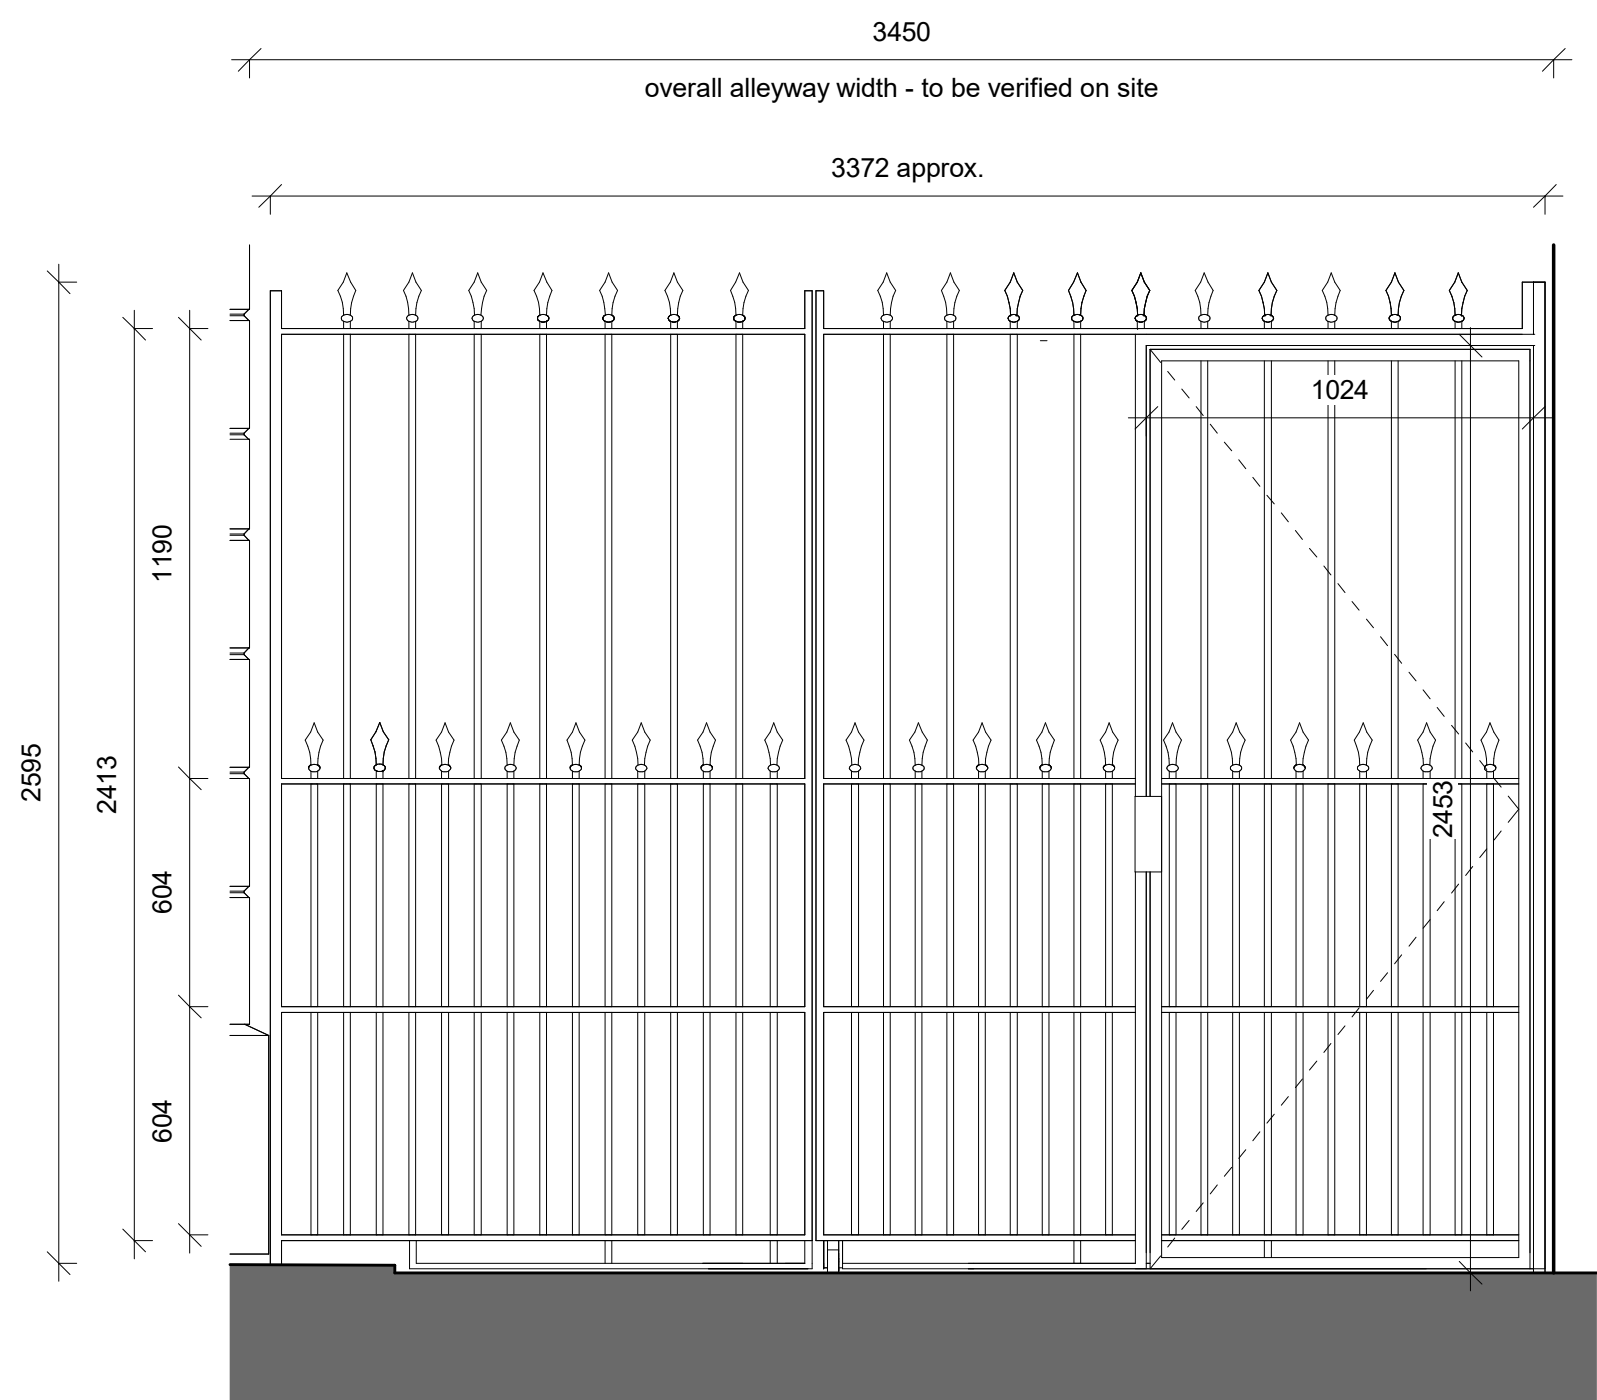


1 New imitation of existing gate (with pedestrian access) - Bloom St. Copy 1

Existing iron work gate to be made good, vandalised rails to be straightened and fixed with materials similar to existing. It is proposed to be fixed to the wall as heritage feature. A new metal gate reproducing existing gate has to be installed in the same location. It will be provided with a built-in pedestrian gate, DDA compliant with maglock and self-closing mechanism connected to callpoint system gate.

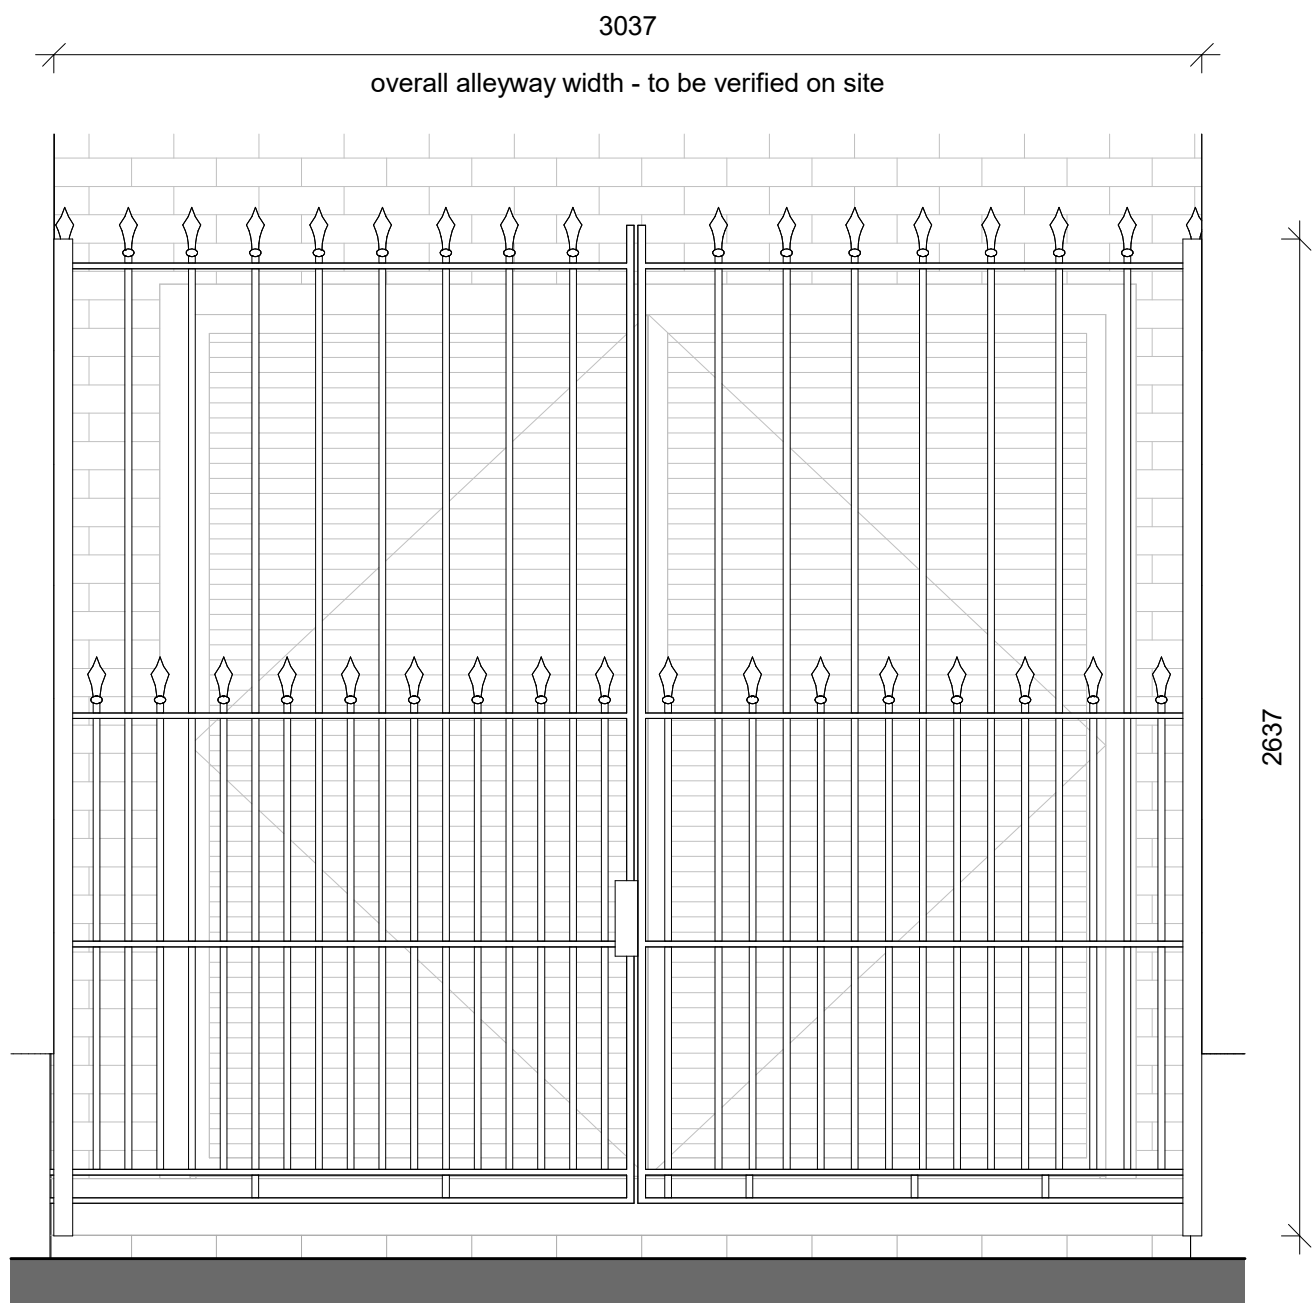


3 New Imitation of Existing Gate - Sub-Station

New gate to imitate existing Bloom St. Gate (5). Painted to match existing refurbished gates with central locking mechanism.

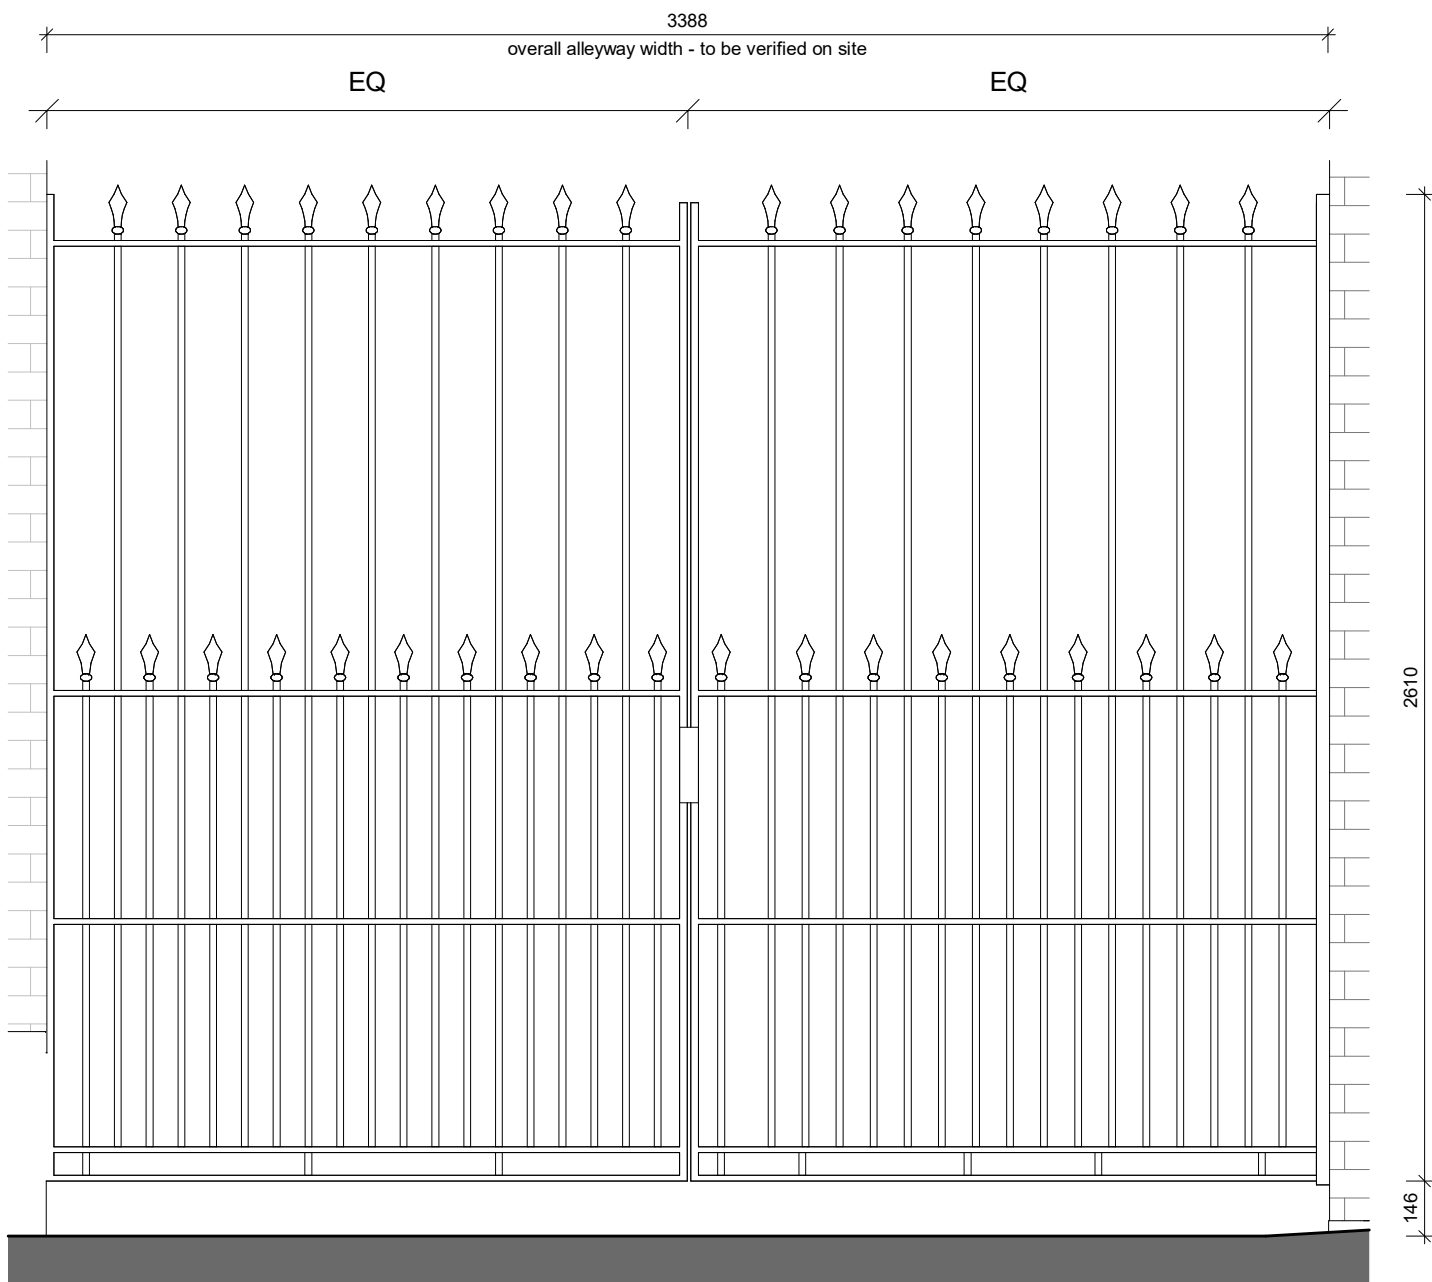


2 New Imitation of Existing Gate - Richmond St.

New gate to imitate existing Bloom St. Gate. It is sued for waste management and service only. Painted to match existing and new in Bloom Street. Central locking mechanism to be provided

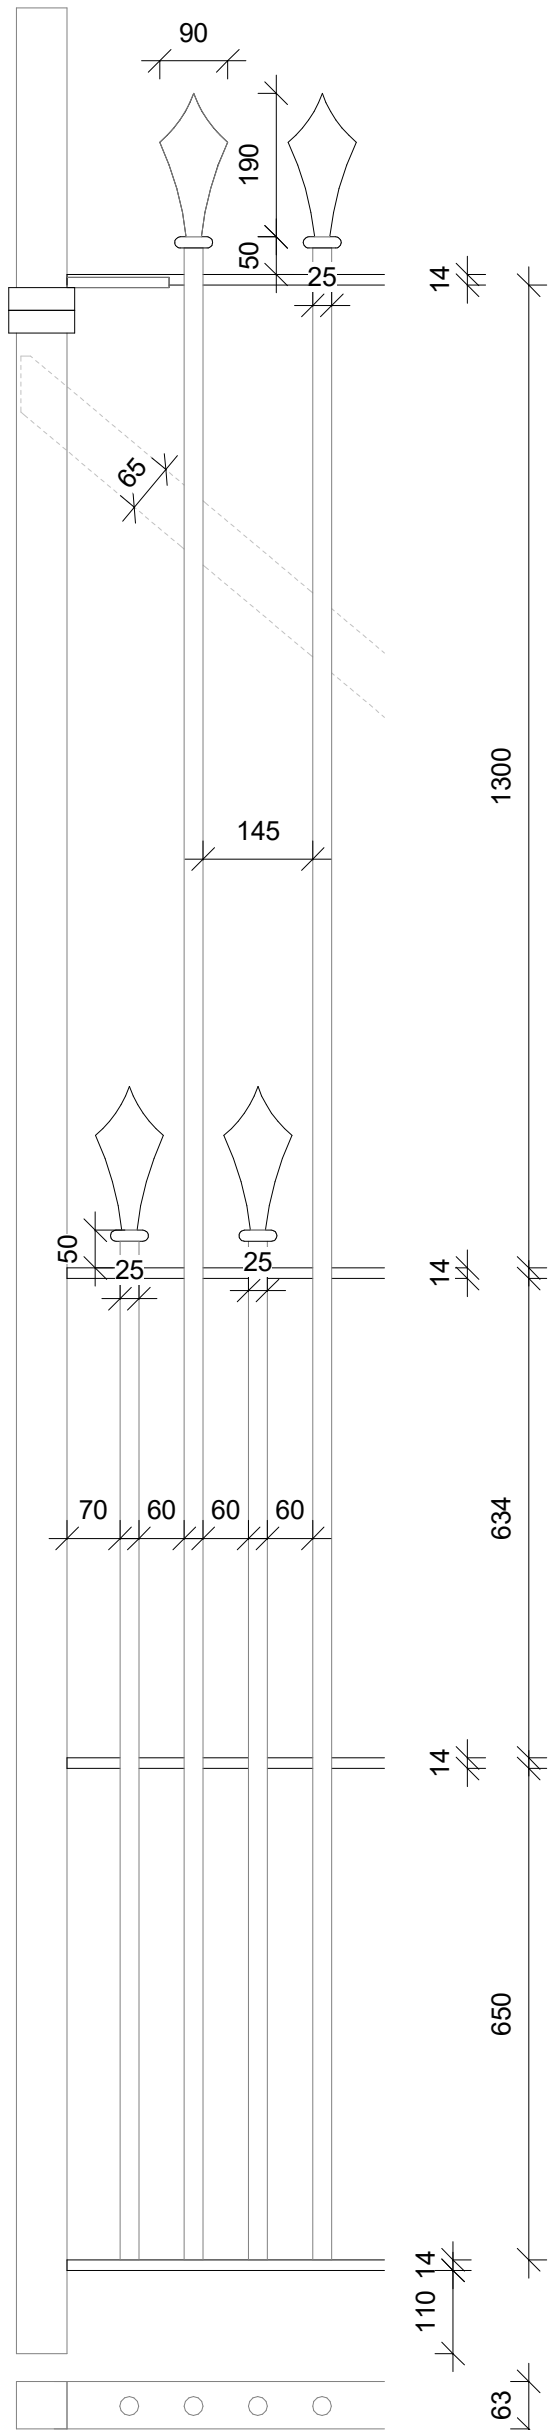

5 Existing gate detail Copy 1

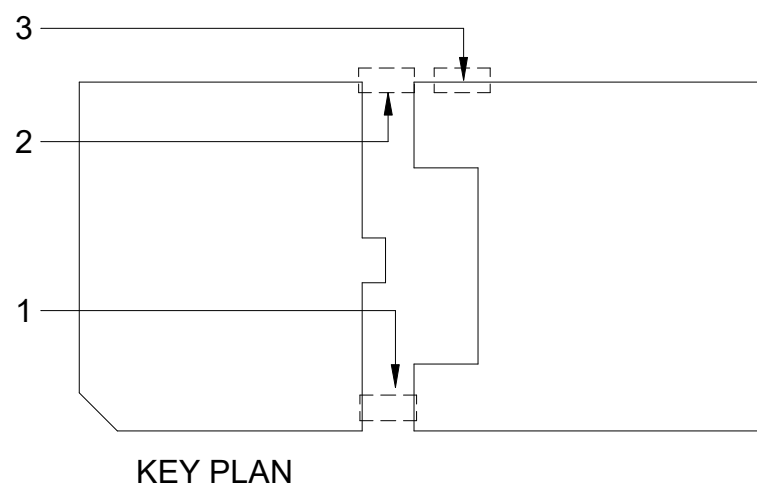

General Notes:

This drawing is the property of Fletcher-Rae (UK) Limited and copyright is reserved by them. The drawing is not to be copied, reproduced or re-distributed either in whole or in part without the prior written consent of Fletcher-Rae (UK) Limited.

The originator shall have no responsibility for any liability, loss, cost, damage or expense arising from or relating to any use of this document other than for its intended purpose on this project.

This drawing shall be read in conjunction with all other relevant drawings, specifications and associated documentation. Any discrepancies, errors or omissions are to be reported to the originator before proceeding with work.

All dimensions are to be checked on site by the contractor prior to proceeding with any work. This drawing shall not be scaled to ascertain any dimensions. Work to figured dimensions only.

DISCLAIMER
When this drawing is issued in CAD, it is an uncontrolled version issued for information only, to enable the recipient to prepare their own documents/ drawings for which they are solely responsible.

SOFTWARE INTEROPERABILITY
Fletcher-Rae (UK) Limited prepared this drawing using Autodesk **Revit**. Fletcher-Rae (UK) Limited does not accept liability for any loss or degradation of any information held in the drawing resulting from the translation from the original file format to any other file format or from the recipient's reading of it in any other programme.

P01 Planning MM 21.06.24
Rev Revision Details Draw Date Chk'd

Project No. **24006**
Suitability **S2 SUITABLE FOR INFORMATION**
Status **PLANNING**

Client:
Beech Holdings

Project:
**PICCADILLY WAREHOUSE
Bloom Street**

Sheet Name: Ironwork Gates_Planning		
Drawing No. 24006-HFR-PW-XX-DR-A-9064	Rev. P01	
Drawn By NP	Scale As indicated @ A1	
Created		

HORIZON
fletcher | rae

Level 12, Tower 12, 18-22 Bridge Street, Manchester, M3 3BZ
t +44 (0) 161 242 1140
w www.fletcher-rae.com
e info@fletcher-rae.com