
CWT_G2 - PLAN

N
W E
S


SITE CONTEXT MAP

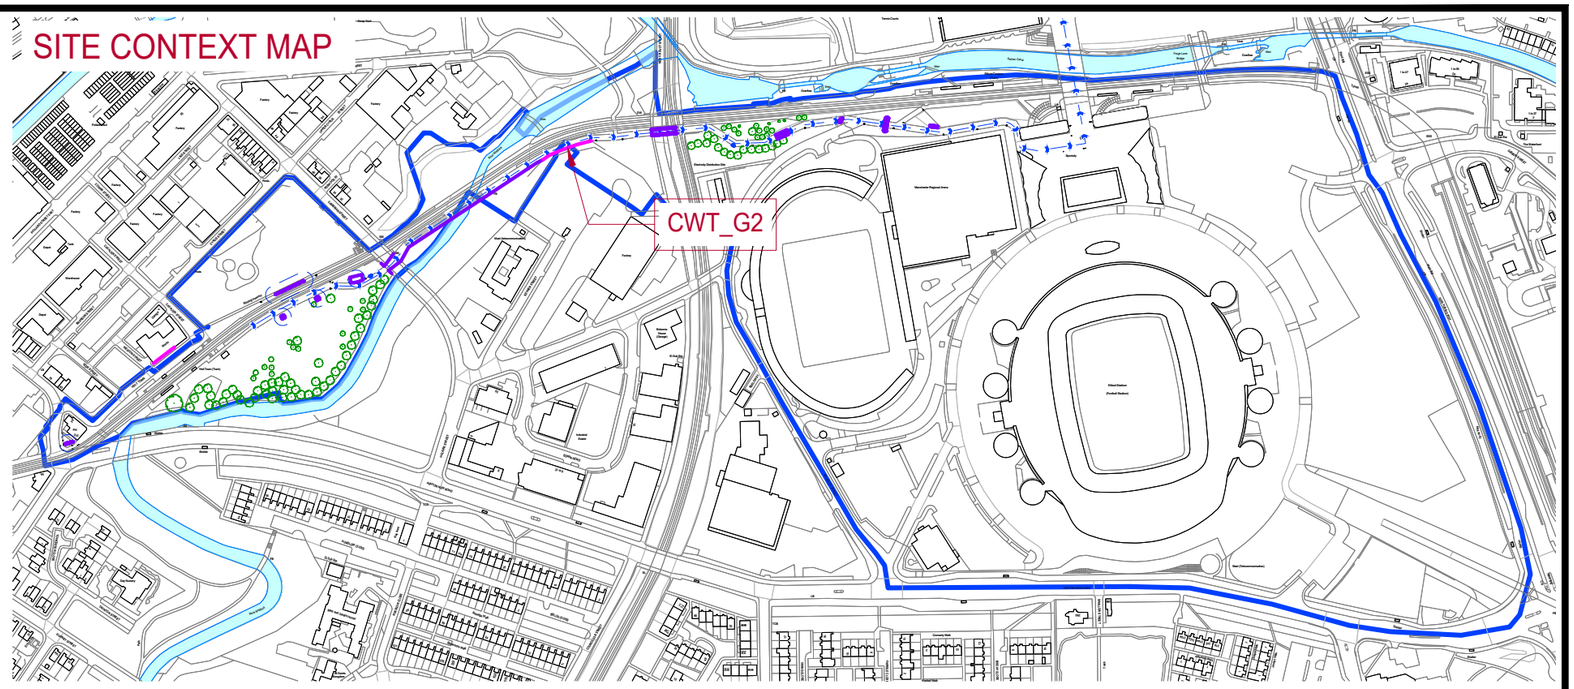

SCALE 1:5000

0 100M 200M 300M 400M 500M

0 500' 1000' 1500'

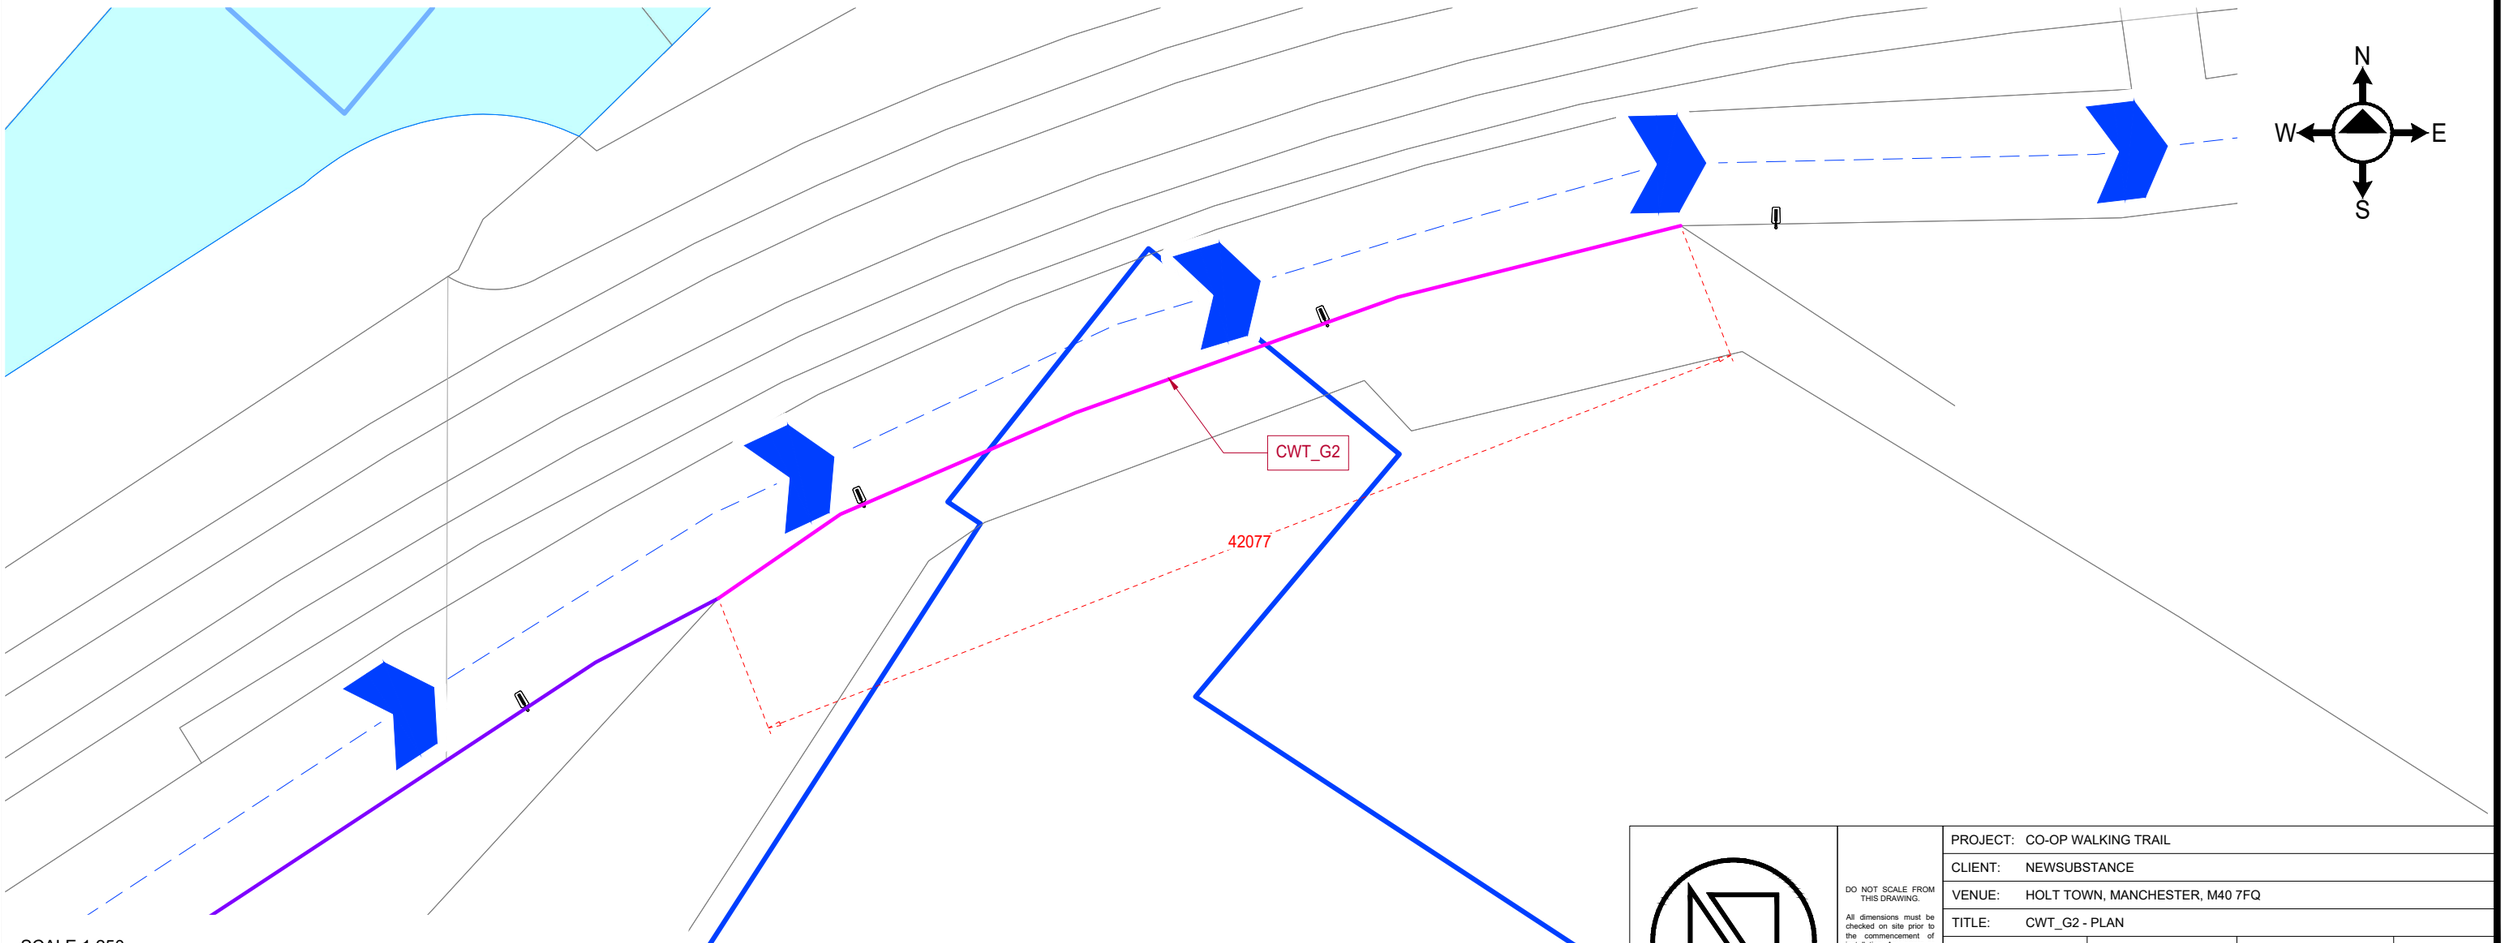

N
W E
S

SCALE 1:250

0 5M 10M 15M 20M 25M

0 10' 20' 30' 40' 50' 60' 70' 80'

DO NOT SCALE FROM THIS DRAWING.

All dimensions must be checked on site prior to the commencement of installation. Any errors or omissions must be brought to the attention of the designer.

IF IN DOUBT ASK.

PROJECT:	CO-OP WALKING TRAIL			
CLIENT:	NEWSUBSTANCE			
VENUE:	HOLT TOWN, MANCHESTER, M40 7FQ			
TITLE:	CWT_G2 - PLAN			
SCALE:	1:250	ORIGINAL SIZE: A3	DRAWN: TOM WHITE	REV:
DRG DATE:	26/02/2024	DWG No:	CWT-262	

NEWSUBSTANCE LTD, GREENSAND FOUNDRY, 99 WATER LANE, LEEDS LS11 5QN
WWW.NEWSUBSTANCE.CO.UK