



1

Proposed 3d View



2

Proposed 3d View




3

Proposed 3d View



4

Proposed 3d View

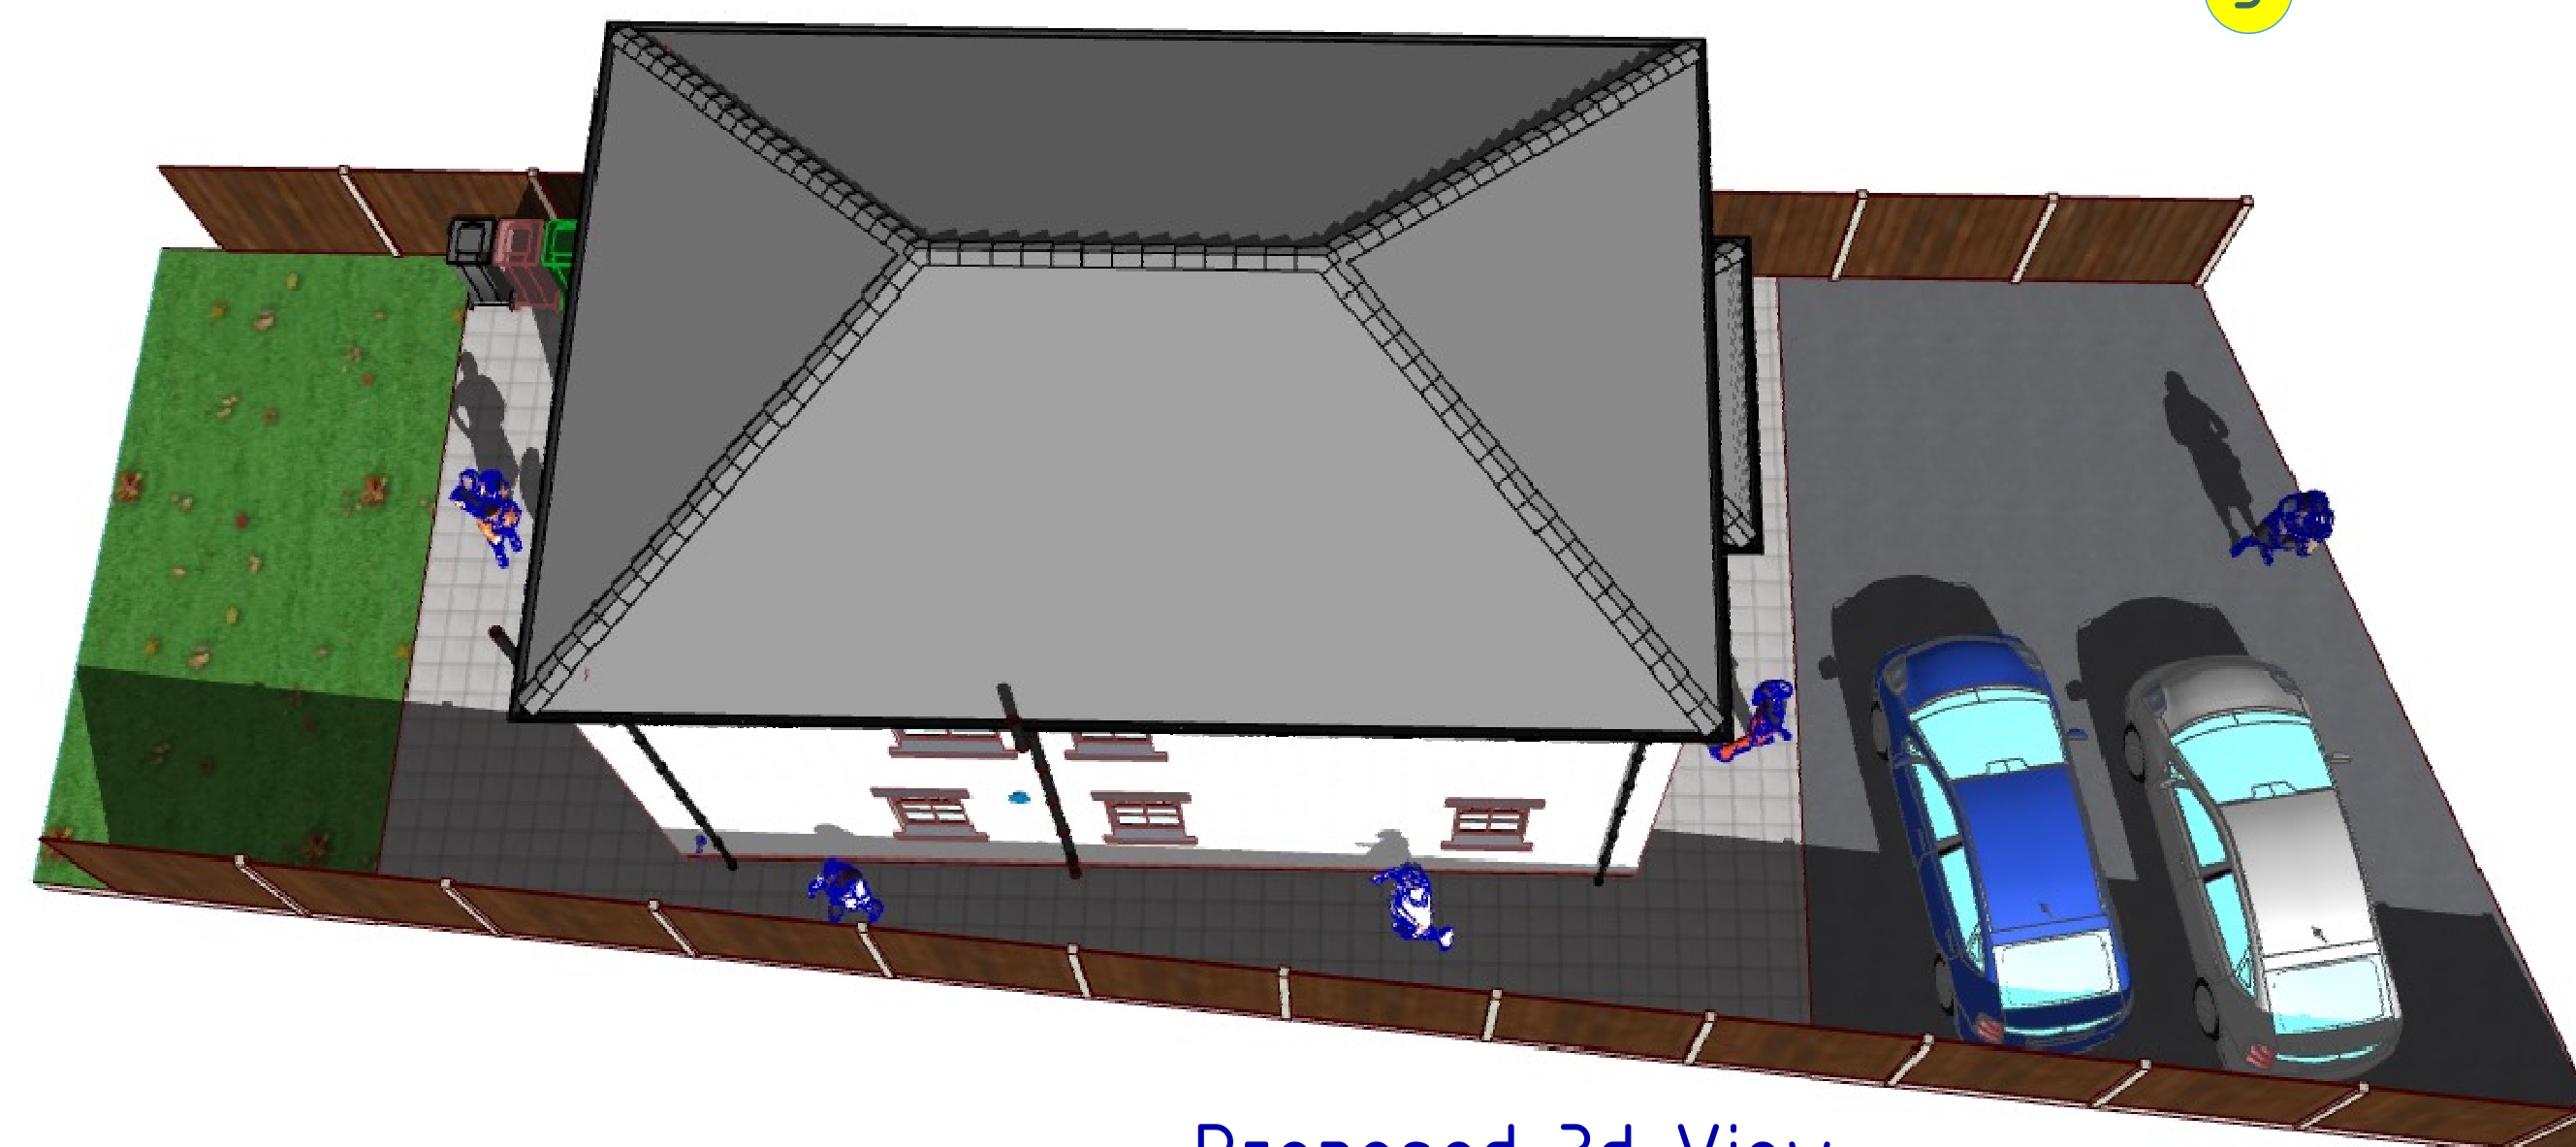

5

Proposed 3d View

CLIENT :
John Copeland
'Ivy Cottage'
Wythenshawe Road
Manchester, M23 9DD.
Title:
THE CONSTRUCTION OF 3
BED DETACHED 2No
STOREY DWELLING IN
THE EXISTING GARDEN
TO THE LHS OF THE
EXISTING DWELLING
HOUSE.



6

Proposed 3d View



7

Proposed 3d View



Ref: 3300/003
4th Jan 2024