

This drawing is to be read in conjunction with all other relevant technical information, statutory approvals, specifications and 3rd party information. Responsibility is not accepted for errors made by others in scaling from this drawing. All construction information should be taken from figured dimensions only. All dimensions and levels to be checked on site and all discrepancies must be reported to the drawings author immediately. Responsibility cannot be accepted for alteration and/or deviation from this design without the prior acknowledgement of the drawings author. Any commercial decisions relating to this information must make due allowance for dimensional and area variation resulting from the design development and construction processes as well as the requirements of statutory authorities. This drawing is to be used only for the purposes indicated. This drawing is copyright and the property of Forty8 Design Ltd and must not be reproduced without prior written agreement.

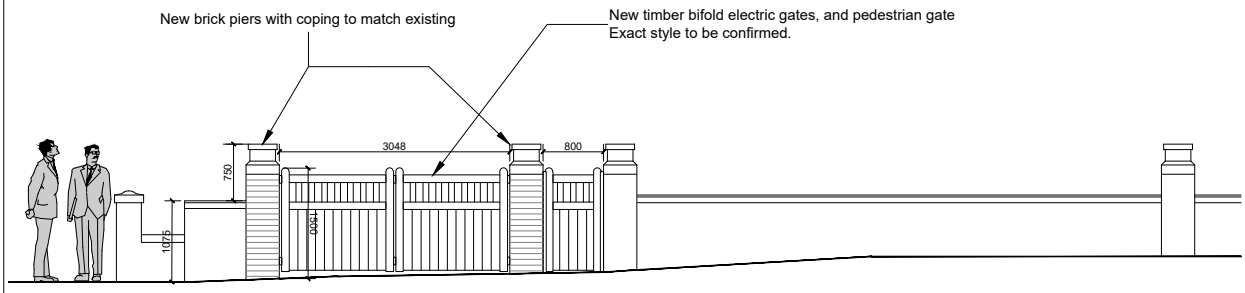


## Proposed Wall & Gate to highway

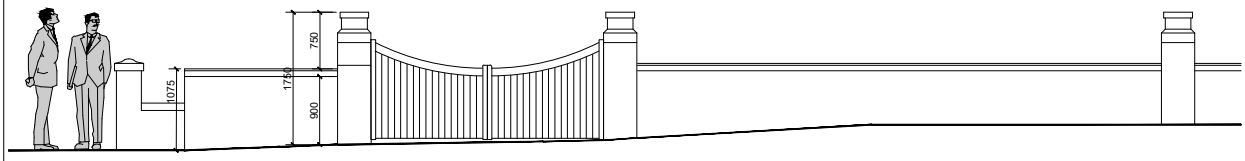


## Existing Wall & Gate to highway

Scale 1:100

0 1 2 3 4 5 10



Indicative image for new electric gate

| Rev | Description | By | Chk | Date |
|---|---|---|---|---|

FORTY8 Design

Project
32 Hawthorn Road, Manchester. M40 3RH.

Client
Mr & Mrs A. Hill

Drawing
Existing & Proposed Driveway Gates

Project No: 2404 Scale @ A4 1:100 Date: 24/01/2024

Drawn: TC Status: PLANNING

Drawing No: Revision:

2404(08)11