


Ordnance Survey © Crown copyright 2016 All rights reserved. Licence number 100051789

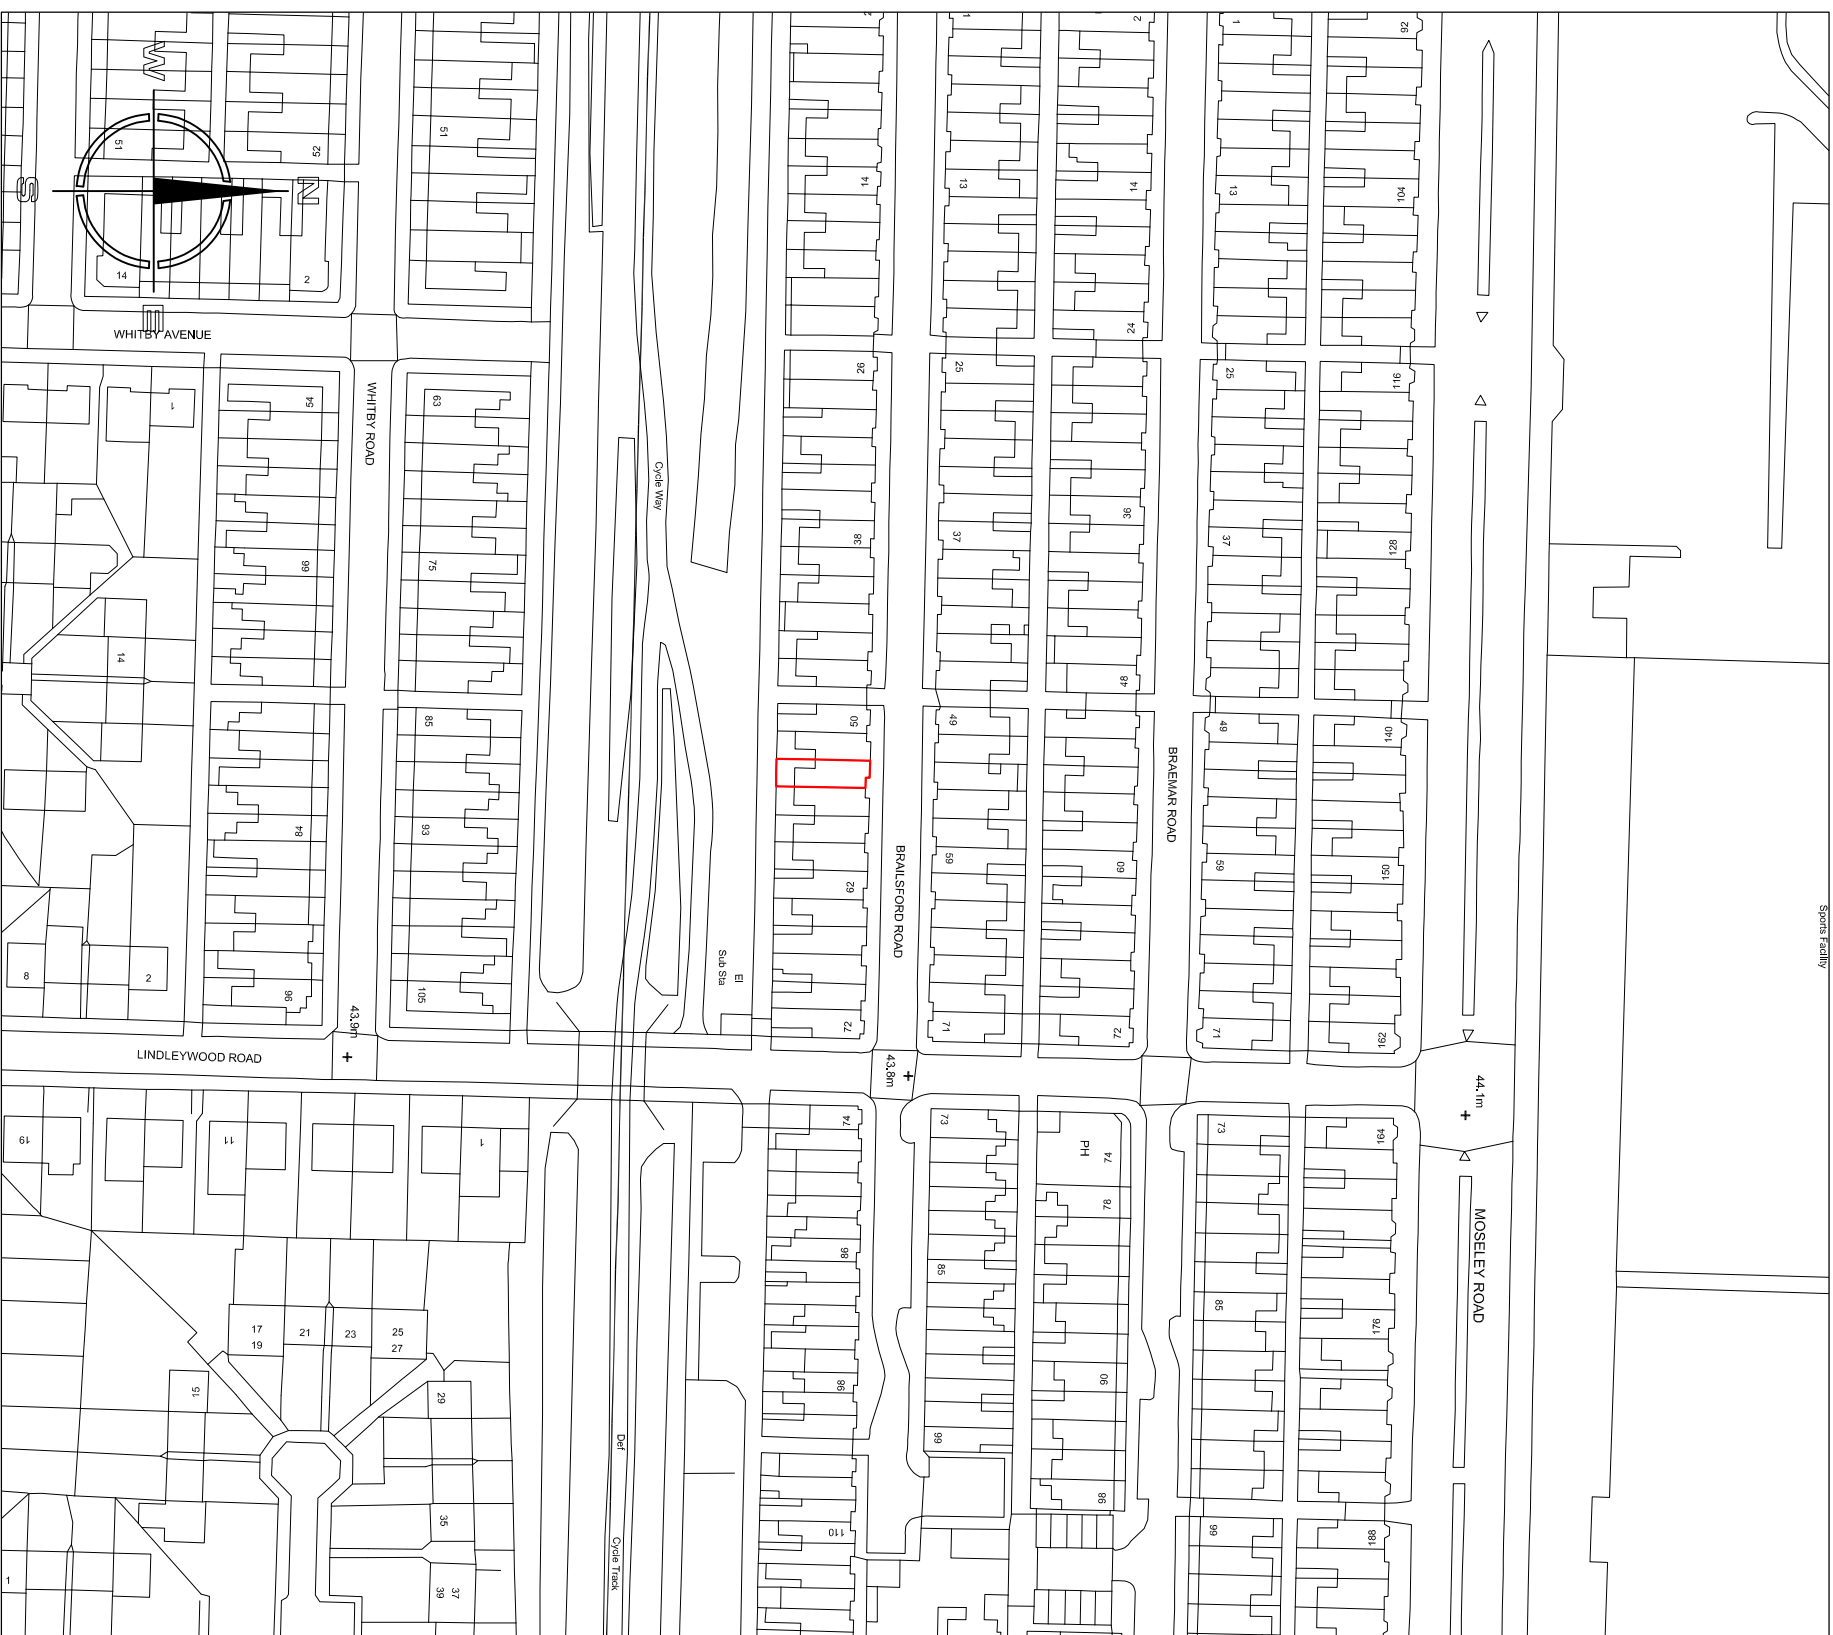

SITE LOCATION PLAN 1:1250

Ordnance Survey © Crown copyright 2016 All rights reserved. Licence number 100051789



SITE BLOCK PLAN 1:200