


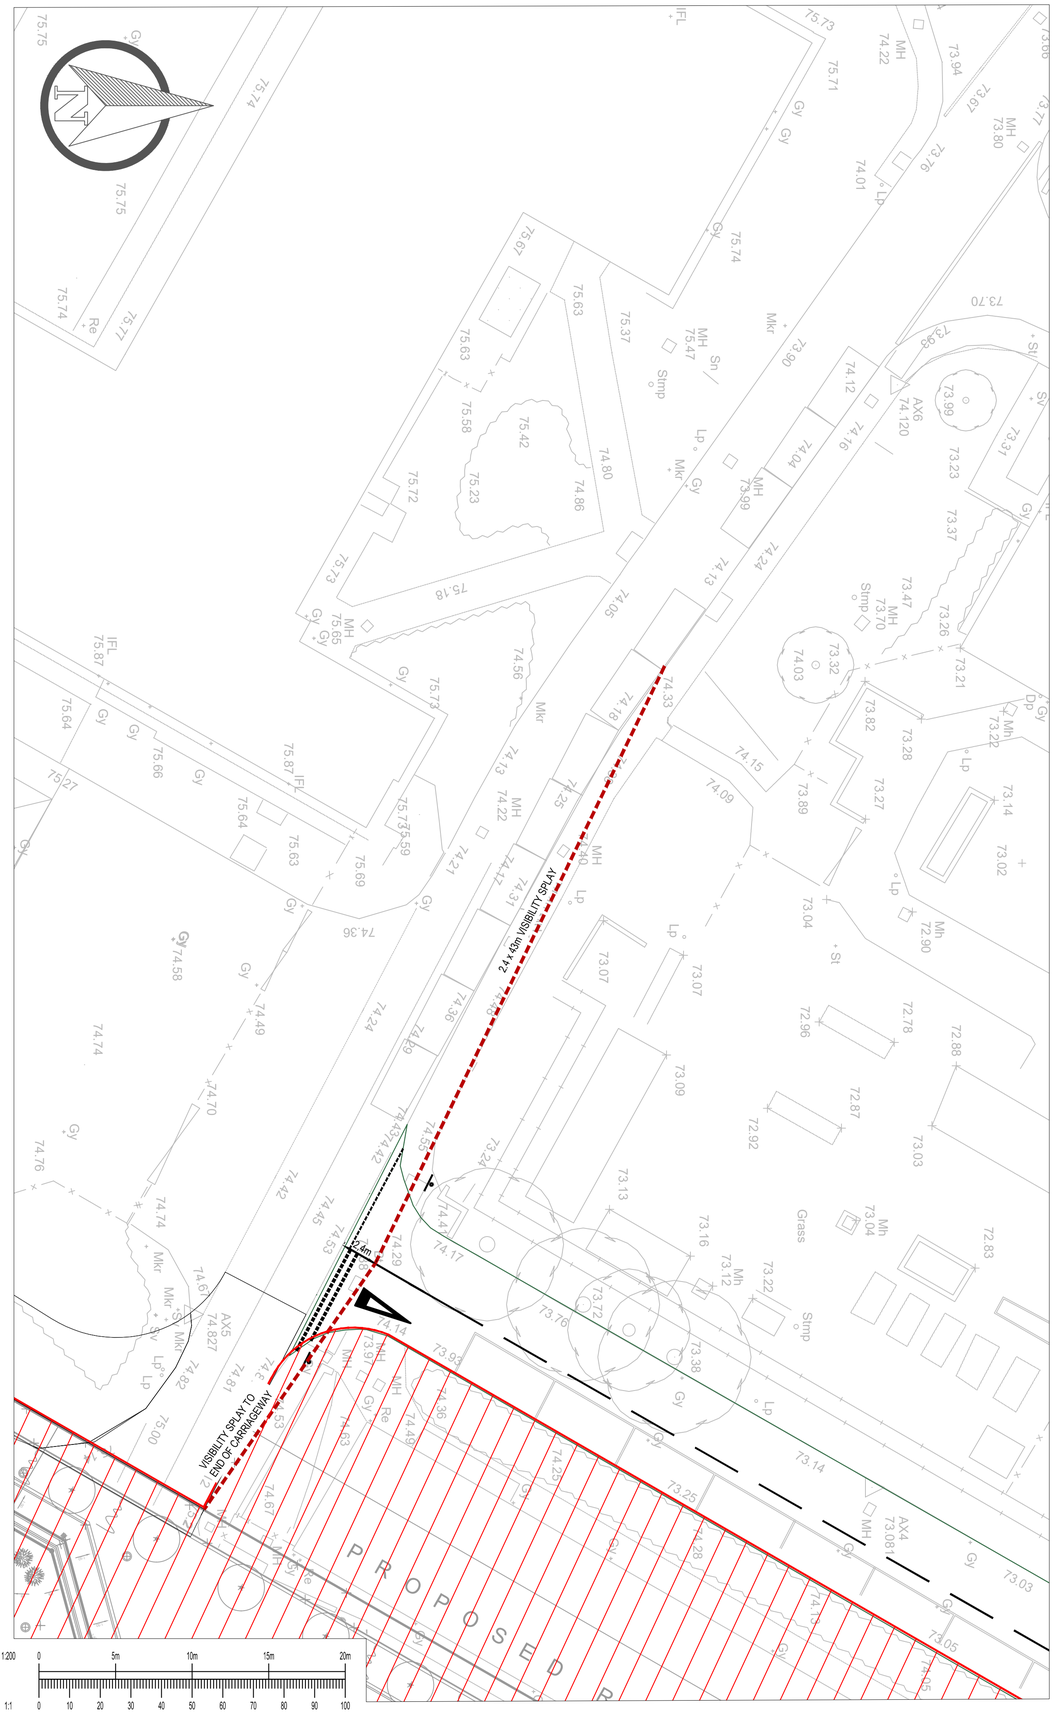

GENERAL NOTES:

1. THIS DRAWING IS TO BE READ IN CONJUNCTION WITH ALL RELEVANT ARCHITECTS AND ENGINEERS DRAWINGS AND SPECIFICATIONS.
2. DO NOT SCALE THIS DRAWING. ANY AMBIGUITIES, OMISSIONS AND ERRORS ON DRAWINGS SHALL BE BROUGHT TO THE ENGINEERS ATTENTION IMMEDIATELY. ALL DIMENSIONS MUST BE CHECKED / VERIFIED ON SITE.
3. ALL DIMENSIONS ARE IN METRES UNLESS NOTED OTHERWISE.
4. FOR GENERAL NOTES REFER TO DRAWING.

Rev:	Description:	Date:	By:	Chkd:
P01	FIRST ISSUE	11/04/24	KS	HS

Curtins
Merchant Exchange, 17-19 Whitworth Street West, Manchester, M1 5WG
0161 236 2394
manchester@curtins.com
www.curtins.com

Civils & Structures • Transport Planning • Environmental • Infrastructure • Geotechnical • Conservation & Heritage • Principal Designer
Birmingham • Bristol • Cambridge • Cardiff • Douglas • Dublin • Edinburgh • Glasgow • Kendal • Leeds • Liverpool • London • Manchester • Nottingham

Status: SUITABLE FOR INFORMATION **S2**

Project:
NMGH
NEW HOUSE WESTERN ROAD

Drg Title:
STAGE 2
VISIBILITY SPLAY

Drawn By	Designed By	Checked By
KS	HS	HS
	Date: 11/04/24	Scales @ A1: 1:250 / 1:200

Project No - Originator - Function - Spatial - Form - Discipline - Number	Revision
077416 - CUR - XX - XX - DR - C - 95522	P01

\\ma-fs-1\Projects\077001 - 078000\077416 - North Manchester General Hospital\04-Production\4A-Models Drawings\DCAD\New House Western Road\