THIS DRAWING (OR ANY PART THEREOF) MAY NOT BE COPIED, TRANSMITTED OR DISCLOSED TO ANY THIRD PARTY OR UNAUTHORISED PERSON WITHOUT THE PRIOR WRITTEN PERMISSION OF GILLING DOD ARCHITECTS.

THIS DRAWING IS TO BE READ IN CONJUNCTION WITH ALL OTHER RELEVANT DRAWINGS PREPARED BY CONSULTANTS AND SUB-CONTRACTORS.

REPORT ANY DISCREPANCIES TO THE ARCHITECT OR REPRESENTATIVES THEREOF.


© ALL RIGHTS RESERVED. NO PART OF THIS DRAWING MAY BE REPRODUCED OR TRANSMITTED IN ANY FORM OR BY ANY MEANS WITHOUT THE WRITTEN PERMISSIONS OF THE COPYRIGHT HOLDER

ONCE PRINTED AND DISTRIBUTED THIS DOCUMENT IS ASSUMED UNCONTROLLED

DO NOT SCALE FROM THIS DRAWING. WORK ONLY TO PRINTED DIMENSIONS.



1 ZZ-05_20-ZZ-9004_Elevation NW
1 : 250

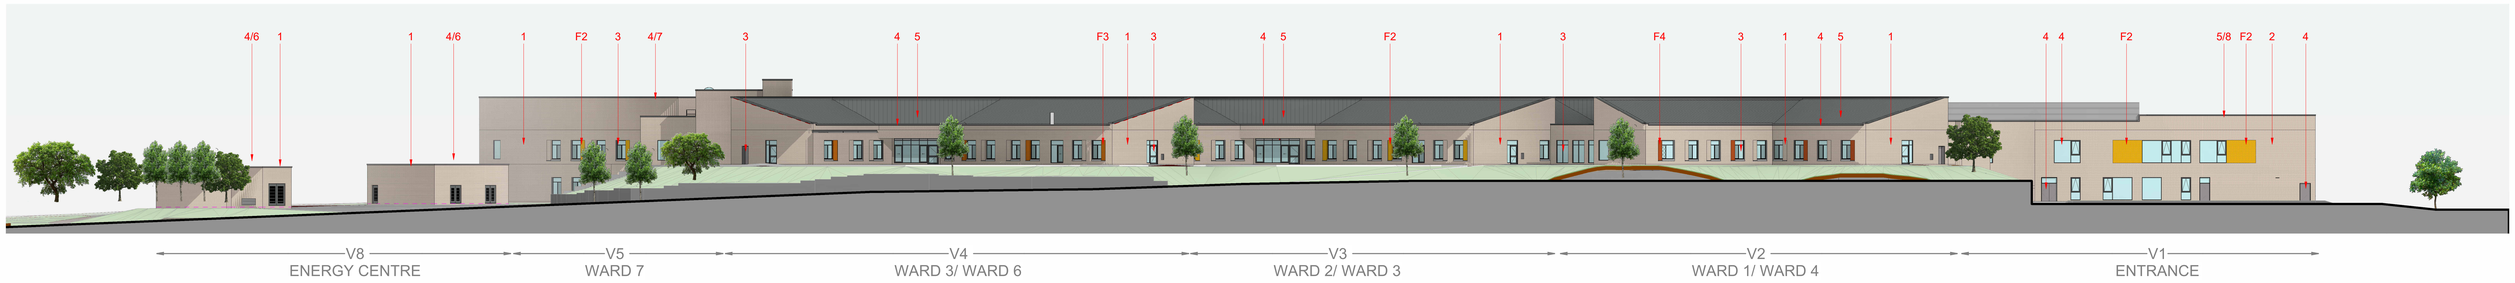


4 ZZ-05_20-ZZ-9002_Elevation SE
1 : 250



3 ZZ-05_20-ZZ-9001_Elevation NE
1 : 250



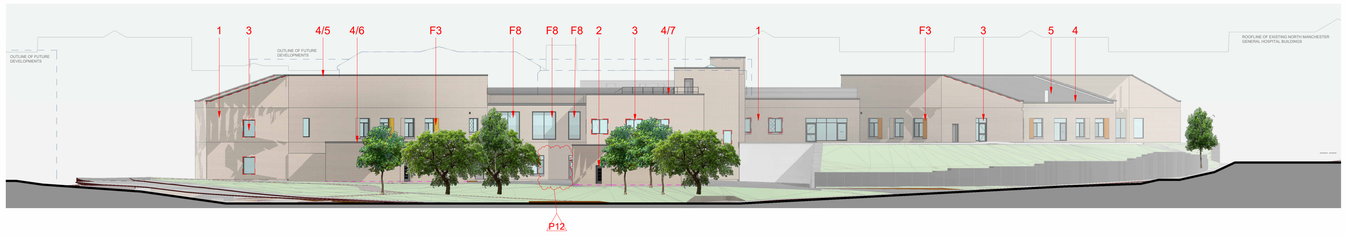

2 ZZ-05_20-ZZ-9003_Elevation SW
1 : 250

Planning Material (Condition 2) Legend

1 General masonry brickwork (215 x 102 x 65mm) in running bond
Wienerberger, Rothesay Blend
NBS Specification: ***Pr_20_93_52_15***

F1 Type F1 Glazed feature panel brickwork (215 x 102 x 65mm) in running bond
Wienerberger, Colour No 05, Green
NBS Specification: *Sx_25_13_50540*

F2 Type F2 Glazed feature panel brickwork (215 x 102 x 65mm) in running bond
Wienerberger, Colour No 25, Medium Yellow
NBS Specification: *Sx_25_13_50540*

F3 Type F3 Glazed feature panel brickwork (215 x 102 x 65mm) in running bond
Wienerberger, Colour No 26, Orange
NBS Specification: *Sx_25_13_50540*

F4 Type F4 Glazed feature panel brickwork at internal courtyards (215 x 102 x 65mm) in running bond
Wienerberger, Colour No 28, Dark Orange
NBS Specification: *Sx_25_13_50540*

F5 Type F5 Entrance feature cladding
Class A1 fire rated (A2-s1-d0), Taylor Maxwell Secret Fix SFP1 PPC Anvil Aluminium rainscreen cladding.
Colour/Finish: Interpon D2525 Y23041 Tasilaq Sable
NBS Specification: *Sx_25_30_70_25*

F6 Type F6 Entrance feature cladding
Class A1 fire rated (A2-s1-d0), Taylor Maxwell Secret Fix SFP1 PPC Anvil Aluminium rainscreen cladding.
Colour/Finish: Interpon D2525 Matt Y220RI Sydney Matt
NBS Specification: *Sx_25_30_70_25*

F7 Type F7 Entrance feature cladding
Class A1 fire rated (A2-s1-d0), Taylor Maxwell Secret Fix SFP1 PPC Anvil Aluminium rainscreen cladding.
Colour/Finish: Interpon D2525 YW276I RAL 1035 Matt
NBS Specification: *Sx_25_30_70_25*

2 Louvre door sets at Energy Centre
Manufactuer Polar, Derwent Secure, PPC Aluminium Merlin Grey, RAL7005, Satin

3 Windows, doors & curtain walling frames, glass spandral panels, louvres & rooflights
Manufacturer Polar, PPC Aluminium, Merlin Grey RAL7005, Satin
NBS Specification: *Sx_25_30_20_77*
NBS Specification: *Sx_25_30_20_25*
NBS Specification: *Sx_25_30_20_26*
NBS Specification: *Sx_30_30_72_72*

4 Parapet coping, RWP & RWO hoppers
PPC Aluminium, Merlin Grey, RAL7005, Satin

5 Roof type 01 mono pitch standing seam roof
Euroclad elite plus 3.15A2 roof system, HPS200 Ultra Merlin Grey, RAL 7026
NBS Specification: *Sx_25_20_68_50*

6 Roof type 02 mono pitch standing seam roof
IKO Armourplan mechanically fastened PVC single ply membrane system, Merlin Grey, RAL 7005
NBS Specification: *Sx_30_40_30_80*


7 Roof type 03 flat roof maintenance access
Kingspan quadcore topdeck roof panel system & armour walkway with minimum 1100mm high parapet
NBS Specification: *Sx_25_20_68_50*

8 Roof type 04 flat roof, first floor gardens
IKO hot melt system
NBS Specification: *Sx_30_40_30_42*

9 Roof type 05 flat roof, no access
IKO Armourplan mechanically fastened PVC single ply membrane system, Merlin Grey, RAL 7005
NBS Specification: *Sx_30_40_30_80*

F8 Type F8 screens to courtyards gardens,
Toughned laminated glass with wire mesh
Colour: Interpon D2525 YW276I RAL 1035 Matt

F9 Type F8 Feature artwork, pattern to be confirm by appointed Artist, Class A1 fire rated (A2-s1-d0), Taylor Maxwell Secret Fix, Anvil perforated round panels, staggered rows
Colour: Interpon D2525 YW276I RAL 1035 Matt

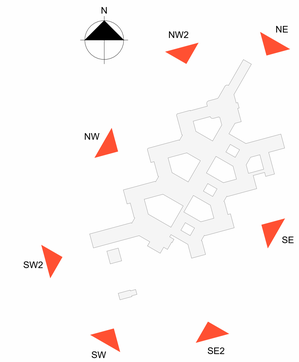

Elevation Key Plan

2 0 2 4 6 8 10
SCALE 1: 250 m

Rev	By	Description	Date
P12	KH	Issued for NMA; Minor interal layout changes. Material F6 changed due to supply issues. Window removed on SW elevation ground floor facing FM yard. Louvres increased in height to hide walkway handrails.	20/06/24
P11	OG	Update of Green Glazed Brick to Number 05 Green as per trust comments	07/12/22
P10	OG	Updated information in the key and the relating annotations. Changes made to facade design, updated glaze brick.	24/11/22
P09	OG	Planning Issue	21/11/22
P08	CT	Planning material key added on	16/09/22
P07	OG	Updated Elevation Adjustments	09/08/22
P06	JMK	First floor windows updated	07/07/22
P05	JS	Revised Entrance	14/06/22
P04	DP	Revised FM yard layout	11/04/22
P03	DP	Issued for Stage 4	10/12/21
P02	DP	Removal of signage	30/09/20
P01	KH	Issued for Planning	29/09/20



gilling dod architects
The Cruck Barn, Duxbury Park, Chorley, Lancashire. PR7 4AT
t: 01257 260070 *f:* 01257 260071

Client Name:
NHS
Greater Manchester Mental Health
NHS Foundation Trust

PSCP:
IHP Integrated Health Projects by VINCI Building with Wellbeing in Mind

Site Name:
Land at Trust HQ building, North Manchester General Hospital

Project Name:
North View

Drawing Title:
Planning - Proposed Elevations Sheet 1

Project No:	Sheet Size:	Scale:	Purpose of Issue:
8360-A00	A0	As indicated	Planning
Drawn by:	**Checked by:**	**Approved by:**	**Revision:**
KW	RG	AA	P12
Suitability:			**Status:**
For Information			S2

Drawing Number:
NMGNPH-GDA-ZZ-ZZ-DR-A-9001