

A X I


TOOTAL CAT A : MANCHESTER

ARCHITECTURE × INTERIOR



PROPOSED GENERAL ARRANGEMENT

FIRST FLOOR

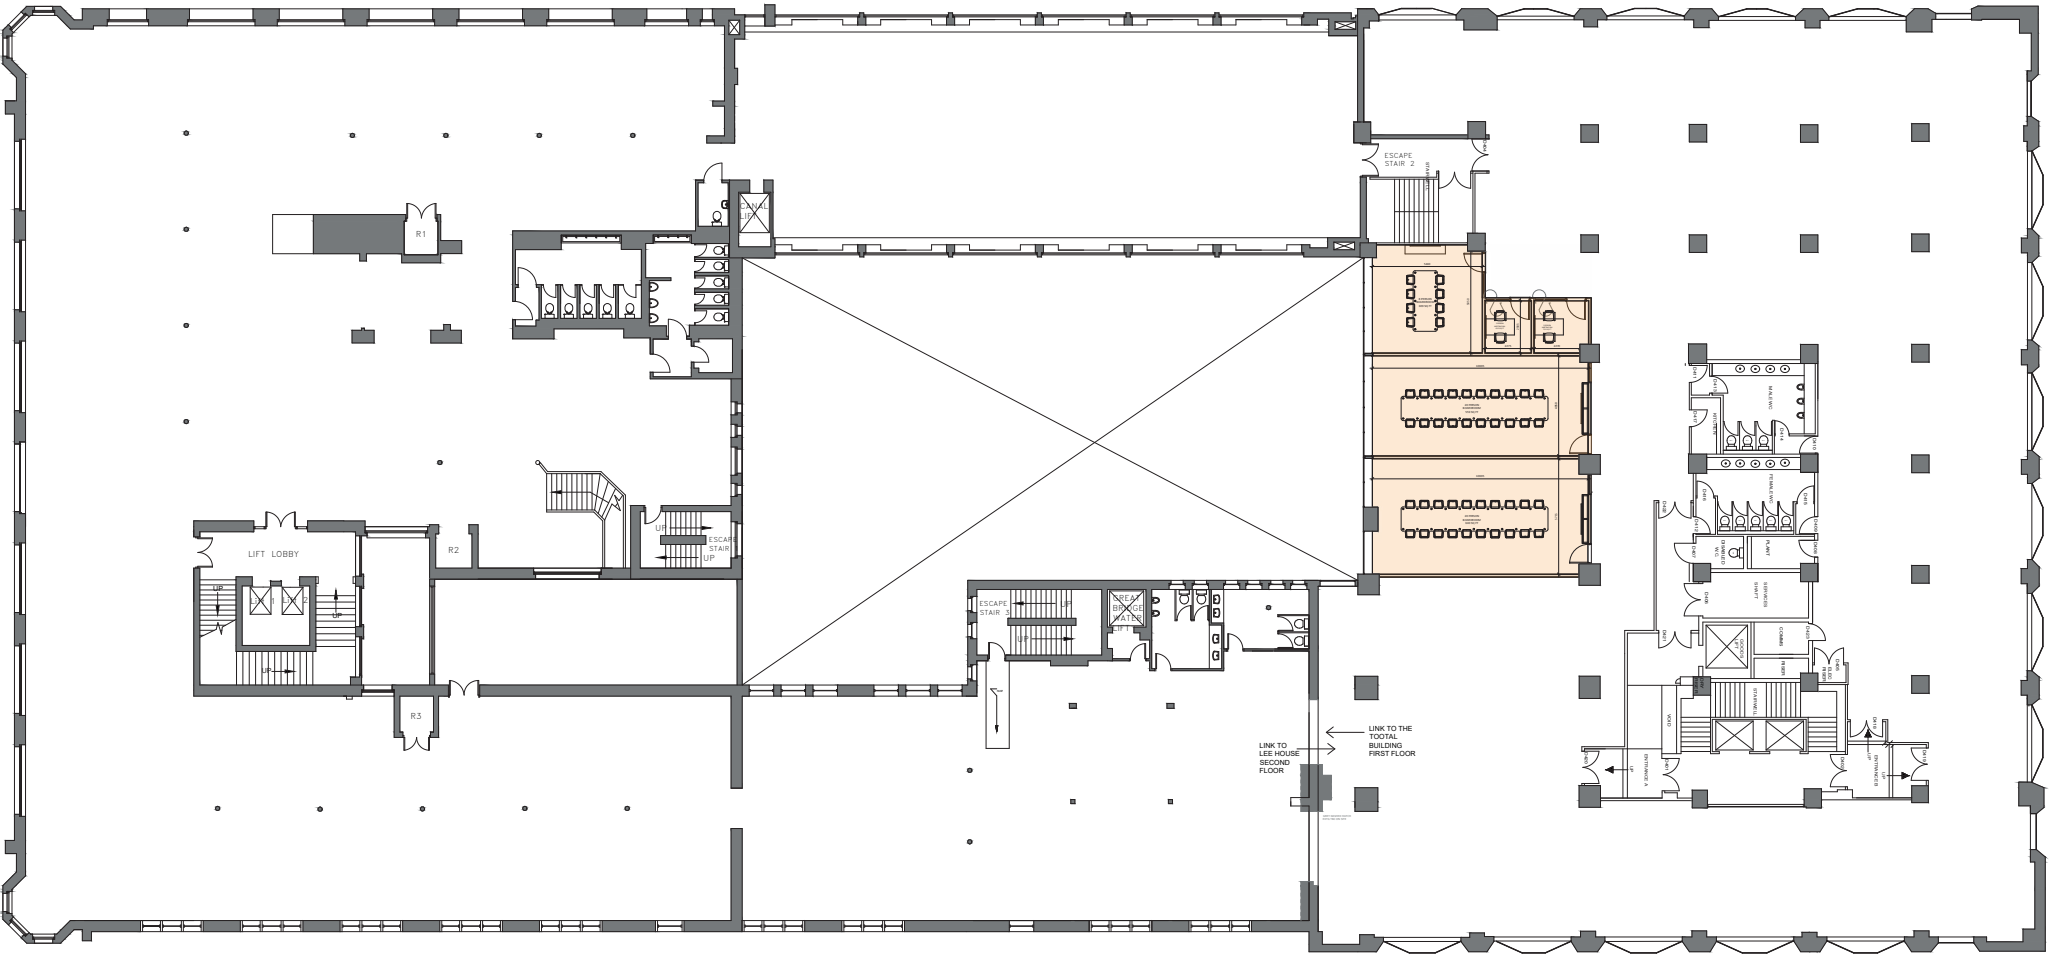

01 FIRST FLOOR LOCATION PLAN AS PROPOSED
100 SCALE - NTS @ A1 PLAN

Newly formed meeting rooms



GENERAL FINISHES




Floor Finish:
Carpet

SPEC: Interface - Paver -
Mushroom - 8337200



Breakout Timber LVT:
Timber Plank

SPEC: Tarkett - iD Inspiration
Loose Lay Beige Elegant Oak

 

General Wall Finish:
Painted Plasterboard

SPEC: Crown Trade Clean
Extreme - Colour to match:
Farrow and Ball - Shadow White



Skirting and Architraves:
Painted

SPEC: Crown Trade Clean
Extreme - Colour to match:
Farrow and Ball - Drop Cloth



New Meeting Room Glazing:
White frames with GMCA
Manifestations




New Meeting Room Door:
Painted

SPEC: Crown Trade Clean
Extreme - Colour to match:
Farrow and Ball - Drop Cloth



Columns:
Painted

SPEC: Crown Trade Clean
Extreme - Colour to match:
Farrow and Ball - Drop Cloth

 

Ceiling Finish:
Sprayed out services

SPEC: Crown Trade Clean
Extreme - Colour to match:
Farrow and Ball - School House
White

2 PERSON MEETING ROOMS




Meeting Room Carpet:
Carpet

SPEC: Interface - Paver -
Mushroom - 8337200



Wall Finish:
Painted Plasterboard

SPEC: Crown Trade Clean
Extreme - Colour to match:
Farrow and Ball - Pigeon

 

Ceiling Finish:
Painted Plasterboard


SPEC: Crown Trade Clean
Extreme - Colour to match:
Farrow and Ball - School House
White

LARGER MEETING ROOMS



Meeting Room Carpet:
Carpet

SPEC: Interface - Paver -
Mushroom - 8337200

 

Wall Finish:
Painted Plasterboard above
1200mm

SPEC: Crown Trade Clean
Extreme - Colour to match:
Farrow and Ball - Shadow White



Wall Finish:
Painted Plasterboard below
1200mm

SPEC: Crown Trade Clean
Extreme - Colour to match:
Farrow and Ball - Drop Cloth




TV Wall Finish:
Painted Plasterboard

SPEC: Crown Trade Clean
Extreme - Colour to match:
Farrow and Ball - Pigeon

PROPOSED GENERAL ARRANGEMENT

SECOND FLOOR

- Suite 1
- Suite 2
- Suite 3

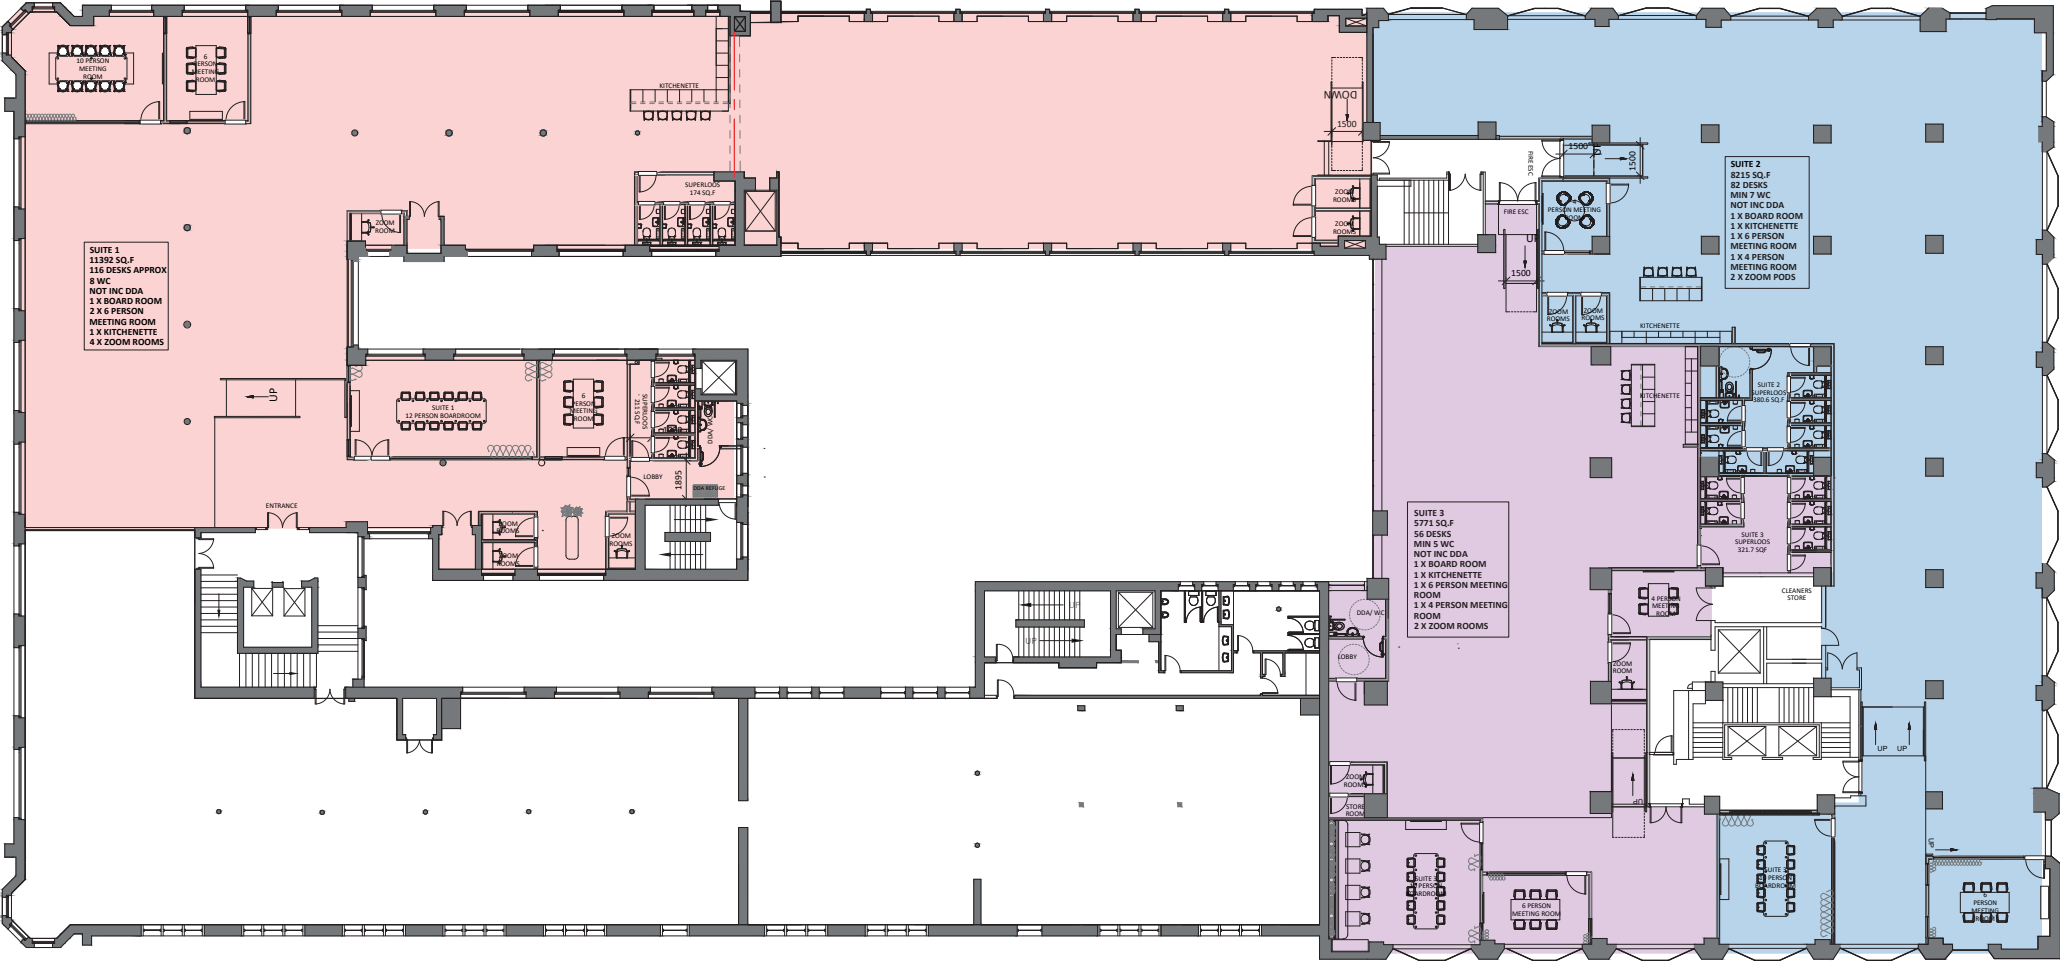

PROPOSED GENERAL ARRANGEMENT

SUITE 1



PROPOSED GENERAL ARRANGEMENT

SUITE 2 & SUITE 3



TOOTAL BUILDINGS
CAT A 2ND FLOOR
**KITCHEN/
BREAKOUT
FF&E**

GENERAL




Kitchen Floor Finish:
Amtico Tile in Chequerboard
Pattern

SPEC: Amtico - Kingham Stone -
SS5S1594 - 457.2 x 457.2 mm



Kitchen Floor Finish:
Amtico Tile in Chequerboard
Pattern

SPEC: Amtico - Modernist Vault -
AROAMN13 - 457.2 x 457.2 mm

 


General Wall Finish:
Painted Plasterboard

SPEC: Crown Trade Clean
Extreme - Colour to match:
Farrow and Ball - Shadow White



Skirting Finish:
Painted Woodwork

SPEC: Crown Trade Clean
Extreme - Colour to match:
Farrow and Ball - Drop Cloth

 

Ceiling Finish:
Sprayed out services

SPEC: Crown Trade Clean
Extreme - Colour to match:
Farrow and Ball - School House
White



Window Frames:
Painted

SPEC: Crown Trade - Clean
Extreme - Colour to match:
Farrow and Ball - Drop Cloth



Columns:
Painted

SPEC: Crown Trade Clean
Extreme - Colour to match:
Farrow and Ball - Off- Black



Sockets:
Slate Grey Sockets

KITCHEN



Kitchen Units:
Howdens

SPEC: Howdens - Greenwich - Sandstone - Matt - with Handles



Full Height Kitchen Units:
Howdens

SPEC: Howdens - Greenwich - Natural Oak - with Handles




Worktop:
Solid Surface

SPEC: Dekton - XGLOSS - Arga Stonika



Island Front:
Scalloped Laminate

SPEC: Egger Laminate - Natural Pacific Walnut - H3700 ST10

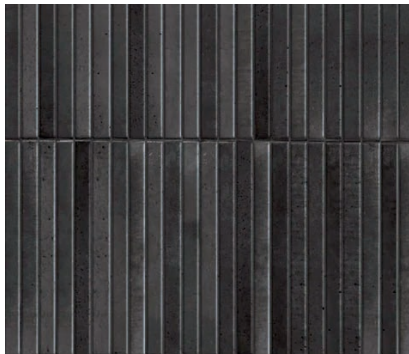

Kitchen Backsplash:
Black gloss stick tile

SPEC: Casa Ceramica - Malacca - Glossy - Liquorice - CC/KE00816 - (Sheet size 29x30cm)
Grout: Mapei - Kerapoxy Easy Design - Ancient White 123



Kitchen Handles:
T-Bar Handles

SPEC: Corston - Harper T-Bar Furniture Handle - Bronze 16055
Dims: h45mm x W60mm x base diameter 30mm



Kitchen Tap:
Gun Metal

SPEC: Lusso Stone - Flow Single Lever Kitchen Mixer Tap - Gunmetal



Kitchen Sink:
Gun Metal Square


SPEC: Lusso Stone - VELLO UNDERMOUNT SINK - BLACK GUNMETAL

GENERAL FINISHES



Desking Floor Finish:
Carpet

SPEC: Interface - Composure -
Soothe - 4169011

 


General Wall Finish:
Painted Plasterboard

SPEC: Crown Trade Clean
Extreme - Colour to match:
Farrow and Ball - Shadow White



Skirting Finish:
Painted Woodwork

SPEC: Crown Trade Clean
Extreme - Colour to match:
Farrow and Ball - Drop Cloth

 

Ceiling Finish:
Sprayed out services

SPEC: Crown Trade Clean
Extreme - Colour to match:
Farrow and Ball - School House
White



Window Frames:
Painted

SPEC: Crown Trade Clean
Extreme - Colour to match:
Farrow and Ball - Drop Cloth



Columns:
Painted

SPEC: Crown Trade Clean
Extreme - Colour to match:
Farrow and Ball - Off- Black

TOOTAL BUILDINGS
CAT A 2ND FLOOR
WORKSPACE
FF&E

BOARDROOM FINISHES



Floor Finish:
LVT

SPEC: Tarkett - iD Inspiraion
Authentics - Highland Oak -
Noisette



General Wall Finish:
Textured Wallpaper

SPEC: Tektura - Cityscape
SG05-05




Skirting Finish:
Painted Woodwork

SPEC: Crown Trade Clean
Extreme - Colour to match:
Farrow and Ball - Drop Cloth



Ceiling Finish:
Sprayed out services

SPEC: Crown Trade Clean
Extreme - Colour to match:
Farrow and Ball - School House
White

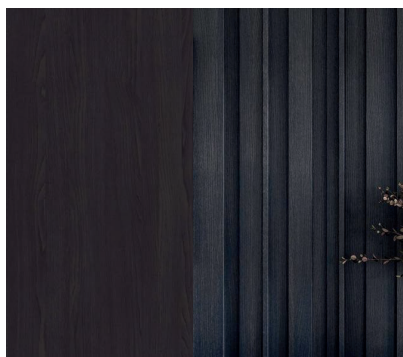


TV Wall Finish:
Half Height Panelling (below
1200mm)

SPEC: Egger Laminate -
Anthracite Abano Ash - H1228
TM12



Columns:
Painted

SPEC: Crown Trade Clean
Extreme - Colour to match:
Farrow and Ball - Off- Black

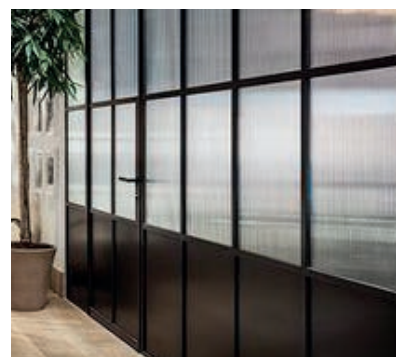

Glazing:
Crittall style glazing with solid
bottom panel and reeded vinyl

SPEC: Black



Curtain:
Sheer

SPEC: Vescom - Swan - 8071.07

TOOTAL BUILDINGS
CAT A 2ND FLOOR
WORKSPACE
FF&E

MEETING ROOM FINISHES



Meeting Room Floor Finish:
Carpet

SPEC: Interface - Composure -
Soothe - 4169011



TV Wall Finish:
Acoustic Panelling

SPEC: Acoufelt - QuietForm™ -
Celestial - Pearl



General Wall Finish:
Painted Plasterboard

SPEC: Crown Trade Clean
Extreme - Colour to match:
Farrow and Ball - Light Gray



Ceiling Finish:
Painted Plasterboard

SPEC: Crown Trade - Clean
Extreme - Colour to match:
Farrow and Ball - School House
White



Glazing:
Crittall style glazing with solid
bottom panel and reeded vinyl

SPEC: Black



TV Surround and Shelf:
Egger Laminate

SPEC: Egger Laminate - Natural
Pacific Walnut - H3700 ST10

TOOTAL BUILDINGS
CAT A 2ND FLOOR
WORKSPACE
FF&E

ZOOM ROOM FINISHES



Floor Finish:
Carpet Tile

SPEC: Shaw Carpet - Dye Lab -
Sumac



Shelf Wall Finish:
Acoustic Panelling

SPEC: Acoufelt - QuietForm™ -
Celestial - Pearl




Side Wall Finish:
Painted Pasteboard

SPEC: Crown Trade Clean
Extreme - Colour to match:
Farrow and Ball - Light Gray




Ceiling Finish:
Painted Plasterboard

SPEC: Crown Trade Clean
Extreme - Colour to match:
Farrow and Ball - Light Gray

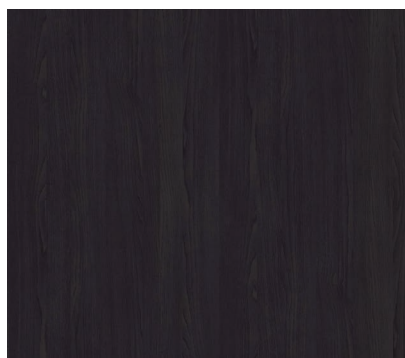

Shelf Joinery:
Egger Laminate

SPEC: Egger Laminate -
Anthracite Abano Ash - H1228
TM12

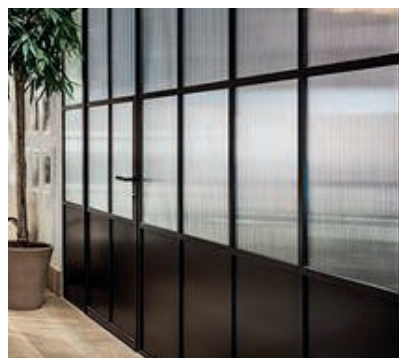

Glazing:
Crittall style glazing with solid
bottom panel and reeded vinyl

SPEC: Black

TOOTAL BUILDINGS
CAT A 2ND FLOOR
TOILETS
FF&E

GENERAL FINISHES



Floor Finish:
Tile

SPEC: Casa Ceramica -
Combarla - Matt - Ivory - CC/
PG00332 - 60x60cm
Grout: Mapei - Kerapoxy Easy
Design - Linen 187



Corridor Wall Panelling:
Painted Plasterboard and
beading

SPEC: Crown Trade - Clean
Extreme - Colour to match:
Farrow and Ball - Studio Green



Corridor Wallpaper Inserts:
Textured Wallpaper

SPEC: Vescom - Linosa -
2106.06




Cubicle Side Wall Finish:
Painted Plasterboard

SPEC: Crown Trade - Clean
Extreme - Colour to match:
Farrow and Ball - Studio Green



Cubicle Back Wall Finish:
Stick Tile

SPEC: Casa Ceramica - Canna
- Gloss - Green Intense - CC/
PG00329 - 20x20cm (pre
scored tile)
Grout: Mapei - Kerapoxy Easy
Design - Linen 187

 


Ceiling Finish:
Sprayed out services

SPEC: Crown Trade Clean
Extreme - Colour to match:
Farrow and Ball - School House
White



Mirror:

SPEC: La Redoute - Cassandre
Rectangular Swivel Mirror

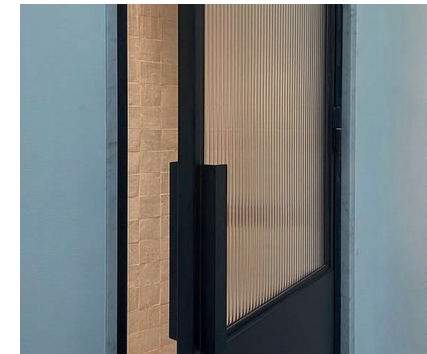

Toilet Doors:
Black Framed with solid base
panel and frosted reeded glazing
above.
Simple L shaped pull handle with
separate lock system

TOOTAL BUILDINGS
CAT A 2ND FLOOR
TOILETS
FF&E

GENERAL FINISHES



Door Locks:
Matt Black



Toilet:
SPEC: Bathroom Brands -
GLIDE II SOFT CLOSE SEAT 46
WHITE (Or similar)




Sink
SPEC: Bathroom Brands - AIR
WALL MOUNT BASIN 600
WITH OVERFLOW (Or similar)



Trap
SPEC: Bathroom Brands -
Millennium Tall Bottle Trap- Matt
Black (Or similar)



Taps:
Matt Black
SPEC: Bathroom Brands
- MPRO SENSOR BASIN
MONOBLOC MATT BLACK (Or
similar)

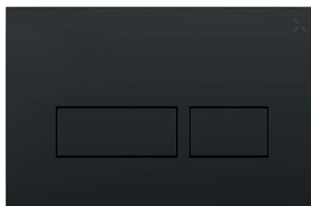

Flush Plate
SPEC: Bathroom Brands
- MPRO Stainless Flush Plate -
Matt Black (Or similar)



Coat Hook
SPEC: Bathroom Brands - MPRO
Single Robe Hook - Matt Black
(Or similar)



Toilet Roll Holder
SPEC: Bathroom Brands -
MPRO Toilet Roll Holder - Matt
Black (Or similar)

A X I

THANK YOU

ARCHITECTURE × INTERIOR

