
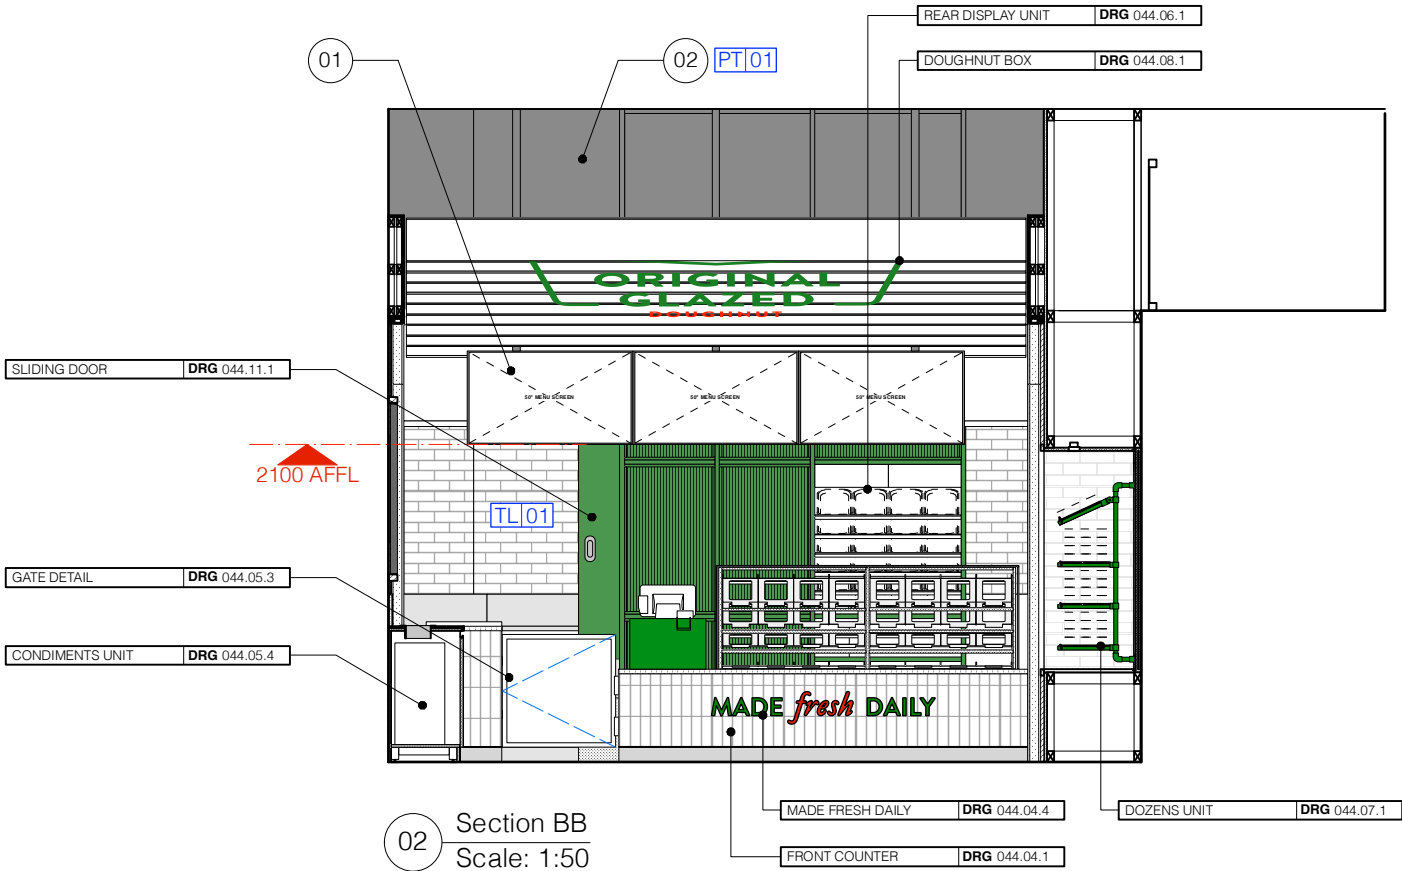


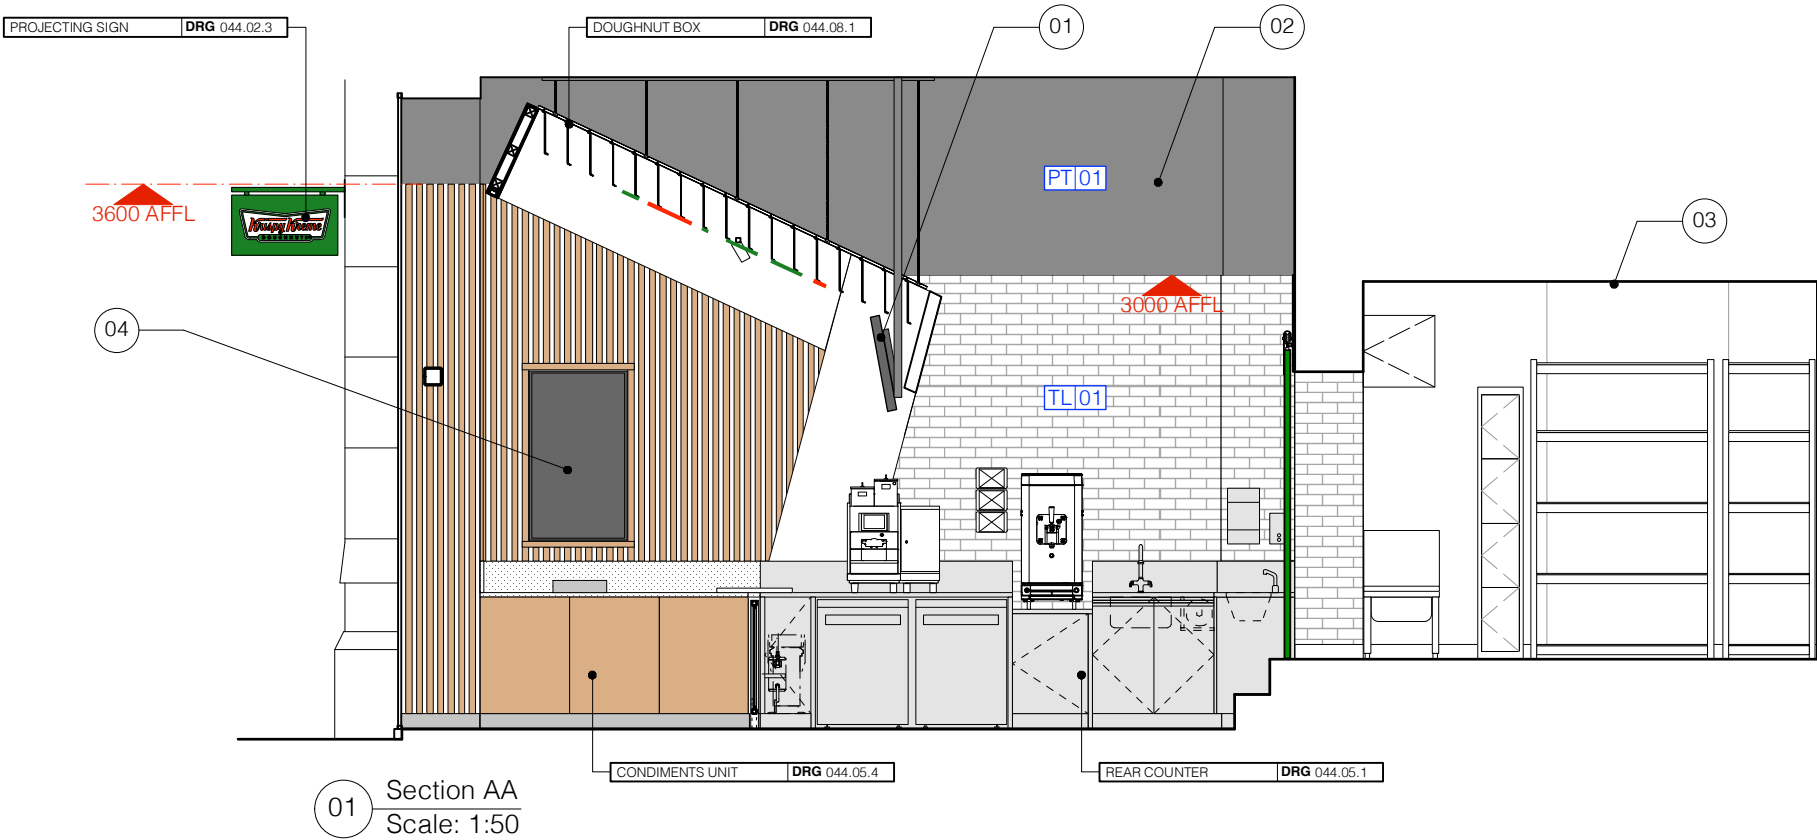

- Notes
01. 3no. 50" horizontal digital menu screens to be suspended from ceiling. Screens and suitable fixing brackets to be supplied by Theravada. Screens to be centred horizontally on white dozens box.
 02. Existing structural ceiling and walls above 3-3.6m to be decorated. Any visible ducting, venting, cable trays etc. at high level to be decorated to match.
 03. Existing floor, wall and ceiling finishes to BOH store room to be retained, cleaned and repaired where necessary.
 04. 1no. Samsung 50" portrait digital screen to be fixed back to wall. Screen and suitable fixing bracket to be supplied by Theravada. For screen setting out refer to Drg. 044.10.1.

CONTRACTOR TO UNDERTAKE SITE SURVEY PRIOR TO MANUFACTURE.

FOR FINISHES SPECIFICATIONS REFER TO FINISHES SCHEDULE.

CONTRACTOR TO PROVIDE PRODUCTION DRAWINGS FOR APPROVAL PRIOR TO MANUFACTURE.

Revision

DESCRIPTION
Section AA BB

CLIENT
Krispy Kreme

PROJECT
Deansgate

ADDRESS
111 Deansgate, Manchester, M3 2BQ

JOB No. DWG No. REV.

044.03.1 -

DATE STATUS
APR 24 **COSTING**

DRAWN BY
SW

SCALE
1:50 @ A3

PATH

Unit 5, 7 Wenlock Road, London N1 7SL
T +44 (0)20 7253 9006 F +44 (0)20 7253 9004
www.pathdesign.co.uk info@pathdesign.co.uk

THIS DRAWING IS FOR DESIGN INTENT PURPOSES ONLY. DO NOT SCALE THIS DRAWING

* This drawing is based on location that it is not copied or distributed to any other unauthorised person without the prior consent of PATH DESIGN.

* This drawing is the property of PATH DESIGN and copyright is reserved by them.

* All structural works are to be detailed / constructed and confirmed by structural engineer.