

NOTES

Netball Line Markings

Basketball Line Markings

Run Offs

Rev	Date	Comments	By

STATUS
PLANNING

Client
Manchester Communication Academy
2 Silchester Dr, Manchester
M40 8NT

Project Title
Expansion

Drawing Title
MUGA Layout Plan & Elevations


Scale 1:250 @A3	Drawn by JRTM	Date Dec 2023
Job no. 2303-04	Drawing no. P15	Revision no. A



Lancaster Maloney Martin

Registered Office:
Equitas House Unit 6 Station View Rhino Court Stockport SK7 5ER
Tel: 0161 477 3500
E-mail: administration@lmm-ltd.co.uk | Website: www.lmm-ltd.co.uk
Registered in England No 4846621

ELEVATION A

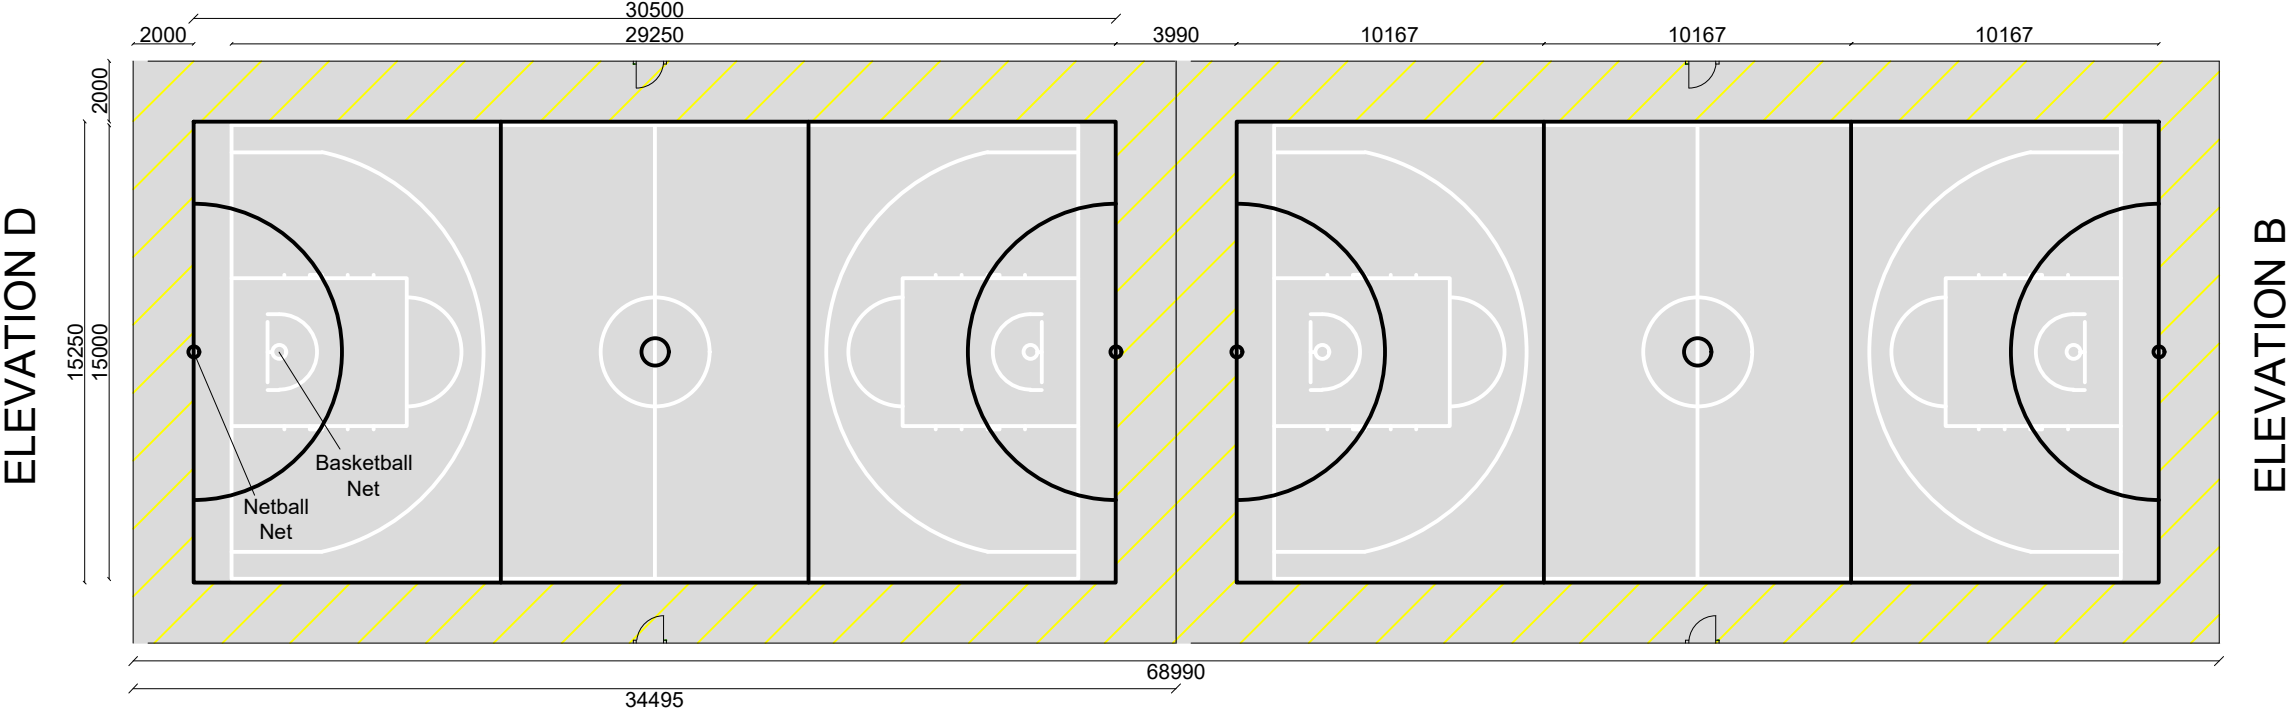

Fence Specification
3.0 metre high Pro-Lite rebound fence.
Galvanised and powder coated posts, panels and gates.
Mesh infill panels. Mesh aperture below 1.2 metres, 50x 67mm and above 1.2 metres 50 x200mm
Colour RAL 6005 Green

Playing Surface Specification
Minimum 200mm deep type 1 MOT overlaid with
75mm base course tarmacadam and 25mm wearing course
tarmacadam.

