





0004 Section A-A
01 1:50

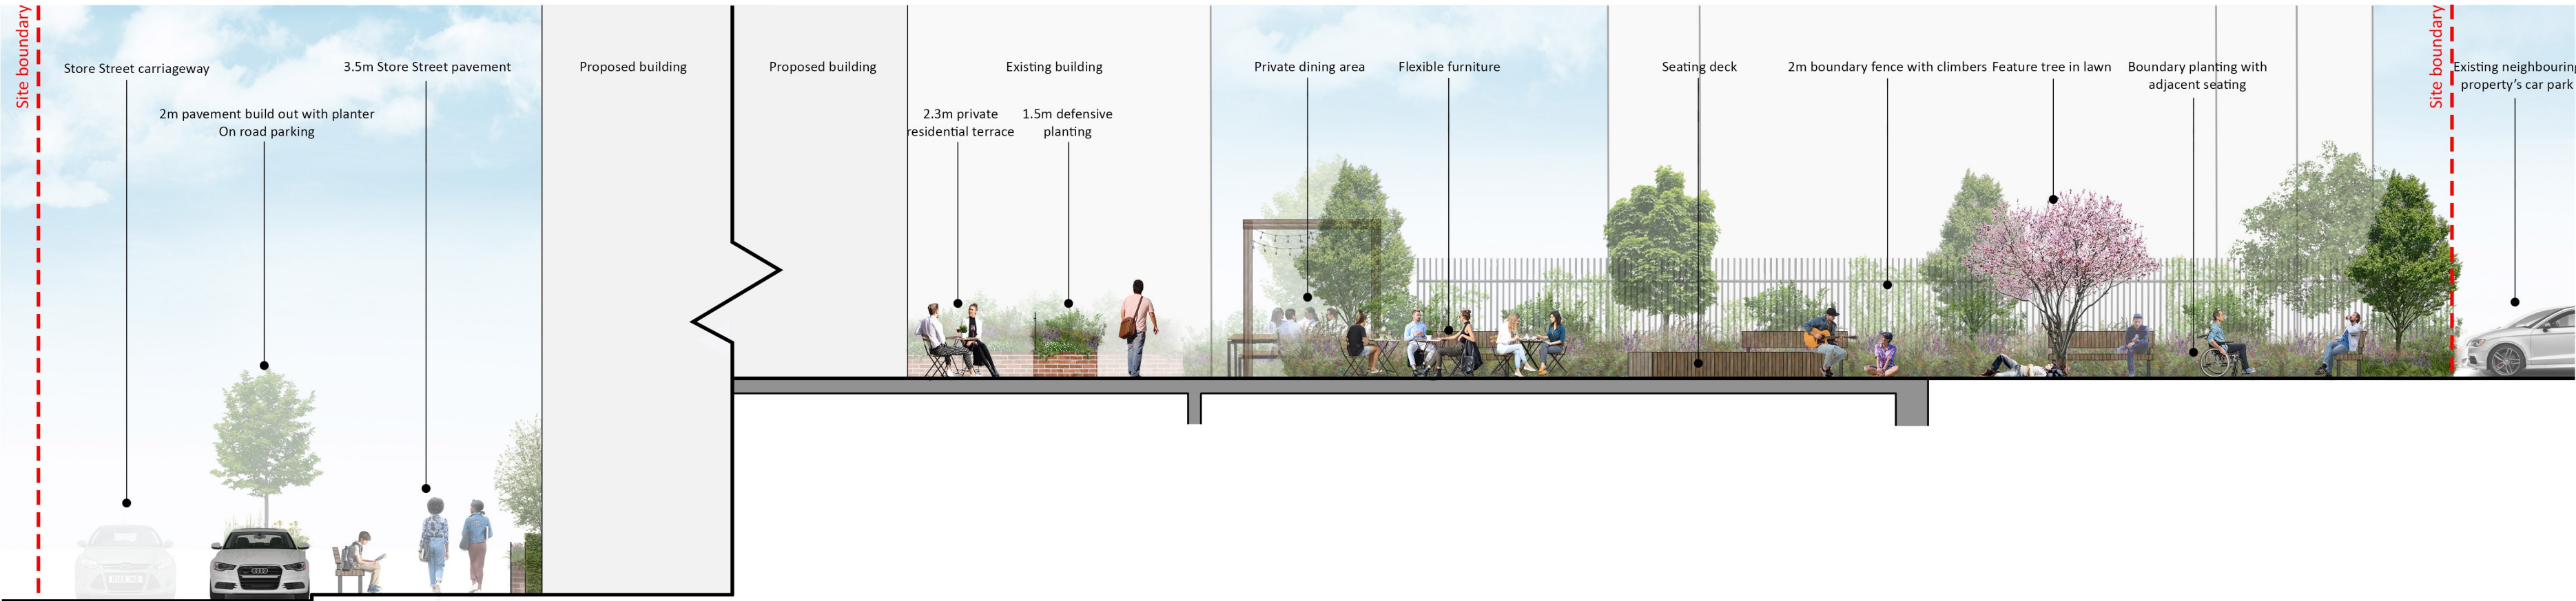

0004 Section B-B
02 1:100



0004 Section C-C
03 1:100

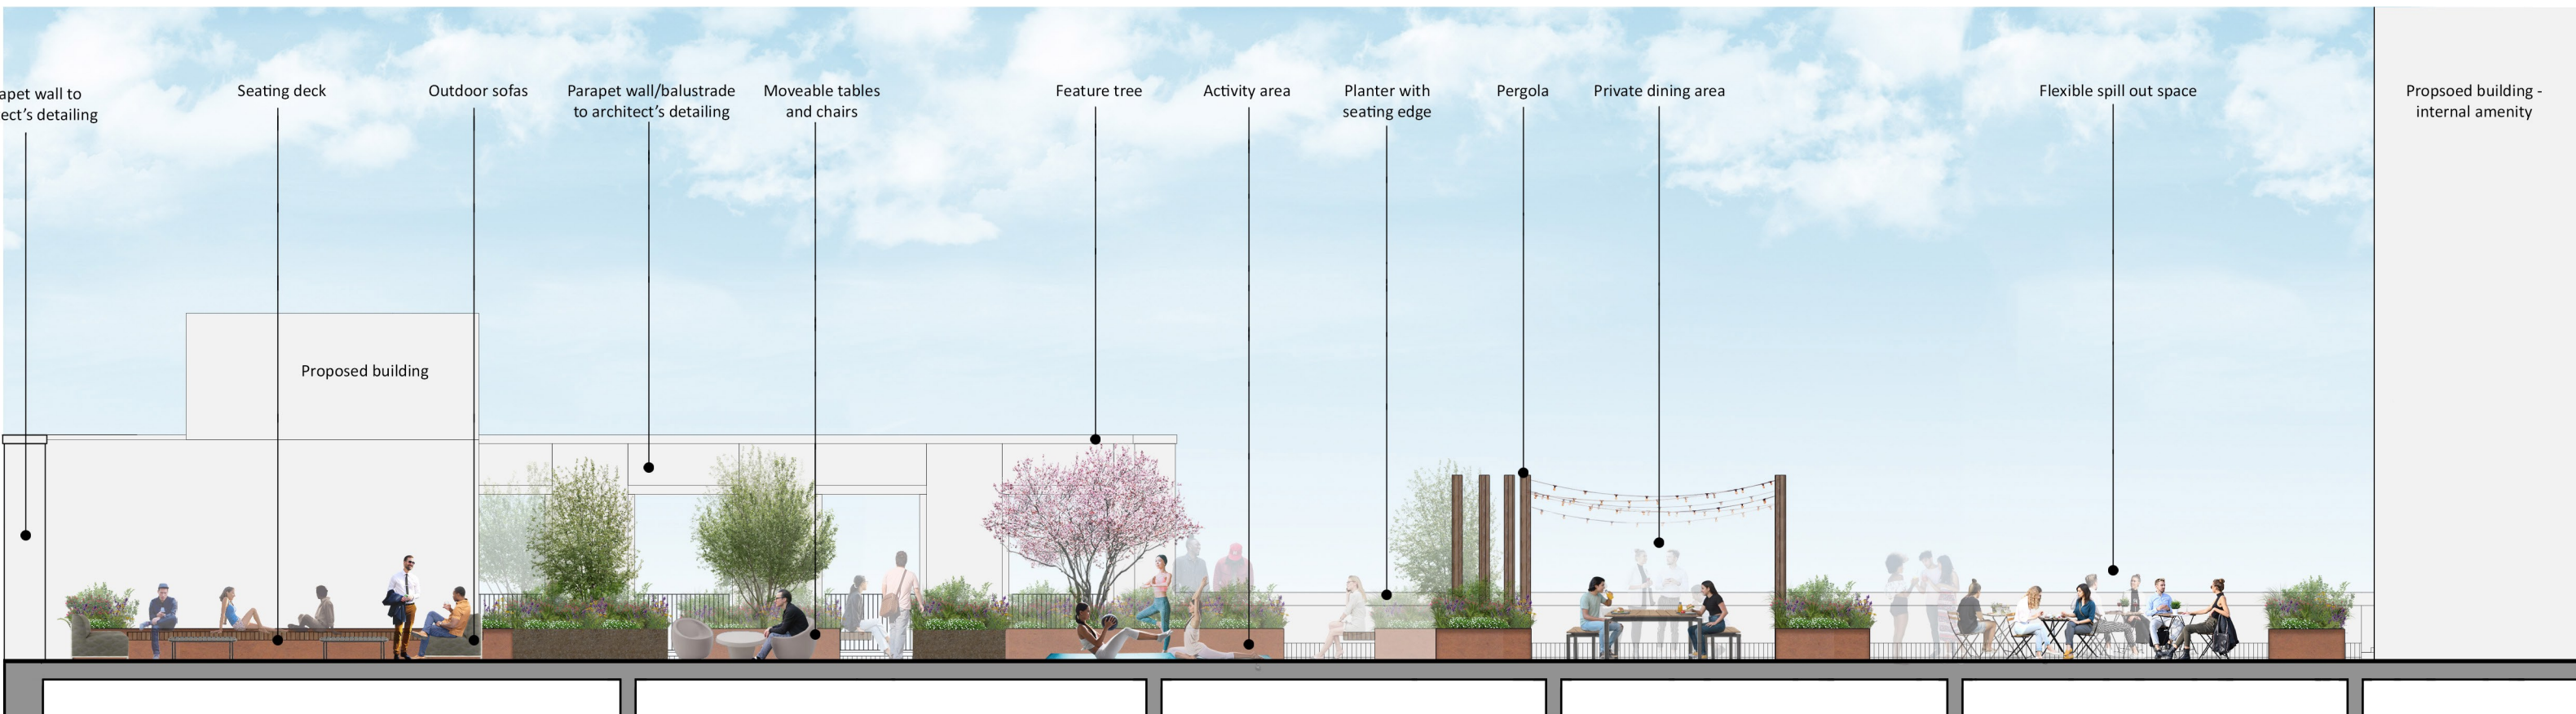


0004 Section D-D
04 1:100



0005 Location Plan
05 NTS

- Notes**
- All dimensions in mm, unless otherwise stated.
 - Scaling from drawing if printed incorrectly may lead to errors.
 - All information outside red line boundary shown for contextual purpose only.
 - All hatch patterns are indicative only unless stated otherwise.
 - This drawing is to be read in conjunction with all re-form landscape architecture documentation AND all relevant documentation from the design team.
 - Levels information on this drawing illustrates the design intent. The contractor is to check and verify all levels and dimensions against site survey information.
 - Any discrepancies in the design information are to be brought to the attention of re-form landscape architecture, in writing, prior to commencement of construction works.
 - All proprietary products shall be installed in strict accordance with manufacturers written instructions.
 - Refer to other consultants' drawings and specifications for the following design information:
 - Foundation details
 - Base course and/or sub bases design & specification
 - Waterproofing of any element
 - Levels & Drainage design and infrastructure
 - Lighting and ducting
 - Existing & proposed utilities
 - Plant quantities are to suit site areas in accordance with scheduled plant densities.
 - Any proposed plant substitution shall be agreed with the landscape architect prior to ordering.

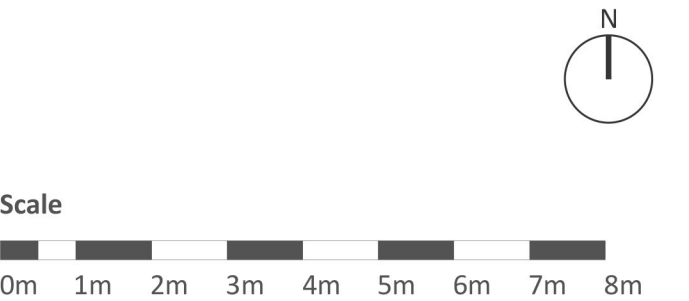

Date	Description of revision	JR	EDR	DL	P01
14.07.23	For planning	Drawn by	Checked by	Approved by	Revision by

re-form
landscape architecture

W: re-formlandscape.com
E: info@re-formlandscape.com
T: Edinburgh +44 (0)131 354 1876
Leeds +44 (0)113 245 4695
Manchester +44 (0)161 397 4953

Project
SPARKLE STREET, MANCHESTER
RF23-1006

Client
CENTRAL & URBAN - JRL

Document title
LANDSCAPE SECTIONS

Paper size
A1

Scale
1:100

Status
FOR REVIEW AND COMMENT

S3

Drawing number
1006-RFM-XX-00-DR-L-0004

Revision
P01

© re-form landscape architecture