


PLAN
SCALE 1:100



SECTION A-A1
SCALE 1:20

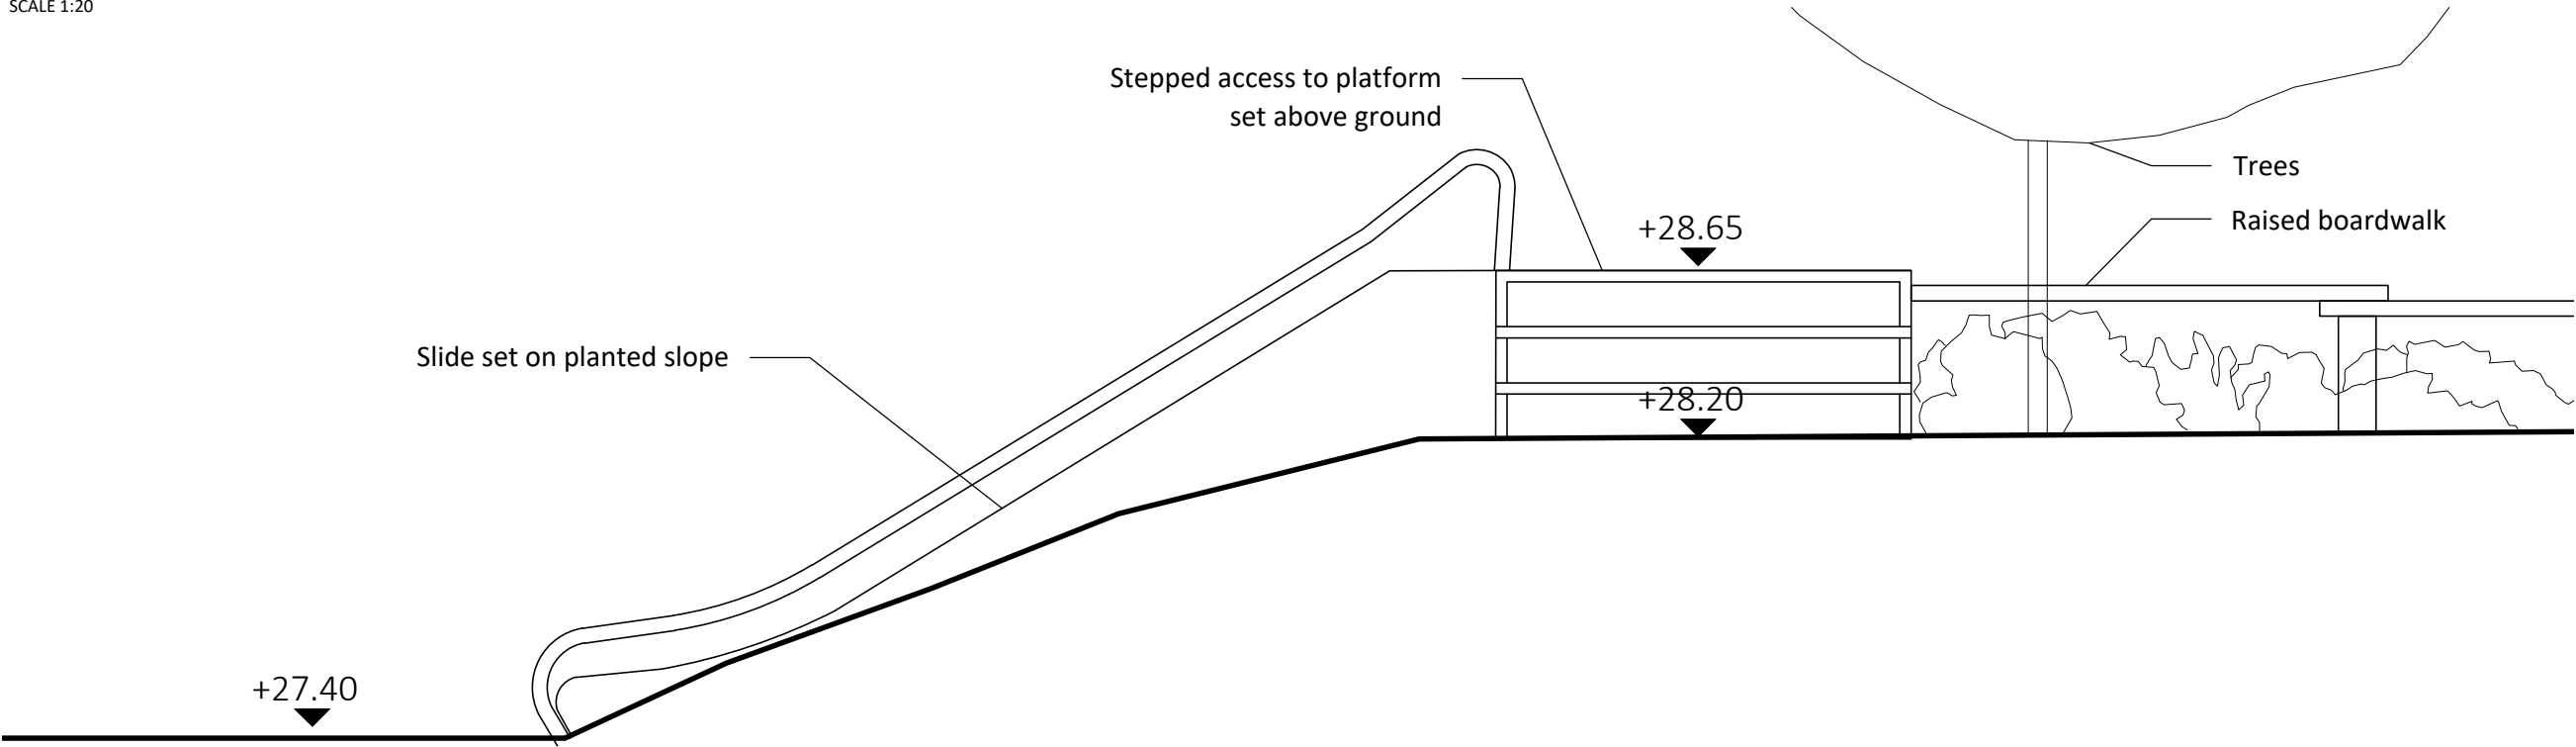

LEGEND

- Proposed Trees**
For details refer to:
- Proposed Ornamental Planting**
Mixed shrub and herbaceous planting, 5-7L pots with 10L specimens and climbers. Planting beds to receive 75mm depth ornamental bark mulch.
- Proposed Bound Rubber Bark Chippings**
Colour: Brown
Edging: Steel edging by Kinley or similar approved
- Proposed High Quality Cube Blocks**
100x100 cubes to match main park
- Proposed Corkeen Surface**
- Proposed Resin Bound Gravel**
To match the proposed surface outside the play area
- Proposed Sealing**
To be 450mm high with steps for access
- Proposed Timber Steps**
- Proposed Seating Wall**
Rough saw large timber planks set into landscape to form climb/seating activity wall
- Proposed Boulders**
- Proposed Ropes for Climbing**
To be set in corkeen surface
- Proposed Climbing Wall**
To be set in corkeen surface
- Proposed Timber Teepee**
As supplied by Duncan and Grove or similar approved
- Proposed Timber Swing**
Timber posts with netted round swing
- Proposed Tunnel**
Willow woven tunnel cutting through the base of hedgerow
- Proposed Timber Stepping Logs**
- Proposed Seesaw**
- Proposed Raised Boardwalk**
- Proposed Slide**
- Proposed Contours**
Each line indicates 0.20m level change
- Proposed Timber Fence**
- Metal Gate**
To match other metalwork. On sprung hinges to hold gate shut

GENERAL NOTES

- This drawing is the copyright of TPM Landscape Ltd and cannot be reproduced in any form without the consent of the company.
- This drawing is to be read in conjunction with detail landscape drawings, details and specification.
- This drawing is to be read in conjunction with all relevant Architects', Engineer's, Specialists, Bills of Quantities and Specifications.
- The insertion of any firm or proprietary brand on this drawing is an indication of the class or quality required and does not exclude the use of alternative materials that are equal in performance, quality and appearance, provided that they have been approved in writing by the Landscape Architect.
- The Contractor is responsible for accurately ascertaining the position of underground services and responding to all relevant service easement requirements.
- All dimensions are in millimetres unless stated otherwise, for the purposes of construction this drawing must not be scaled and only written dimensions used. Written and scaled dimensions to be checked on site, any discrepancies reported prior to work commencing. IF IN DOUBT PLEASE ASK.
- All work and materials are to be in accordance with the relevant British Standards and Code of Practice.
- All Proprietary products are to be used strictly in accordance with the manufacturer's instructions and details.

REVISION NOTES

Rev	By	Description	Date
P1	SC	Initial Issue	08.04.24

Client
Renaker

Project
Trinity Island - Site D

Description
Play Area Design

Status
For Comment

Scale @ A2
various MC

Drawn
various MC

Checked
SC

Job number
4029

Drawing number
ZD-TPM-G710-SK-XX-4029 006

Date
08.04.24

Revision
P1

tpm landscape
chartered landscape architects
address: 4th Floor Studio 10 Little Lever St Manchester M1 1HR
tel: 0161 235 0600 fax 0601 email info@tpmlandscape.co.uk