


DO NOT SCALE FROM THIS DRAWING. USE GIVEN DIMENSIONS ONLY. ALL DIMENSIONS ARE TO BE CHECKED ON SITE BY THE CONTRACTOR.
ANY DIMENSIONAL DISCREPANCIES TO BE REPORTED BACK TO HEALEY CONSULTING PRIOR TO PROCEEDING WITH CONSTRUCTION

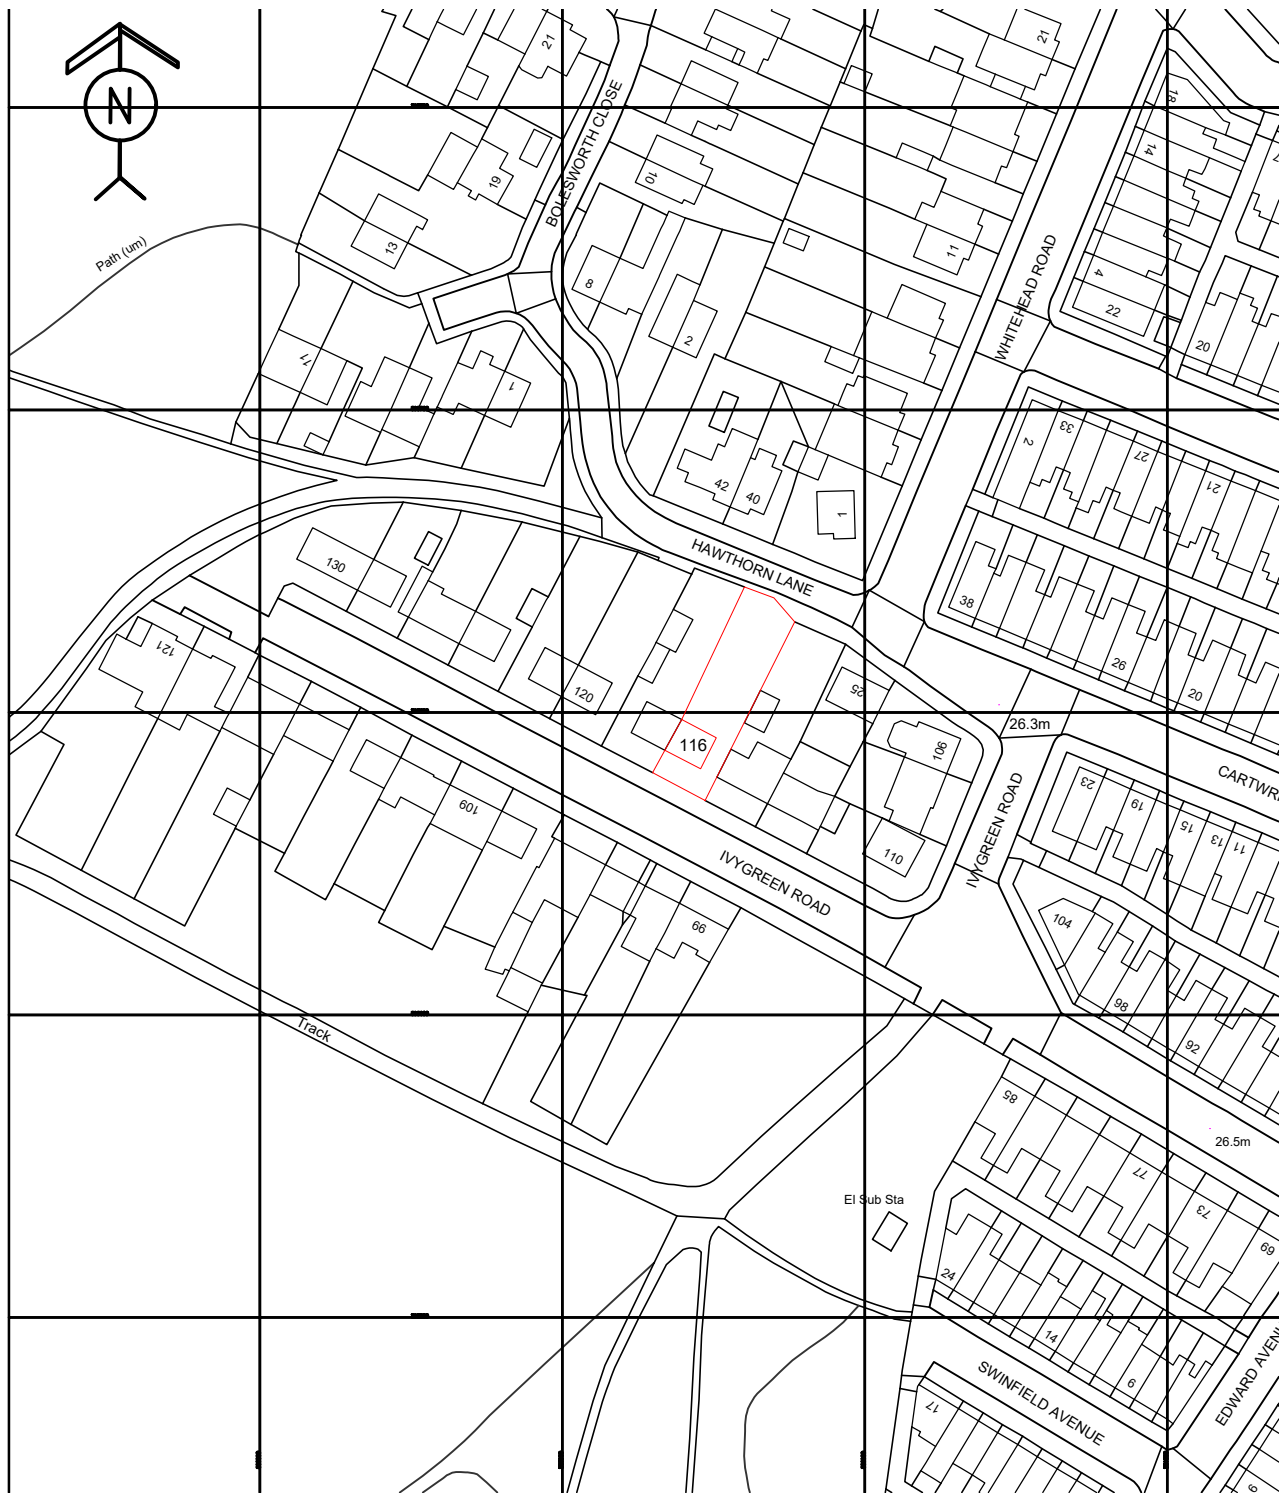


LOCATION PLAN

Scale 1:1250 @ A4

PLANNING APPLICATION

REV	DATE	BY	DETAILS OF REVISION

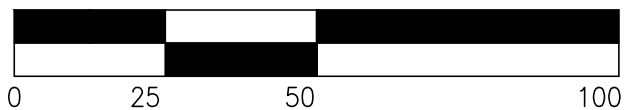

SCALE BAR 1:1250

ARCHITECT / CLIENT
MR ROY BUCK

PROJECT
**116 IVY GREEN ROAD
CHORLTON-CUM-HARDY
M21 9FX**

TITLE
LOCATION PLAN

PROJECT NO.
HC-24215

DRAWING NO.
(60)-01

REVISION
-

DRAWN BY
CR

DATE
08.05.24

SCALE
1:1250 @ A4

HEALEY CONSULTING
Brunel House
63 Dale Street
Milnrow
Rochdale
OL16 3NJ

Tel: 01706 343961

Fax: 01706 343981

email: office@healeyconsulting.co.uk

copyright: Healey Consulting

