

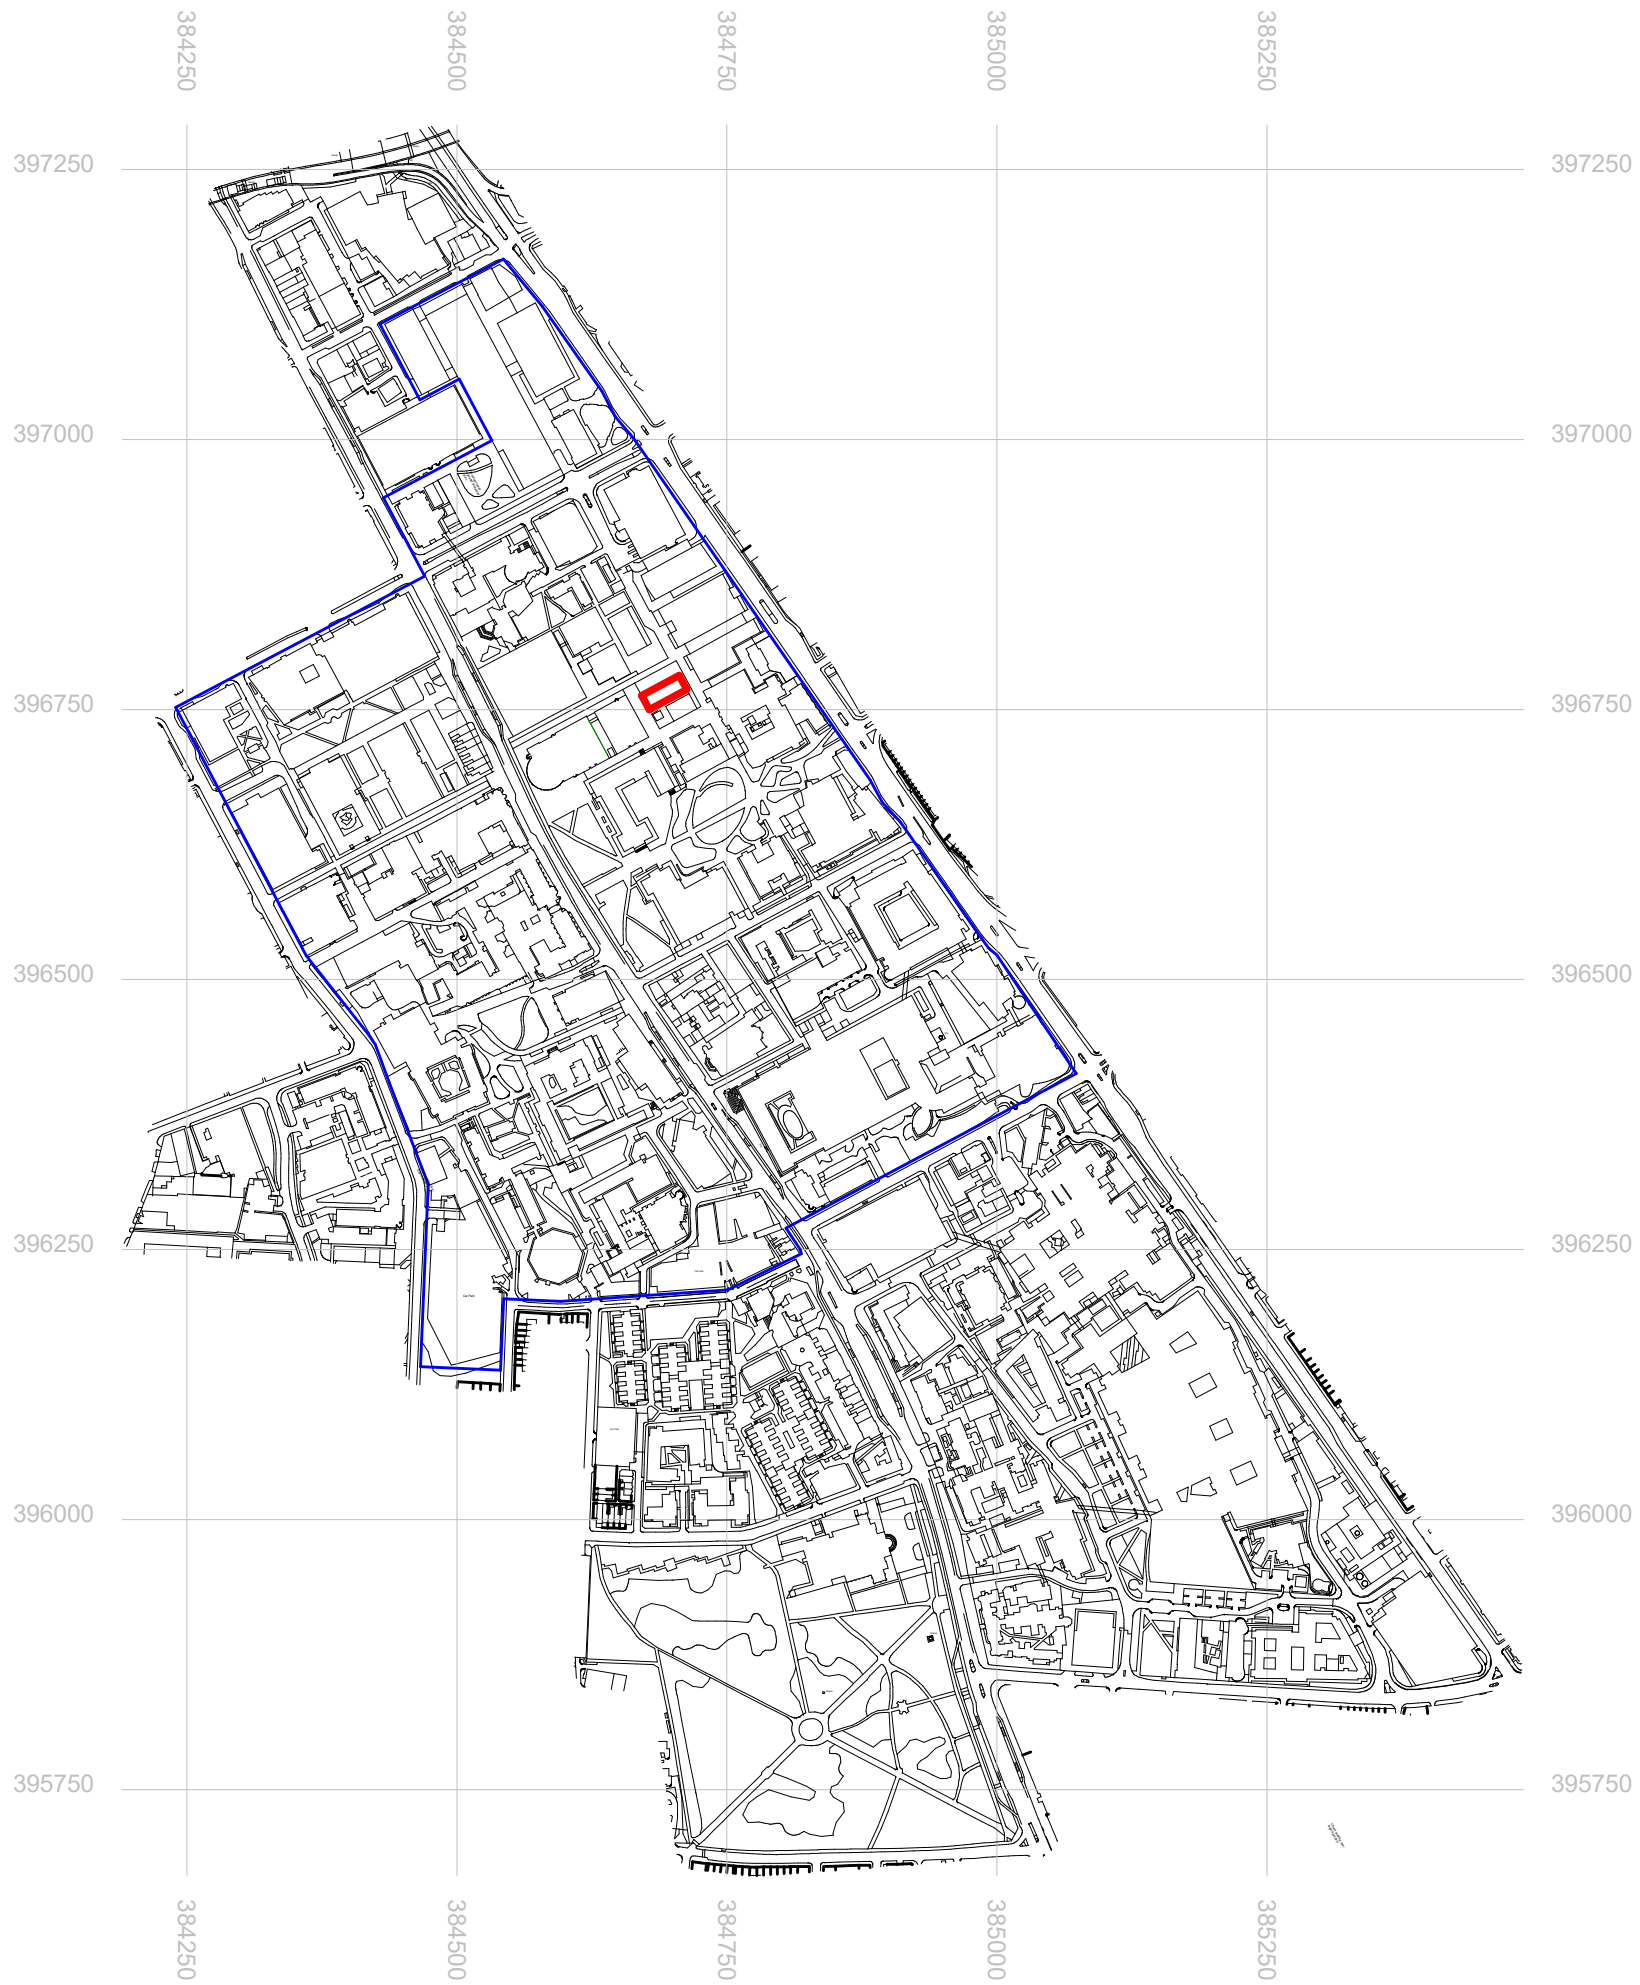


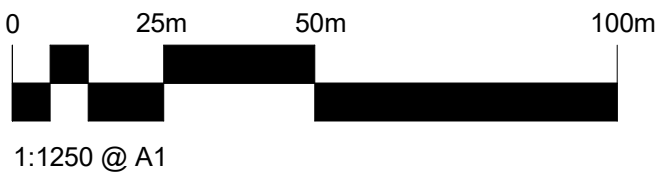

© Copyright: All rights reserved. This drawing must not be reproduced without permission. Do not scale from this drawing. All dimensions are in millimetres unless otherwise stated. Any discrepancies should be reported to the Architect.

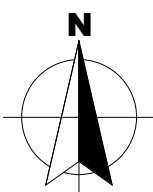

Overall Campus Map (not to scale)

KEY

- Site Boundary
- UoM Campus Boundary

|                                                           |                               |            |        |          |
|-----------------------------------------------------------|-------------------------------|------------|--------|----------|
| P01                                                       | Issued for Planning           | 22/03/2024 | SA     | GW       |
| PLANNING                                                  |                               |            |        |          |
| Revision                                                  | Description                   | Date       | Drawn  | Checked  |
| Halliday Meecham Architects Limited                       |                               |            |        |          |
| 111 Piccadilly Manchester M1 2HY<br>+44 (0)161 661 5566   |                               |            |        |          |
| 4 Devonshire Street London W1W 5DT<br>+44 (0)203 440 5175 |                               |            |        |          |
| hma@hallidaymeecham.com<br>www.hallidaymeecham.com        |                               |            |        |          |
| Client:                                                   | University of Manchester      |            |        |          |
| Project:                                                  | George Kenyon Recladding      |            |        |          |
| Phase/ Location:                                          | Wilton St, Manchester M13 9PY |            |        |          |
| Drawing:                                                  | Site Location Plan            |            |        |          |
| Scale @ A1                                                | Scale @ A3                    | Date:      | Drawn: | Checked: |
| 1/1250                                                    | 1/2500                        | 22/03/2024 | SA     | GW       |
| Drawing Ref.                                              | 5652-HMA-GKH-L0-DR-A-00001    |            |        | Revision |
|                                                           |                               |            |        | P01      |

