
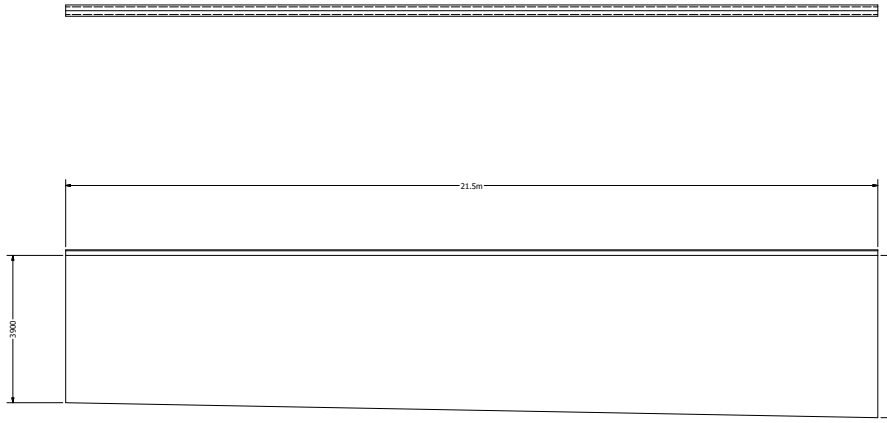


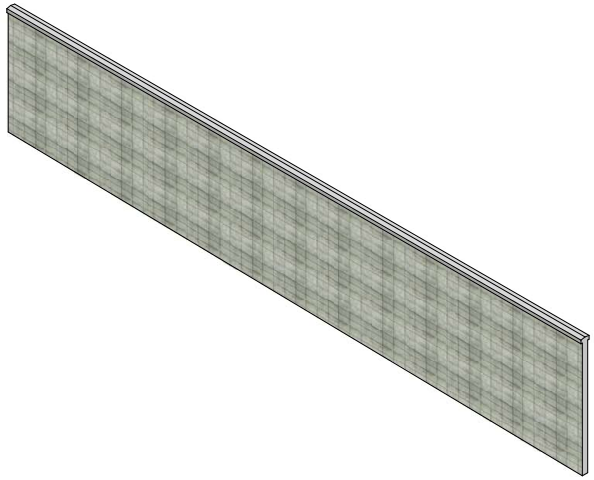

SCALE 1:50

0 1M 2M 3M 4M 5M

0 5' 10' 15'

DO NOT SCALE FROM THIS DRAWING.

All dimensions must be checked on site prior to the commencement of installation. Any errors or omissions must be brought to the attention of the designer.

IF IN DOUBT ASK.

PROJECT:				
CLIENT:	NEWSUBSTANCE			
VENUE:	TBC			
TITLE:	Graffiti Wall Mural G_1			
SCALE:	1:50	ORIGINAL SIZE: A3	DRAWN: JAMES LUCK	REV: 01
DRG DATE:	04/01/2024	DWG No:		

NEWSUBSTANCE LTD, GREENSAND FOUNDRY, 99 WATER LANE, LEEDS LS11 5QN
WWW.NEWSUBSTANCE.CO.UK