


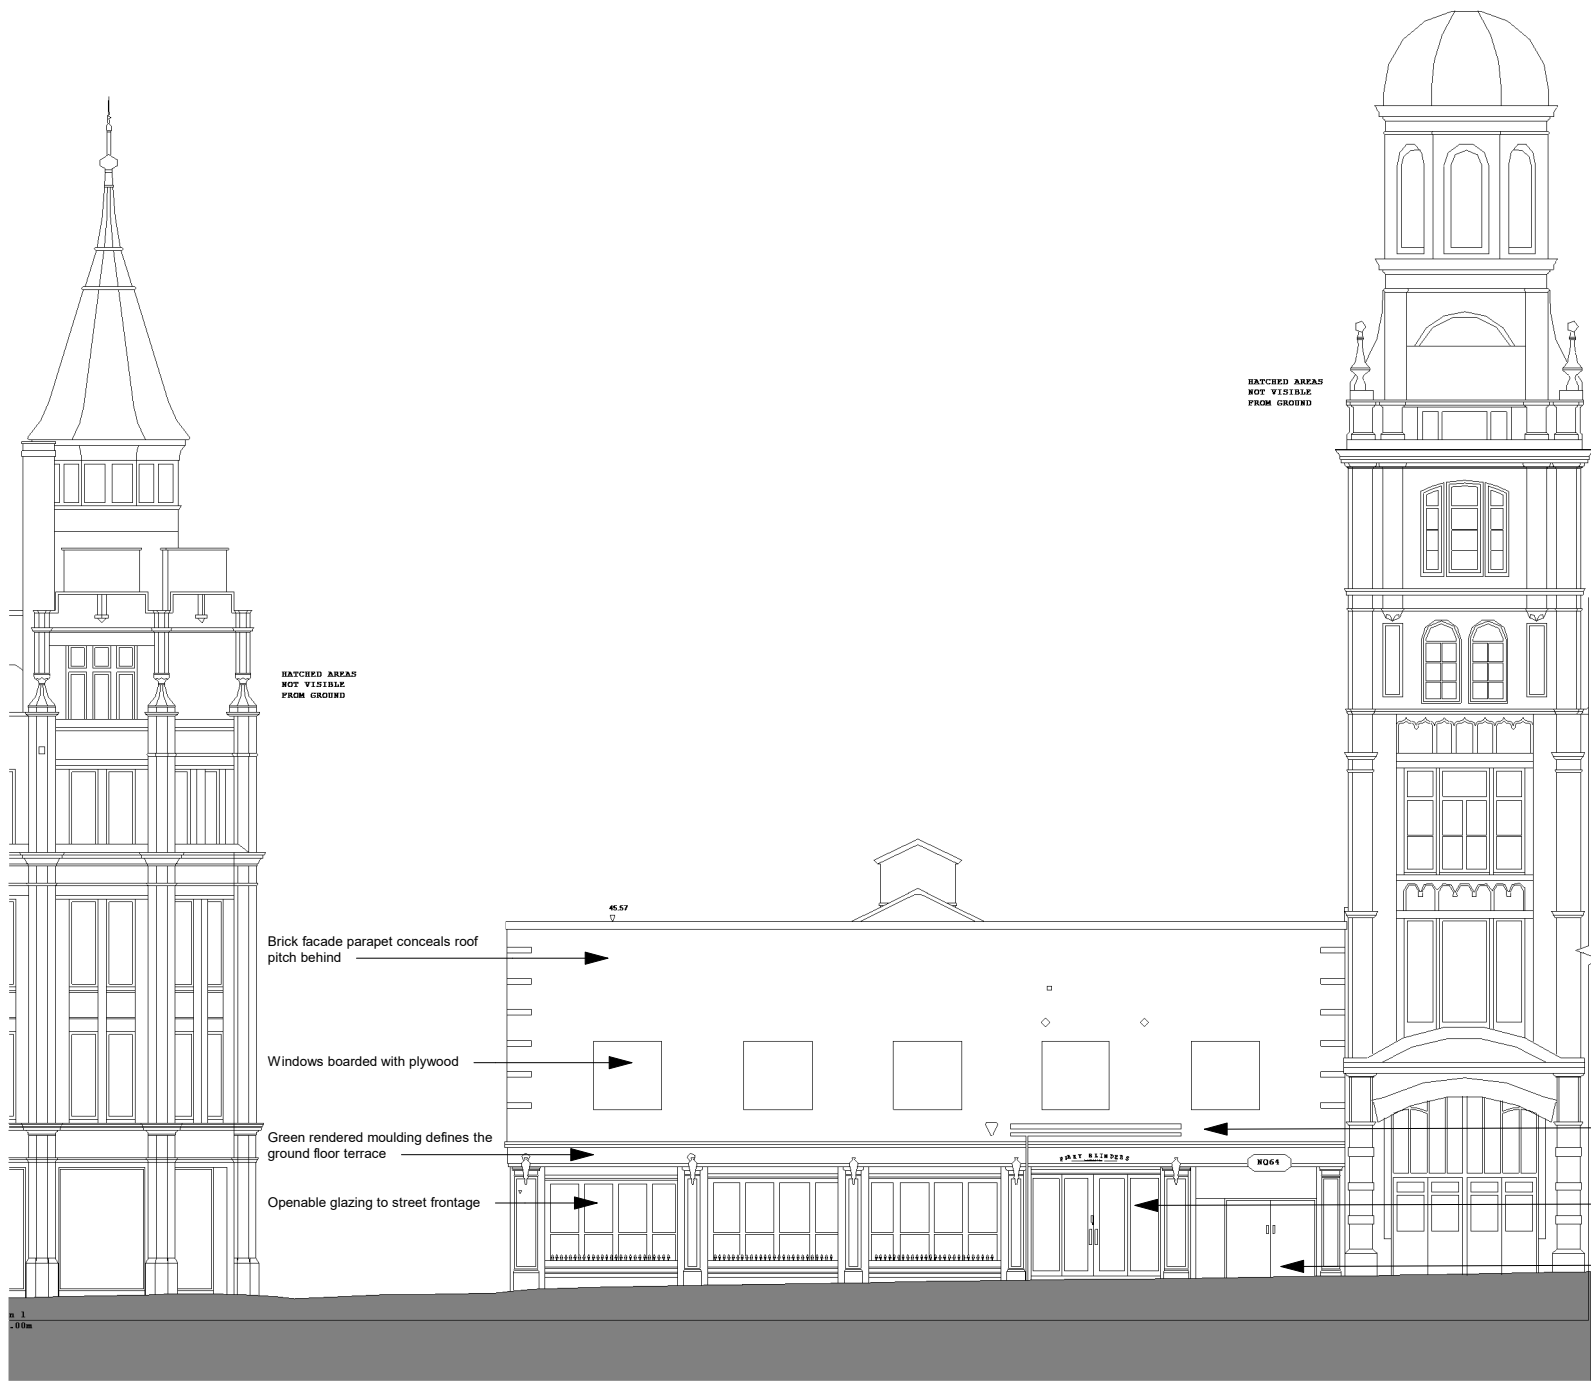


○ CREATIVE ARCHITECTURE LIMITED
■ THIS DRAWING IS THE SUBJECT OF COPYRIGHT WHICH VESTS IN CREATIVE ARCHITECTURE LIMITED. IT IS AN INFRINGEMENT OF COPYRIGHT TO REPRODUCE THIS DRAWING, BY WHATEVER MEANS, INCLUDING ELECTRONIC, WITHOUT THE EXPRESS WRITTEN CONSENT OF CREATIVE ARCHITECTURE LIMITED WHICH RESERVES ALL ITS RIGHTS

CREATIVE ARCHITECTURE LIMITED ASSERTS ITS RIGHTS TO BE IDENTIFIED AS THE AUTHOR OF THIS DESIGN

■ DRAWING NOT TO BE SCALED.
■ REPORT ERRORS & OMISSIONS TO ARCHITECT.
■ CHECK ALL DIMENSIONS ON SITE
■ DRAWING TO BE READ IN CONJUNCTION WITH THE HEALTH AND SAFETY PLAN AND ALL RELEVANT RISK ASSESSMENTS


Existing Elevation - Front (Peter Street)

1 : 200

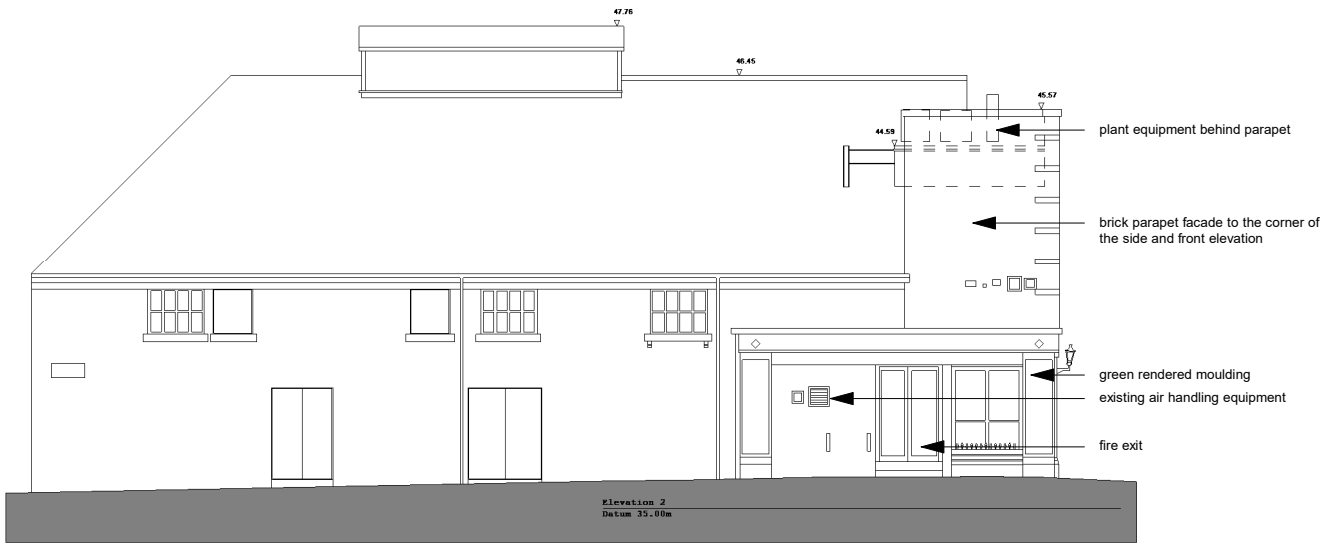

Existing Elevation - Side (Jerusalem Place)

1 : 200

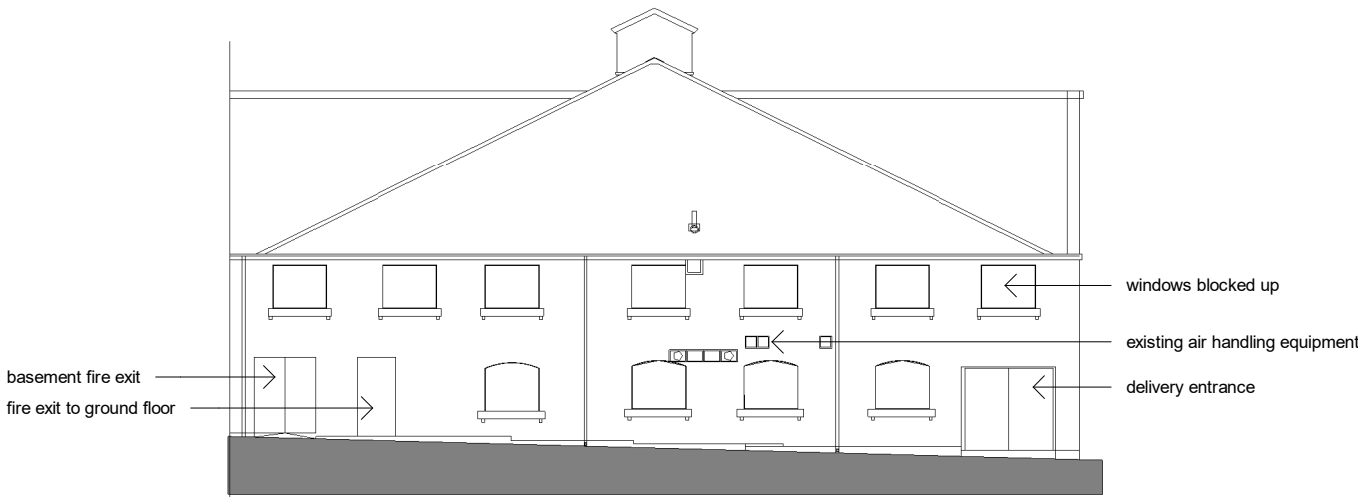

Existing Elevation - Rear (Bootle Street)

1 : 200

REV.	DATE	DRN.	CHKD.	
PROJECT				
23 Peter Street, Manchester				
CLIENT				
PB Manchester Ltd				
DRAWING				
Existing Elevations				
SCALE	SHEET SIZE	DRAWN	CHECKED	DATE
1 : 200	@ A3	AH	CA	30.06.22
CREATIVE ARCHITECTURE				
A: 1 The Long Stables, Rochdale Rd, Denshaw, OL3 5UE				
T: 07788 200 255				
E: adam@creativearchitectureltd.co.uk				
W: www.creativearchitectureltd.co.uk				
JOB No	DRAWING No		REVISION	
21-061	1003			
STATUS		Planning		