





1 Site - Block Plan - Existing
1 : 200





2 Site - Block Plan - Proposed
1 : 200

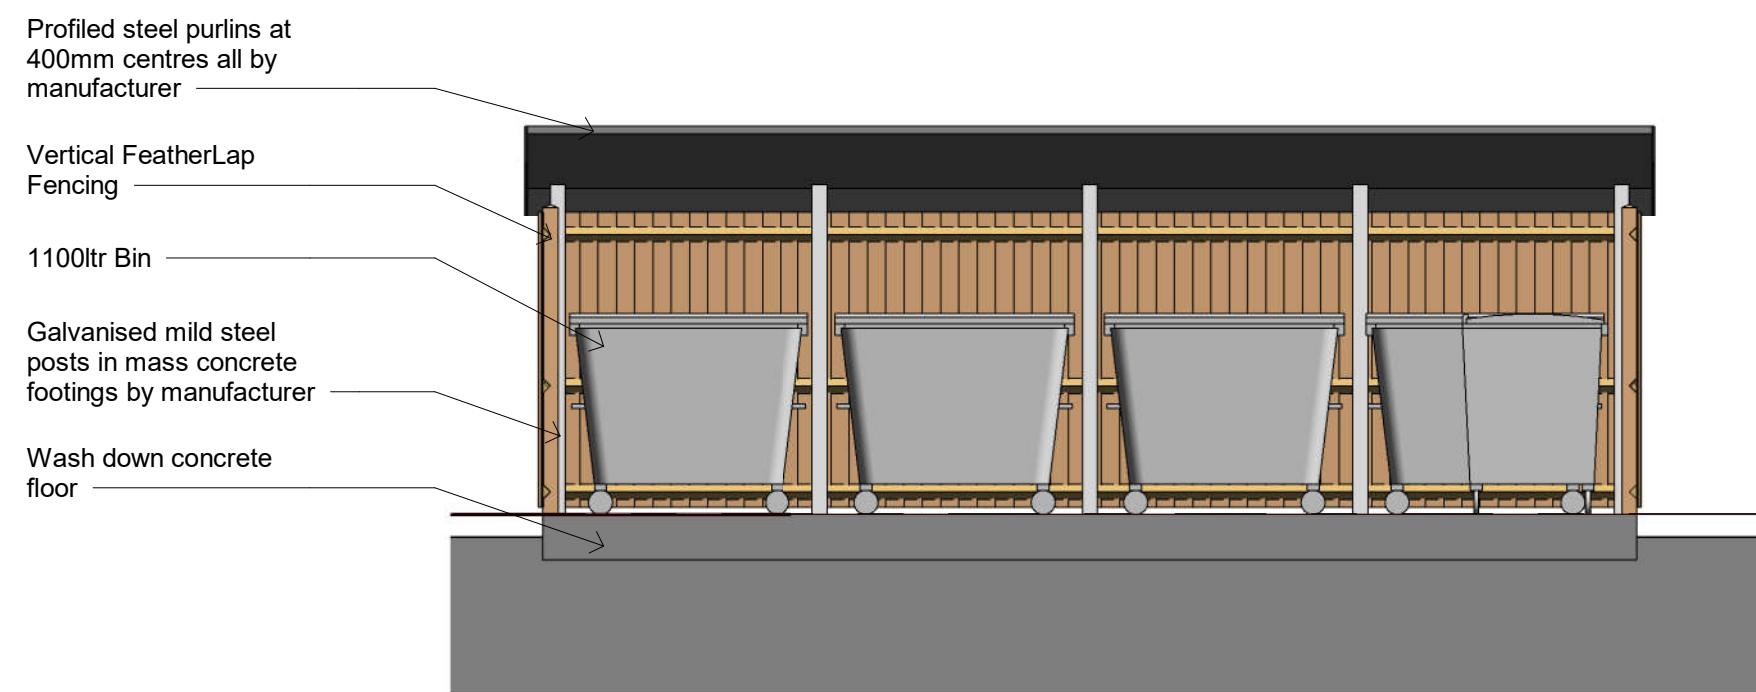

3 Section A-A - Bin Store
1 : 50

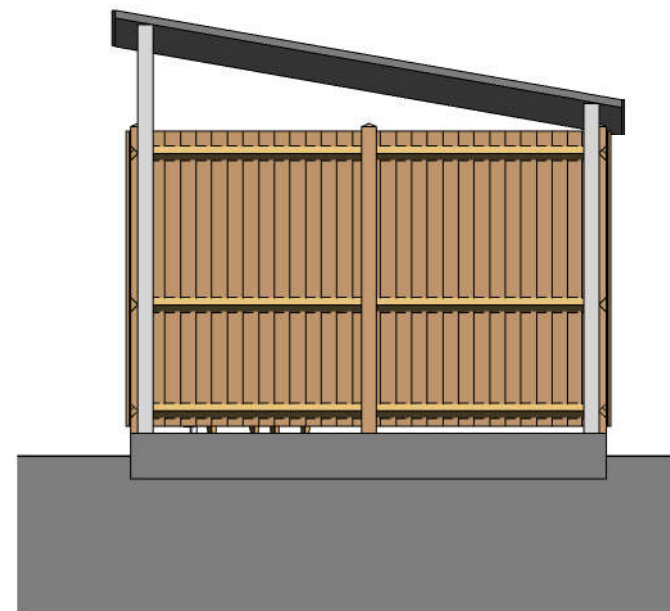

4 Section B-B - Bin Store
1 : 50

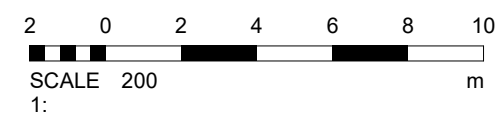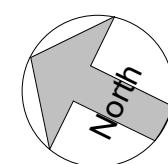

- Site Key
- Grass
 - Paving Stones
 - Driveway
 - Timber Fencing
 - Railing
 - Brickwork
 - Hedges
 - Trees
 - Parking
 - Existing Building
 - Proposed Building

4	Planning - Revised	14/06/2024	TP
3	Revised	24/05/2024	JB
2	Building Regs	16/05/2024	JB
1	Revised	15/05/2024	JB
No.	Description	Date	Initial

PROJECT			1 Justin Close
TITLE			Site - Existing & Proposed
STATUS			BUILDING REGS
DRAWN BY	DATE	SCALE (@ A1)	
TP	04/06/2024	As indicated	
PROJECT NUMBER	DRAWING NUMBER	REV	
GSS24018.2	502	4	
GOLD SKETCH			
S T U D I O S			
www.goldsketch.co.uk		info@goldsketch.co.uk 0161 792 9595	
NOTES © COPYRIGHT - ALL RIGHTS RESERVED. THIS DRAWING IS NOT TO BE REPRODUCED WITHOUT PRIOR WRITTEN CONSENT. DRAWING TO BE USED FOR THE STATUS INDICATED ONLY. NO DISCREPANCIES TO BE REPORTED TO THE ALL DIMENSIONS ARE TO THE DIMENSIONS OF THE DRAWING. ALL DIMENSIONS ARE TO BE ACCORDING TO THE CURRENT DIMENSIONAL LEGISLATION, RELEVANT CODES OF PRACTICE AND BRITISH STANDARDS. ALL DIMENSIONS ON THIS DRAWING ARE IN MILLIMETRES UNLESS OTHERWISE STATED.			