0m 1m 2m 3m 4m 5m

VISUAL SCALE 1:100 @ A3

## 01_E-Elevation
1 : 100

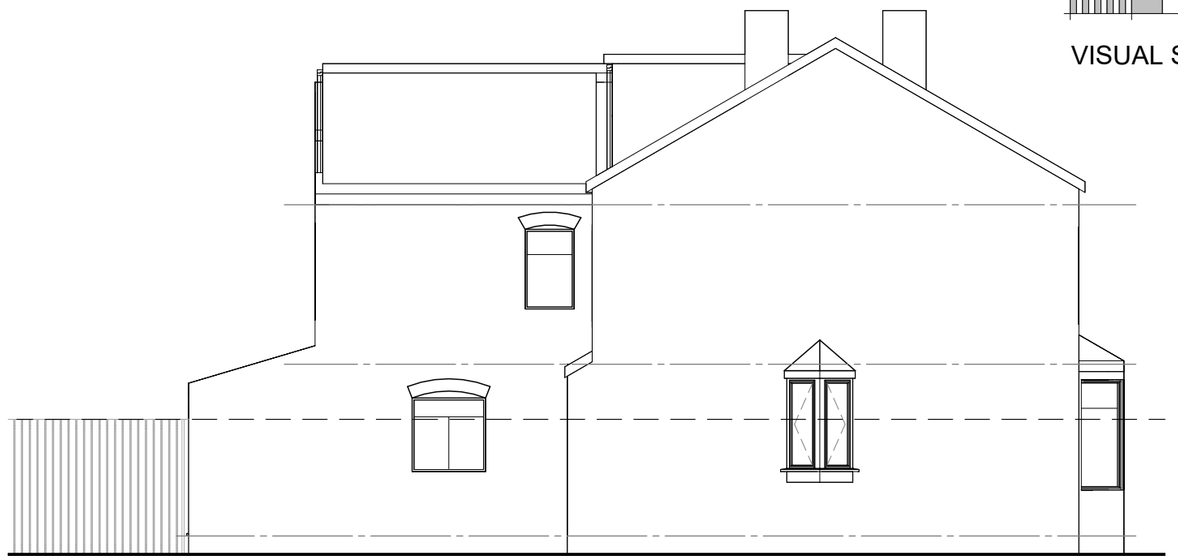

## 02_E-Elevation
1 : 100

## 03_E-Elevation
1 : 100

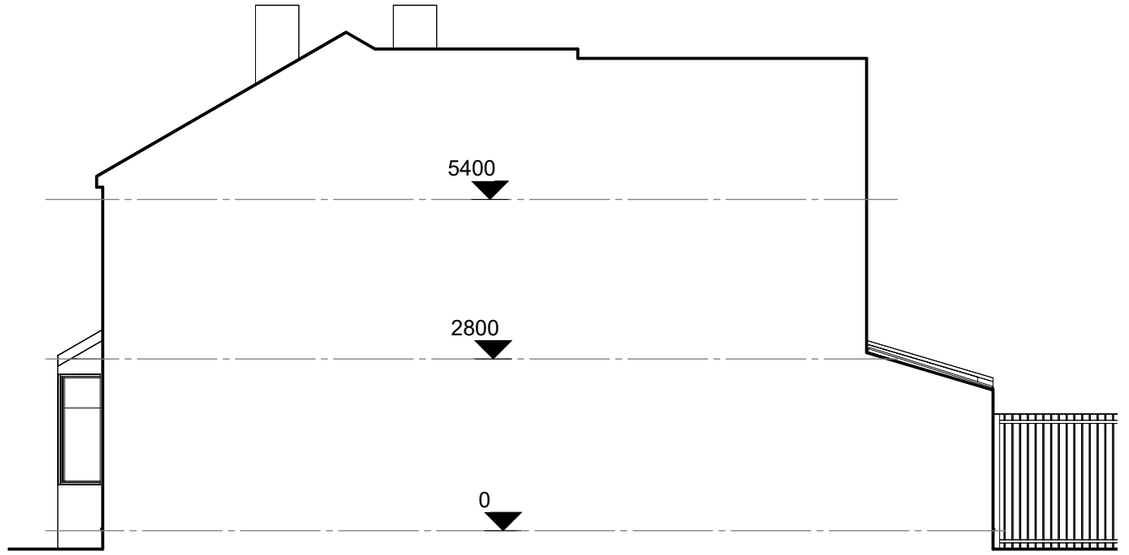


## 04_E-Elevation
1 : 100

COPYRIGHT © ALL RIGHTS RESERVED BY VIKAS ALYAS LTD. DO NOT SCALE FROM DRAWING. DRAWING INDICATES DESIGN INTENT ONLY. REPORT ANY DISCREPANCIES TO CLIENT / VA LTD. NOT TO BE USED FOR CONSTRUCTION UNLESS STATED SO. TO BE READ IN CONJUCTION WITH OTHER DRAWINGS OR SPECIFICATION WHERE PROVIDED.

ARCHITEK
BUILDING DESIGN CONSULTANCY
0161 511 8479
vikas@architek.uk
916 Stockport Road, Levenshulme, Manchester, M19 3AB

| No. | Description | Date |
|---|---|---|
| P1 | Issue to Planning | 29.02.2024 |
| | | |
| | | |
| | | |
| | | |
| | | |
| | | |

PROJECT
Project Name

Manchester City Council

PURPOSE OF ISSUE
PLANNING

ADDRESS
104 Longford Road, Chorlton,
Manchester M21 9NP

SHEET
Existing Elevations

CLIENT
Baljinder Brennan

Date
02.01.2024

Project number
1254

Scale (@ A3)
1 : 100

Drawn by
VA

Checked by
VA

DRAWING NUMBER
A103

REV
P1