



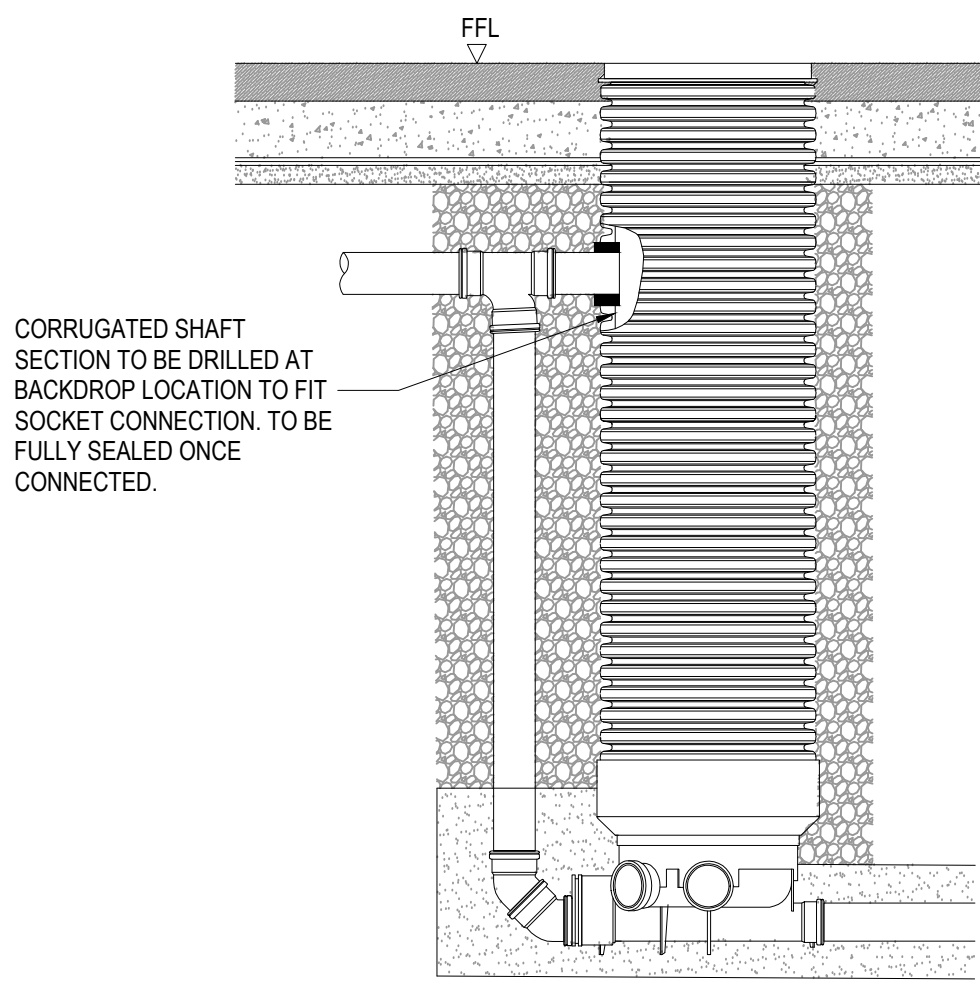


FOR GENERAL CHAMBER NOTES REFER TO TYPICAL INSPECTION CHAMBER DETAIL


TYPICAL INSPECTION CHAMBER BACKDROP DETAIL

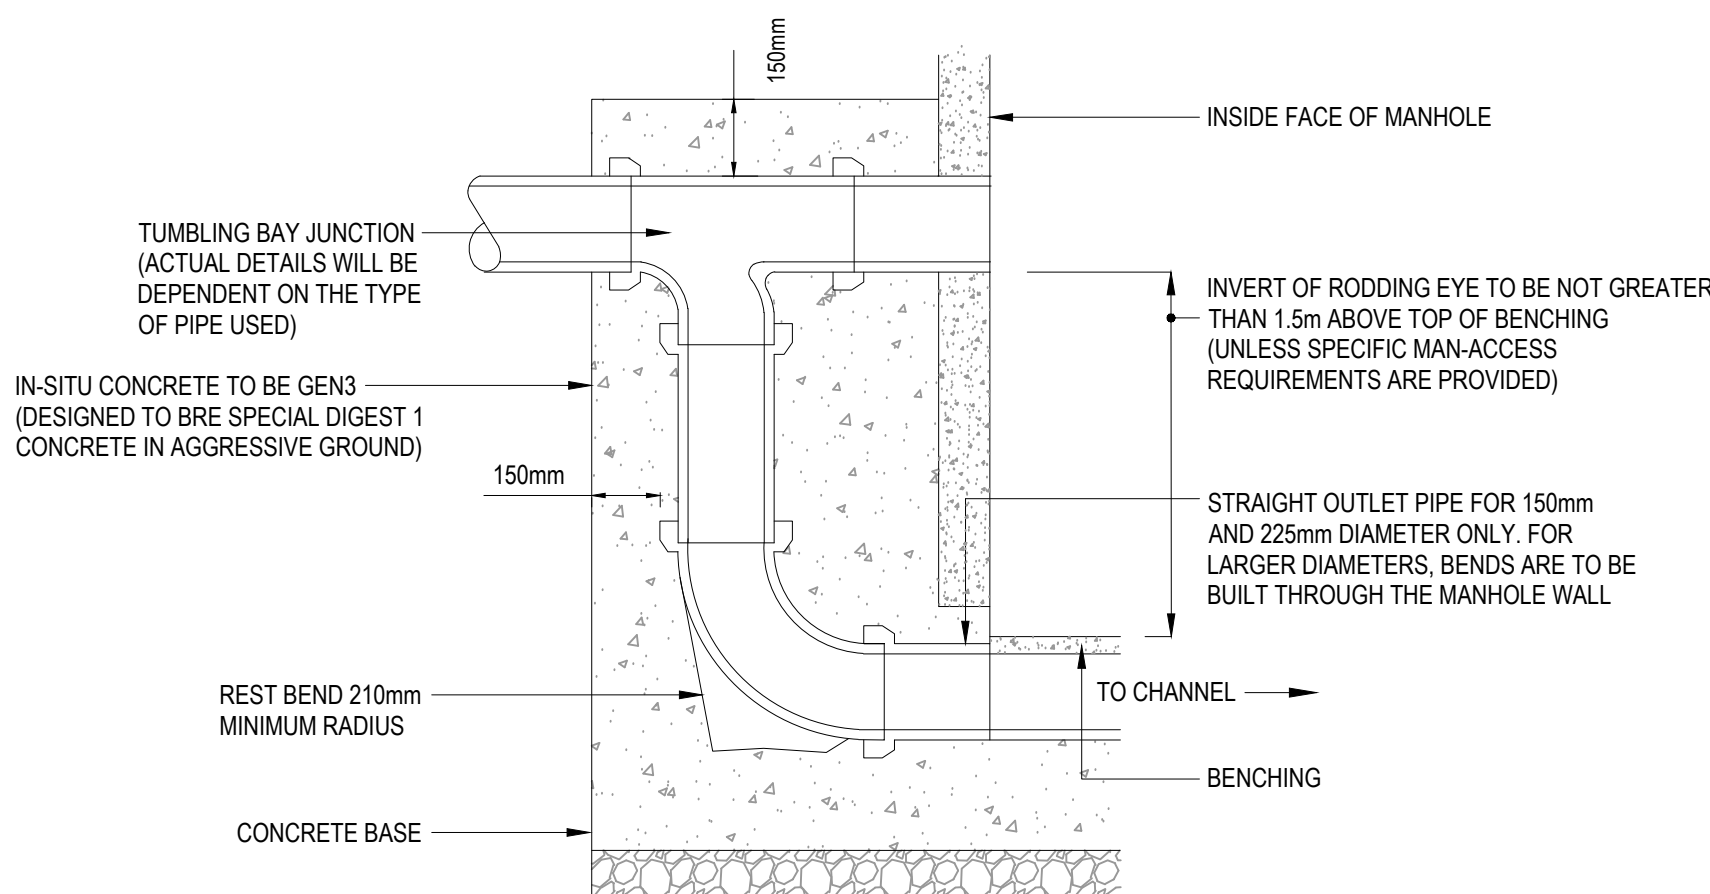


EXTERNAL VERTICAL BACKDROP

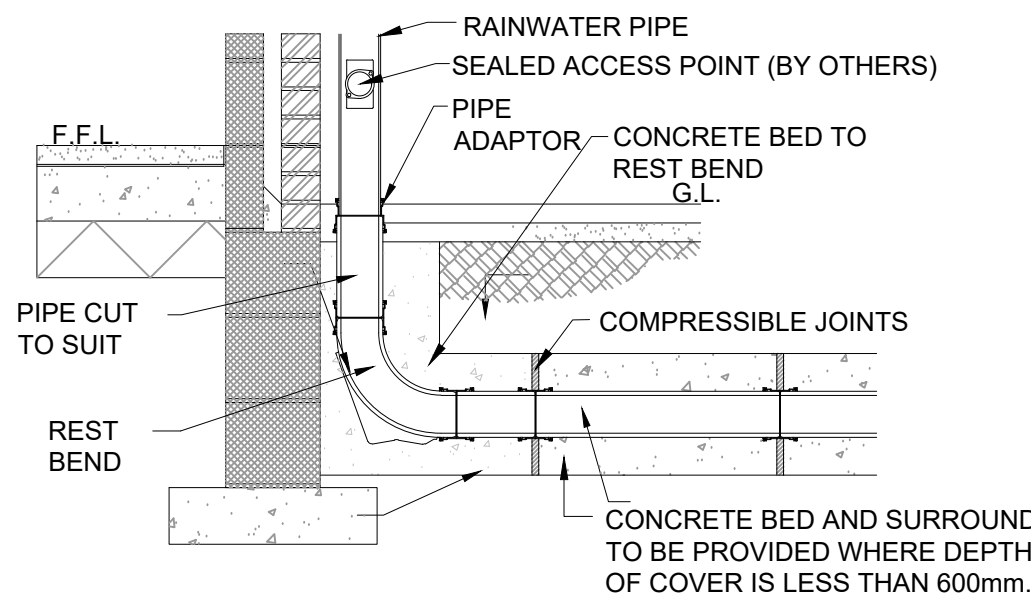


RWP CONNECTION DETAIL (SCALE 1:20)

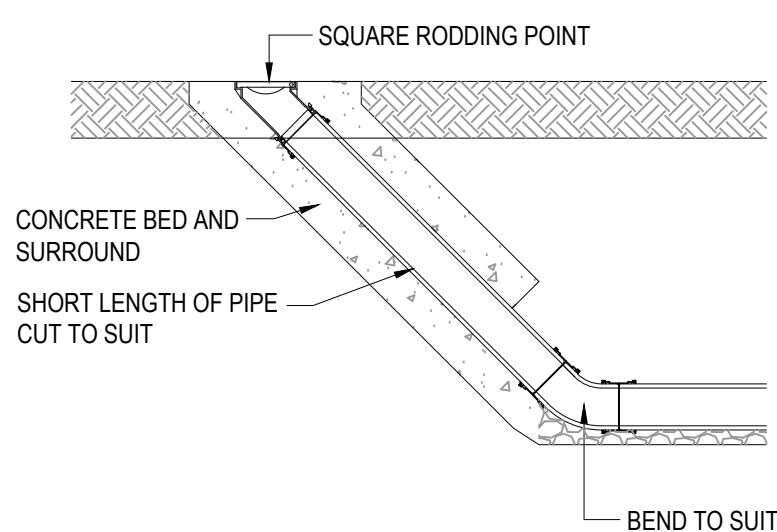

RODDING POINT DETAIL (RE)

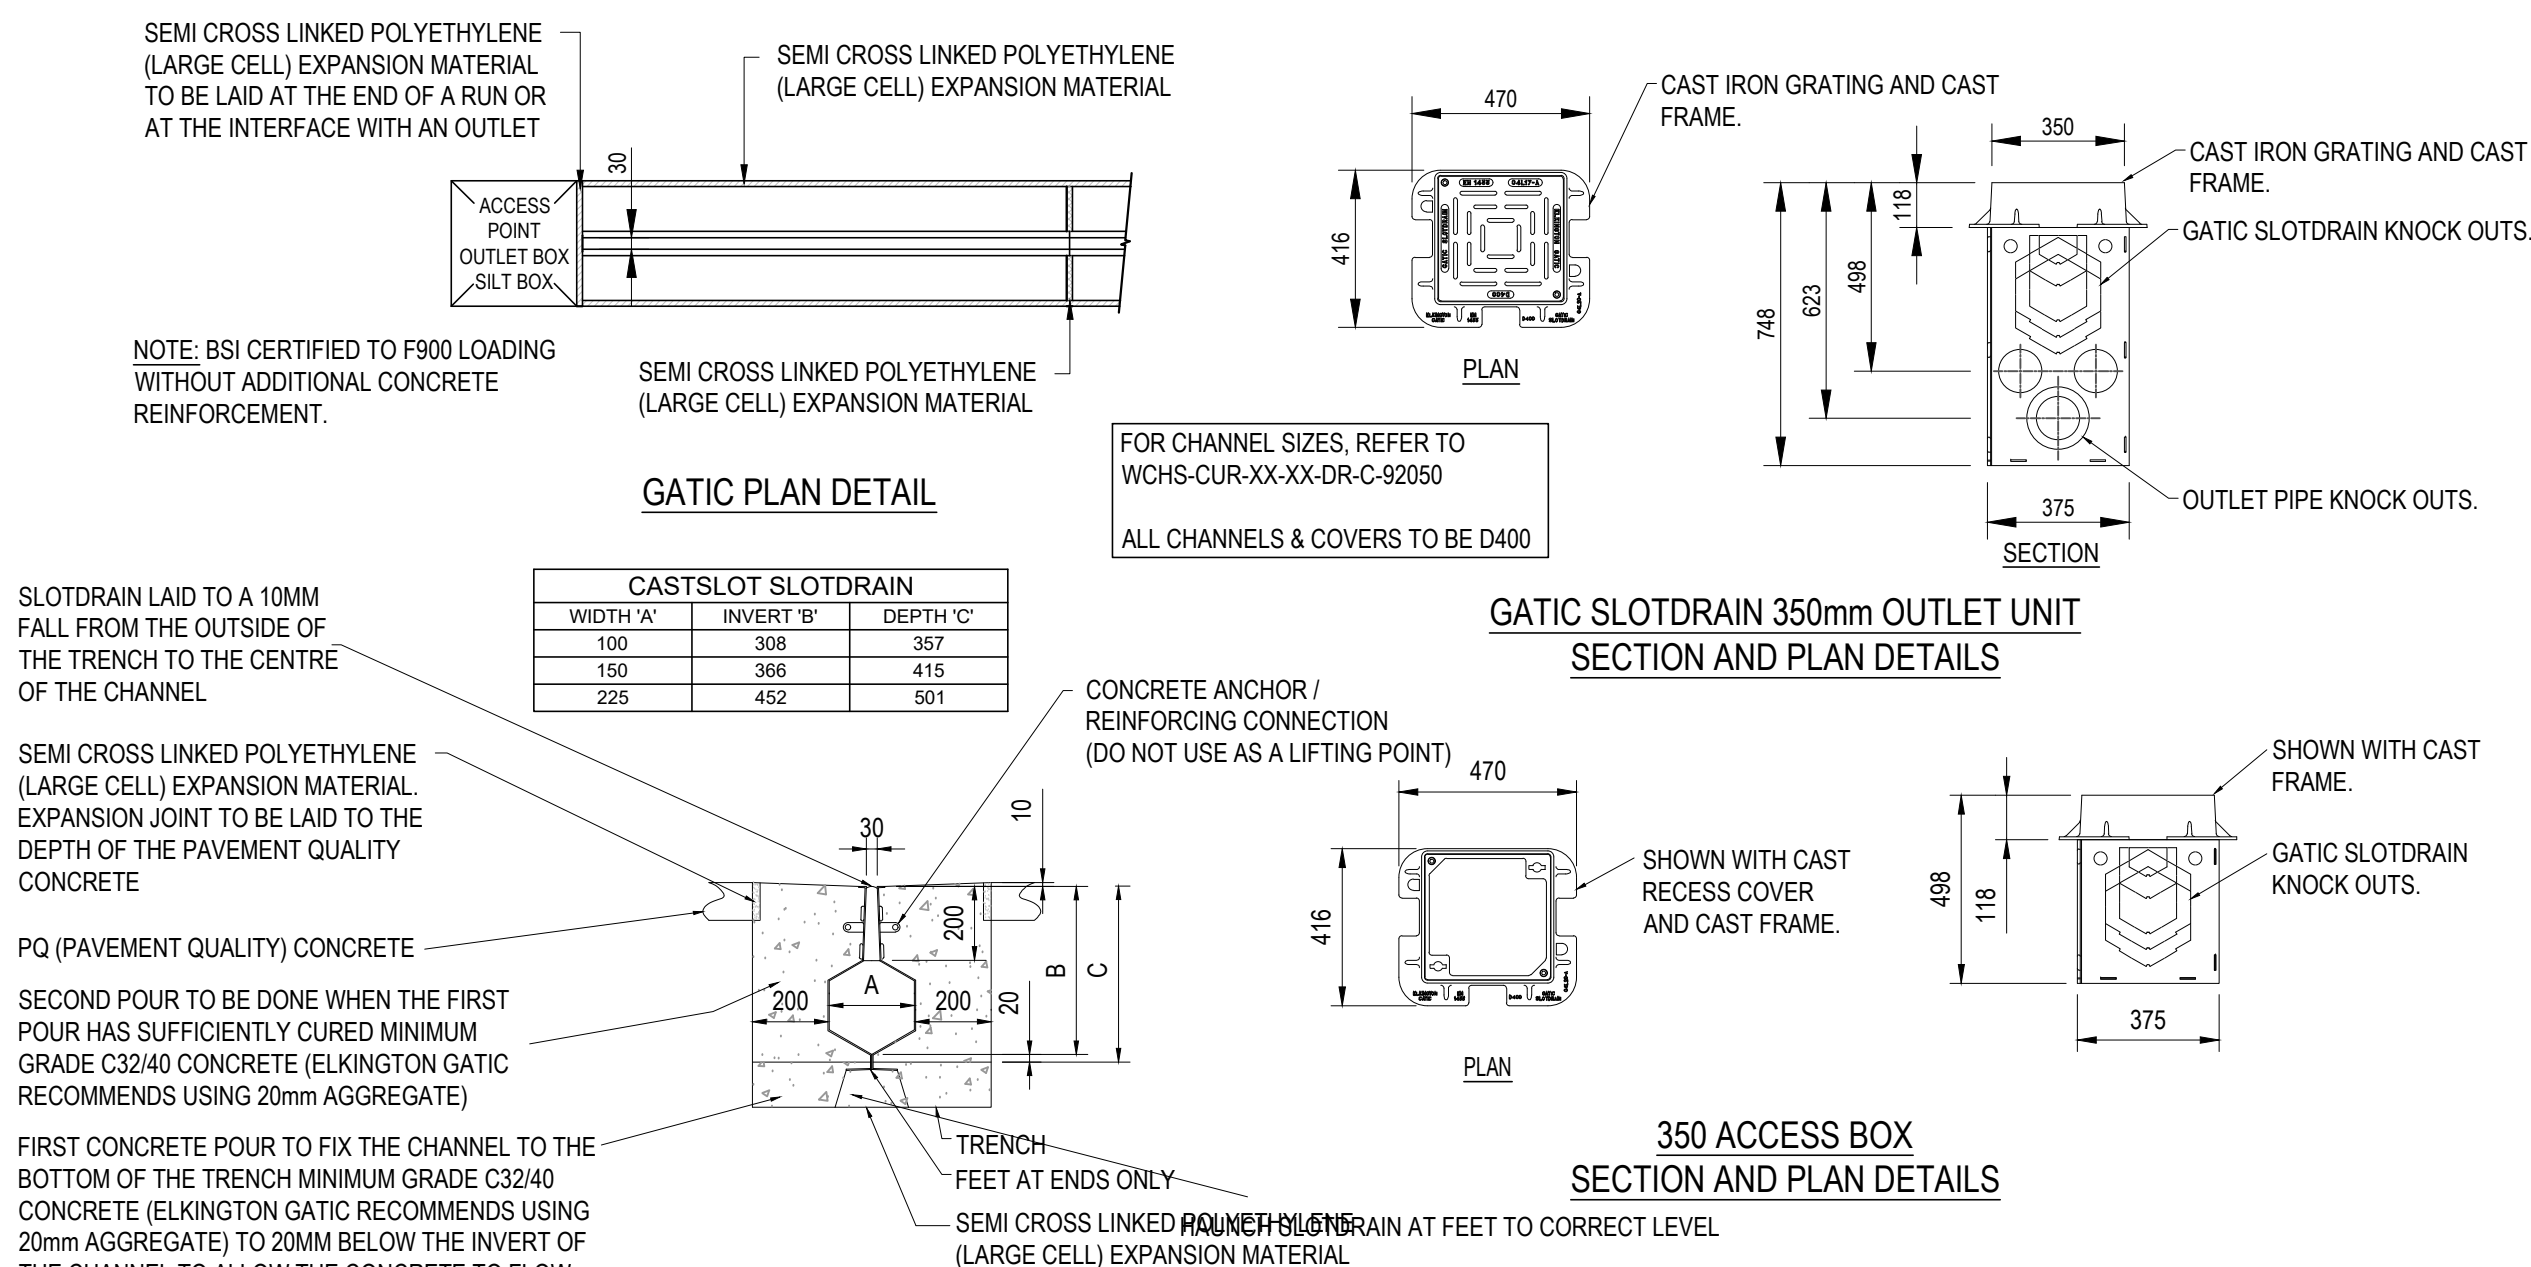

GATIC SLOT DRAIN CASTSLOT TREADSAFE CONCRETE INSTALLATION

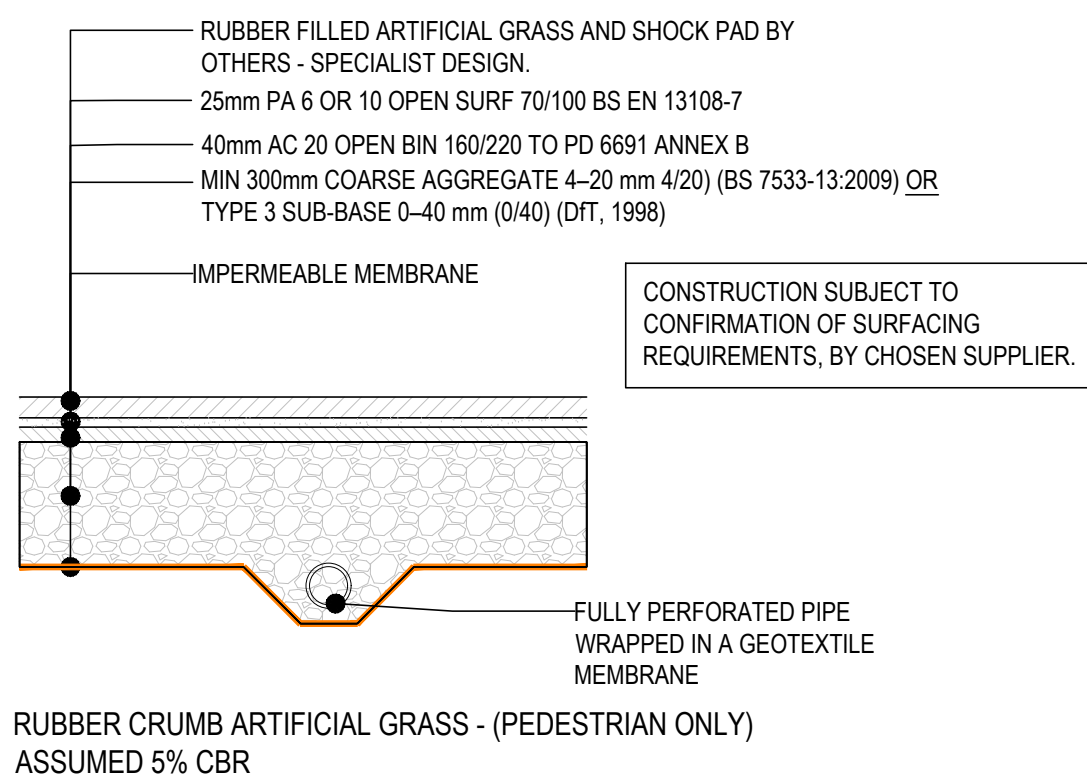

RUBBER CRUMB ARTIFICIAL GRASS - (PEDESTRIAN ONLY) ASSUMED 5% CBR

GENERAL NOTES:

- THIS DRAWING IS TO BE READ IN CONJUNCTION WITH ALL RELEVANT ARCHITECTS AND ENGINEERS DRAWINGS AND SPECIFICATIONS.
- DO NOT SCALE THIS DRAWING. ANY AMBIGUITIES, OMISSIONS AND ERRORS ON DRAWINGS SHALL BE BROUGHT TO THE ENGINEERS ATTENTION IMMEDIATELY. ALL DIMENSIONS MUST BE CHECKED / VERIFIED ON SITE.
- ALL DIMENSIONS ARE IN METRES UNLESS NOTED OTHERWISE.
- FOR FULL DRAINAGE NOTES REFER TO 077442-CUR-XX-XX-D-C-92510

P01	STAGE 4 DRAFT	21/06/24	JC	CG
Rev:	Description:	Date:	By:	Chkd:

Curtins

Merchant Exchange, 17-19 Whitworth Street West, Manchester, M1 5WG
0161 236 2394
manchester@curtins.com
www.curtins.com

Civils & Structures • Transport Planning • Environmental • Infrastructure • Geotechnical • Conservation & Heritage • Principal Designer
Birmingham • Bristol • Cambridge • Cardiff • Douglas • Dublin • Edinburgh • Glasgow • Kendal • Leeds • Liverpool • London • Manchester • Nottingham

Status: **SUITABLE FOR INFORMATION** **S2**

Project: **EMBASSY VILLAGE**

Orig Title: **DRAINAGE DETAILS SHEET 2**

Drawn By	Designed By	Checked By
JC	CS	CG

Project No	Date	Scales @ A1
077442	03/01/24	N/A

Project Code - Originator - Function - Spatial - Form - Discipline - Number	Revision
077442 - CUR - XX - XX - D - C - 92521	P01