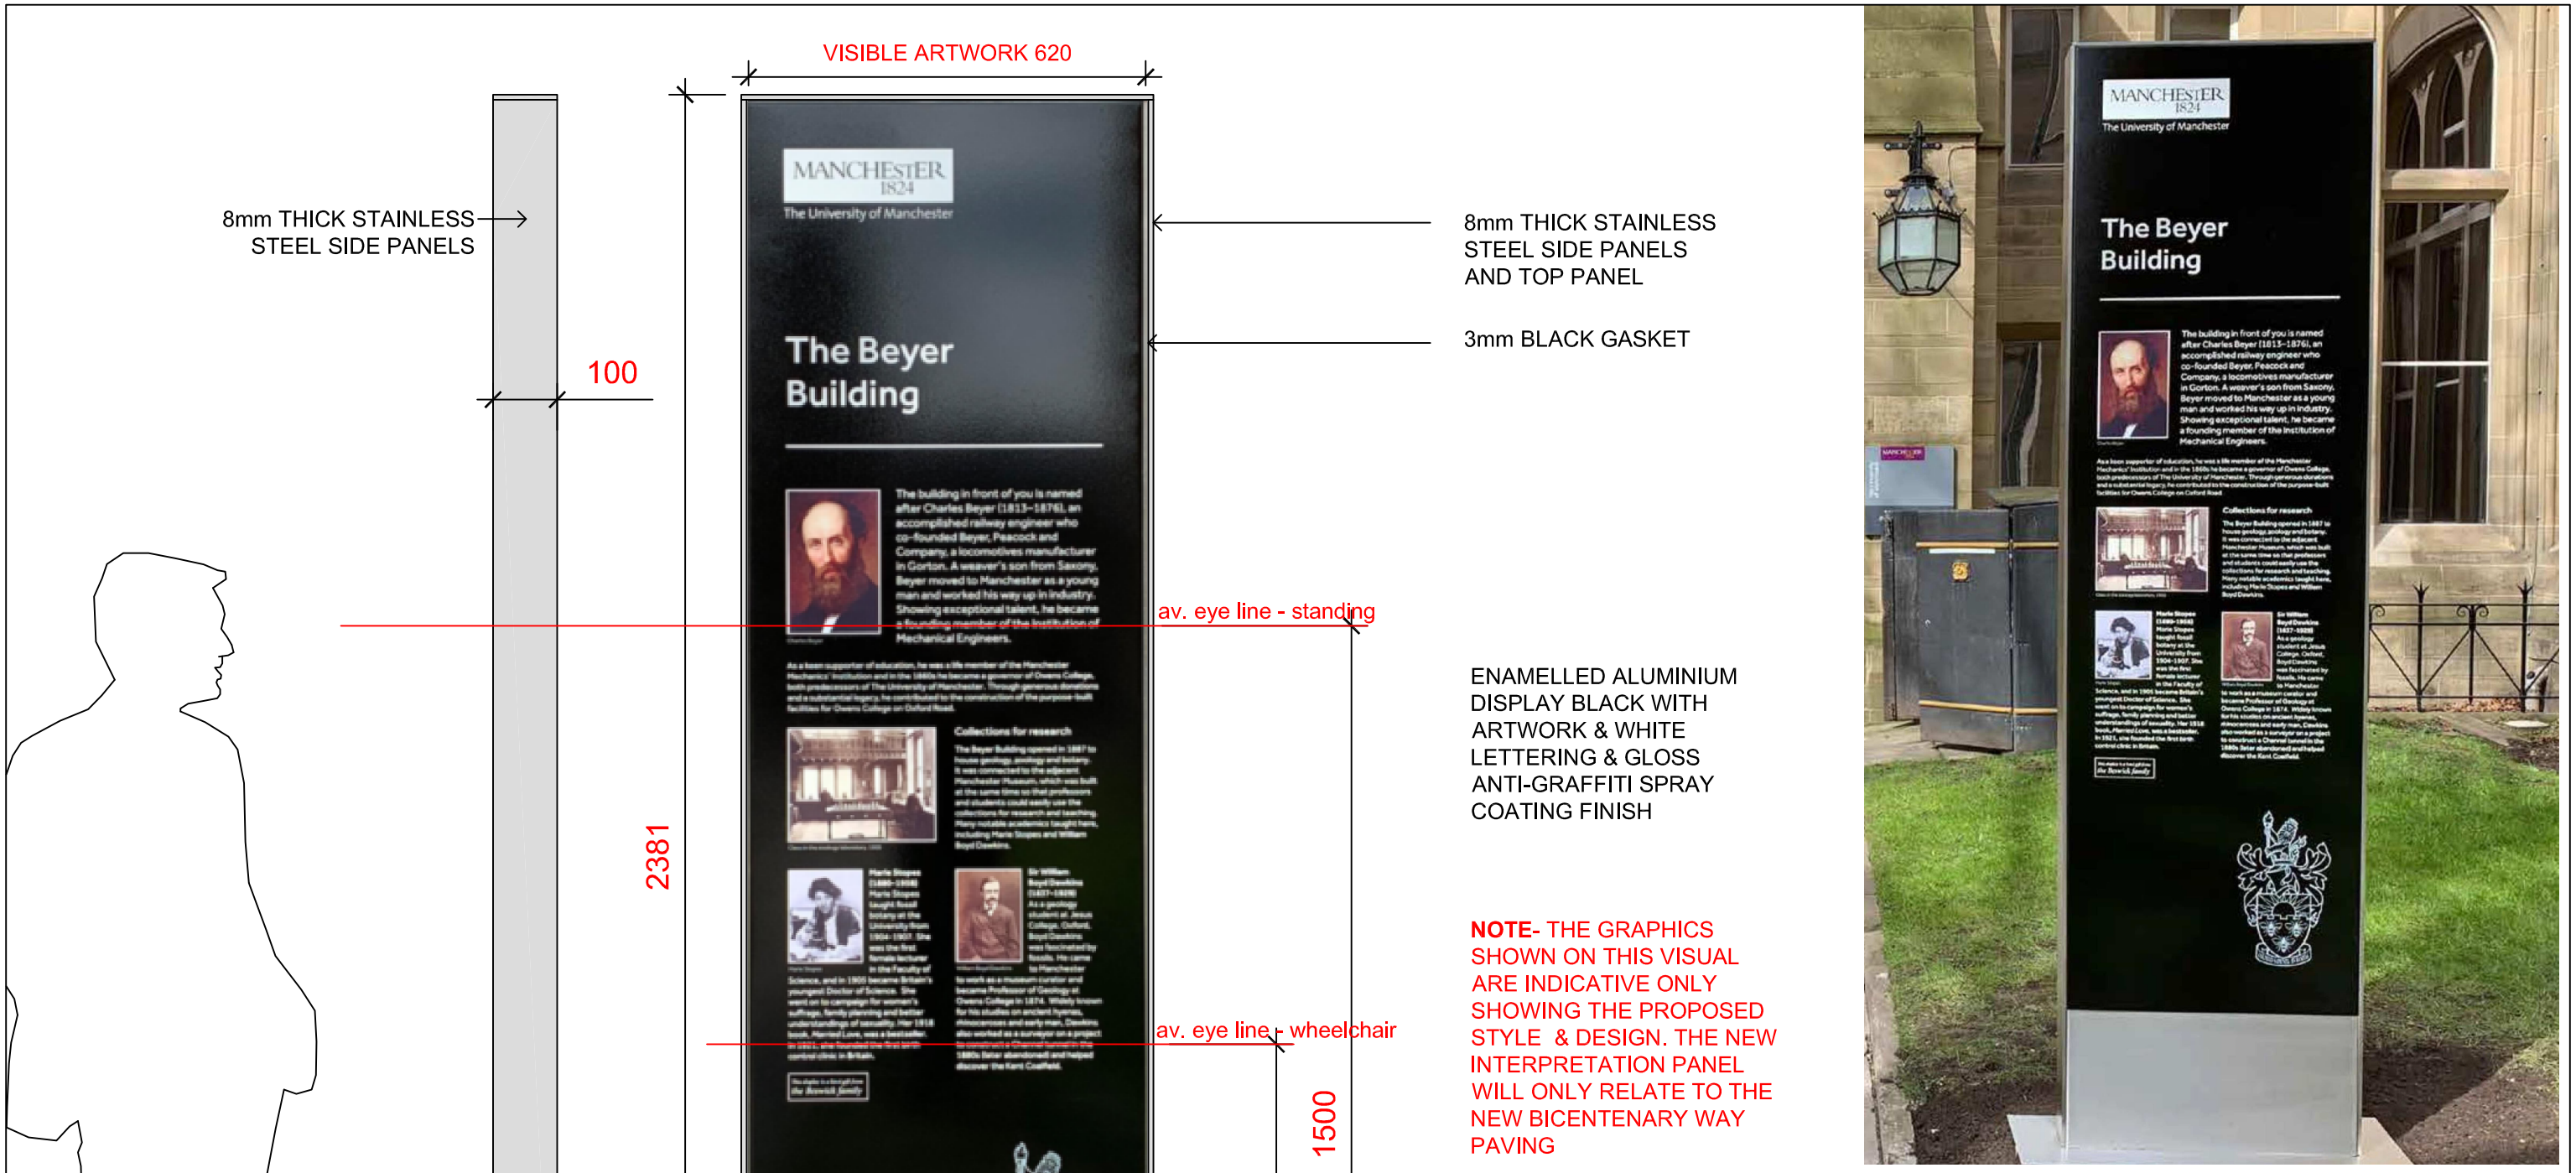


PROPOSED NEW FREESTANDING SIGN CONTAINING INTERPRETIVE WALK OF FAME INFORMATION

EXISTING HERITAGE SIGN OUTSIDE BEYER BUILDING IN THE OLD QUAD TO SHOW SIZE & SCALE OF PROPOSED NEW INTERPRETATION PANEL IN BRUNSWICK PARK

SCALE BAR 1:10@A3

0 250 500 750 1m
mm

REV	COMMENT	DATE

The University of Manchester
MANCHESTER 1824
Directorate of Estates
Beyer Building
The University of Manchester
Oxford Road
Manchester
M13 9PL
Tel. 0161 275 2625
Fax. 0161 275 3880

DESIGN SERVICES UNIT

DRAWING STATUS	PLANNING
PROJECT NAME	BICENTENARY WAY NEW STONE PAVING
PROJECT NO.	8717
BUILDING NAME	BRUNSWICK PARK
BUILDING NUMBER	
SUB-SITE NAME	
SITE NAME	SOUTH CAMPUS
TITLE	AS PROPOSED NEW INTERPRETATION PANEL
DRAWING NO.	8717-A006
ISSUE	P2
PROJECT MANAGER	
DATE	
SCALE	1:10@A3
DRAWN	
CHECKED	
APPROVED	