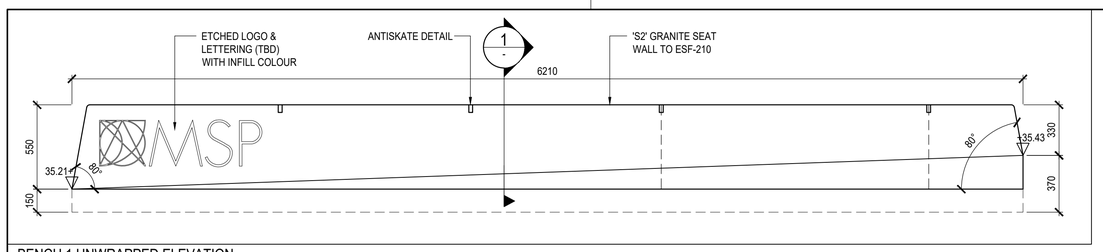

BENCH 1 UNWRAPPED ELEVATION
SCALE 1:20

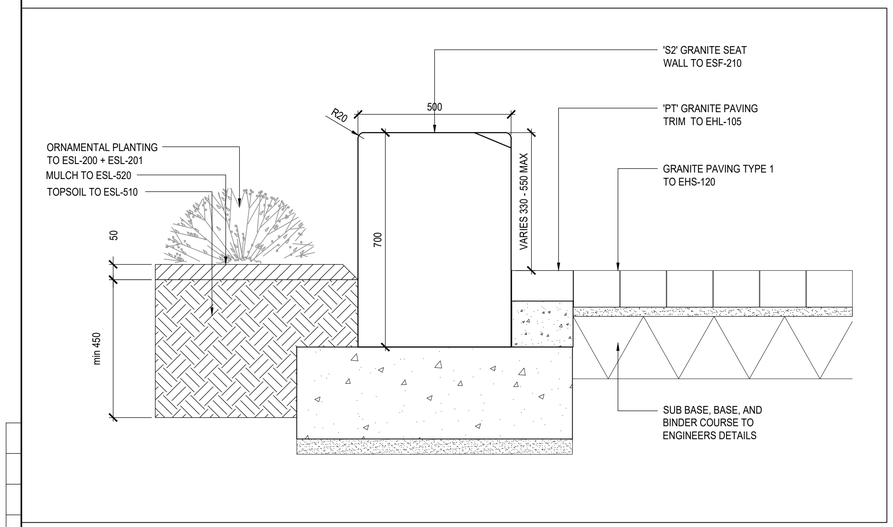

SECTION 1
SCALE 1:10

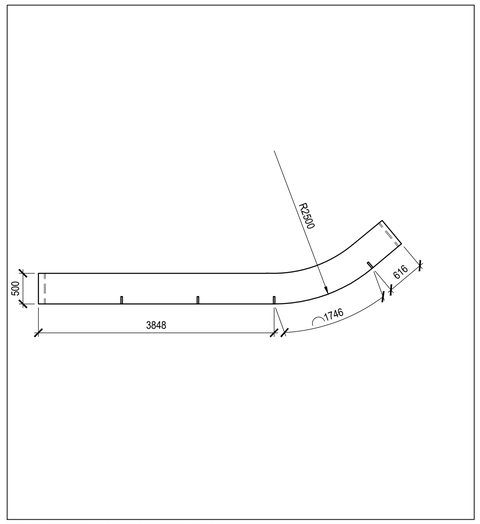

PLAN DIMENSIONS ON BENCH 1
SCALE 1:50

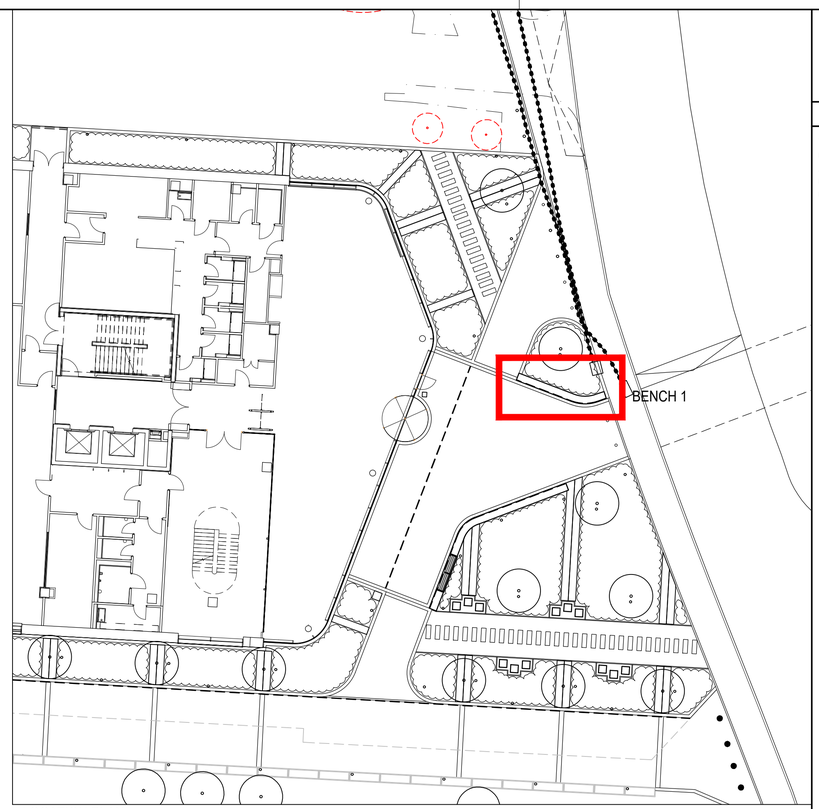

LOCATION PLAN
SCALE 1:200

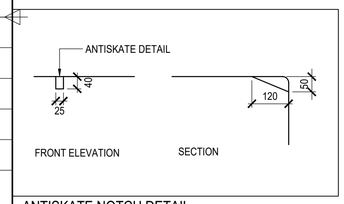

ANTISKATE NOTCH DETAIL
SCALE 1:10

BUILDING DESIGN PARTNERSHIP SHALL HAVE NO RESPONSIBILITY FOR ANY USE MADE OF THIS DOCUMENT OTHER THAN FOR THAT WHICH IT WAS PREPARED AND ISSUED.

ALL DIMENSIONS SHOULD BE CHECKED ON SITE.

DO NOT SCALE FROM THIS DRAWING.

ANY DRAWING ERRORS OR DIVERGENCES SHOULD BE BROUGHT TO THE ATTENTION OF BUILDING DESIGN PARTNERSHIP AT THE ADDRESS SHOWN BELOW.

NOTES

TO BE READ IN CONJUNCTION WITH:
GRE-BDP-ZZ-XX-DR-L-00-101 - LANDSCAPE GENERAL ARRANGEMENT
GRE-BDP-ZZ-XX-DR-L-00-609 - S2 BENCH DETAIL SHEET 2 OF 2
GRE-BDP-ZZ-XX-SP-L-00-001 - LANDSCAPE SPECIFICATION

REVISION DESCRIPTION	DRAWN	CHECKED	DATE
C02 BENCH 2 DETAILS OMITTED AND ADDED TO DRAWING 609. ANTISKATE DETAILS ADDED.	IF	JF	02.02.24
C01 ISSUED FOR TENDER	IF	JF	04.12.23
P01 ISSUED FOR TENDER	IF	JF	27.07.23

FIRST ISSUE

KEY PLAN

CLIENT

BDP.

11 Ducie Street
P.O. Box 85, Piccadilly Basin
Manchester M60 3JA
United Kingdom
T +44 (0)161 828 2200
F +44 (0)161 828 2235
www.bdp.com

PROJECT TITLE
Greenheys Redevelopment

PROJECT NUMBER
P3001624

DRAWING TITLE
"S2" SEAT WALL DETAILS
SHEET 1 OF 2

SCALE
@ A1
AS SHOWN

DATE
JULY '23

DRAWING No.
GRE-BDP-ZZ-XX-DR-L-00607

REVISION
C02