

NOTES

ALL DIMENSIONS TO BE CHECKED ON SITE PRIOR TO ANY MANUFACTURING OR FABRICATION AND ANY ANOMALIES TO BE BROUGHT TO THE ATTENTION OF THE ARCHITECT.

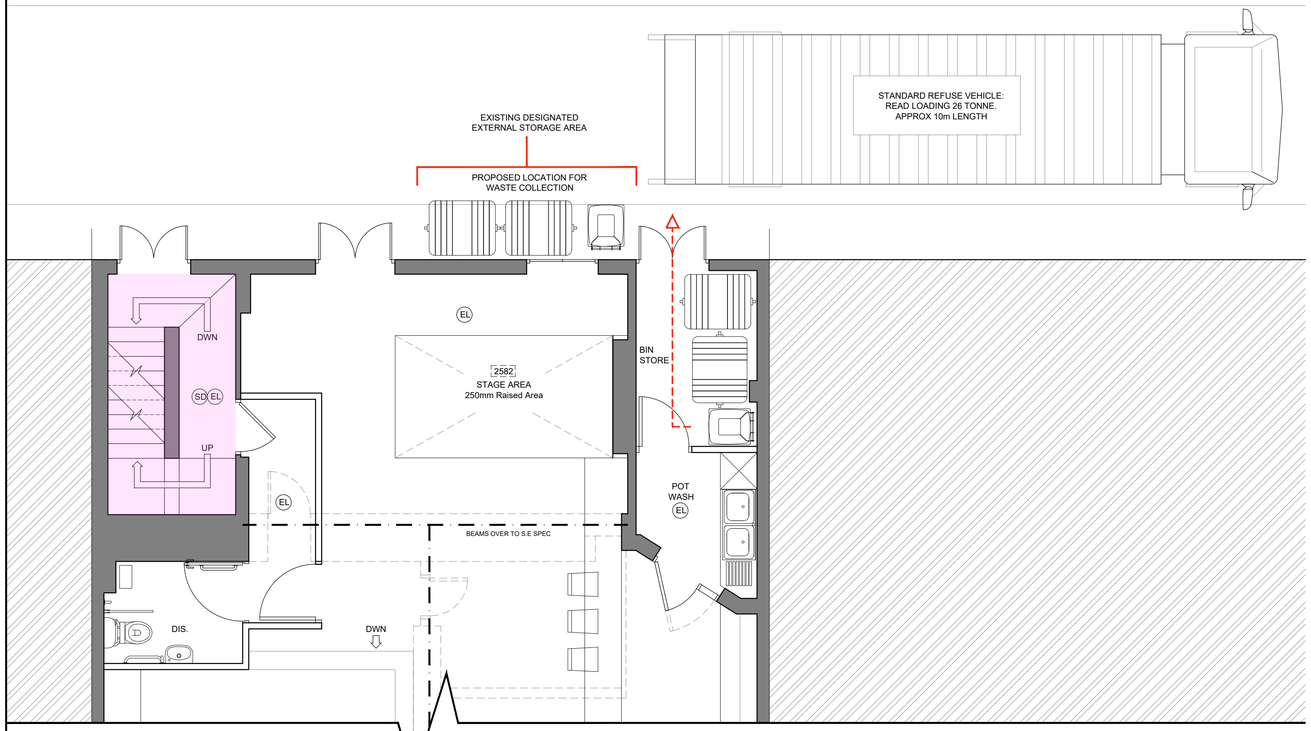

REFUSE PICKUP PLAN
1:50

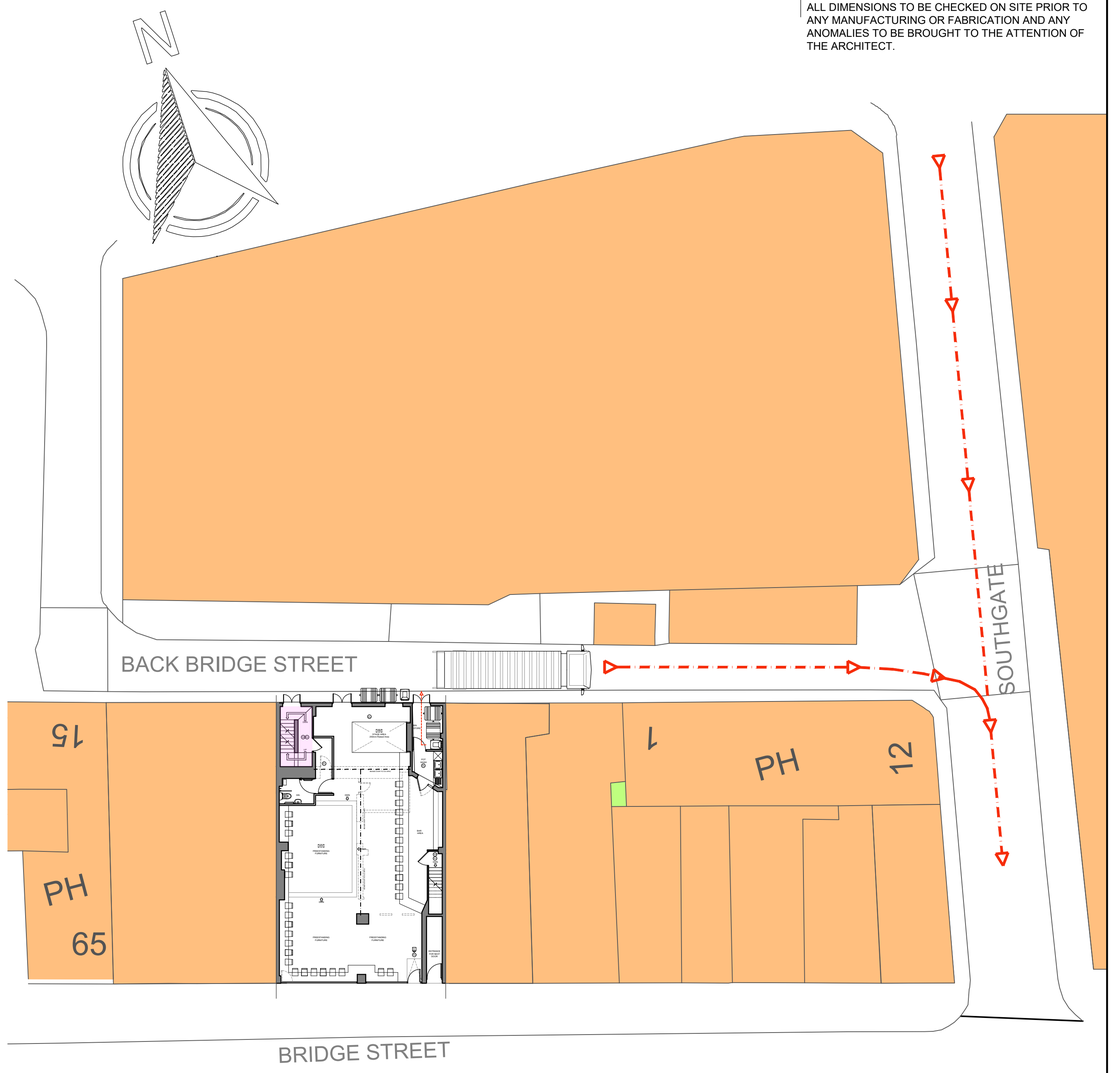

REFUSE VEHICLE MOVEMENT PLAN
1:200

REV	AMENDMENTS	BY	DATE
A	FIRST ISSUE	TB	14.07.23

PLANNING ISSUE
SUBJECT TO LOCAL AUTHORITY APPROVAL

PROJECT
PROPOSED ALTERATIONS/CHANGE OF USE
71 - 73 BRIDGE STREET
MANCHESTER
M3 2RH

CLIENT
MR IAN MAUGHAM

DRAWING TITLE
WASTE MANAGEMENT PLAN

DRAWN	TB	DATE	14.07.23
CHECKED		SCALE	1:50 &1:200 (A1)
APPROVED			

JOB No.	DRG No.	REVISION
--	08	A

0 1 2m
SCALE 1:50

0 10m
SCALE 1:200