

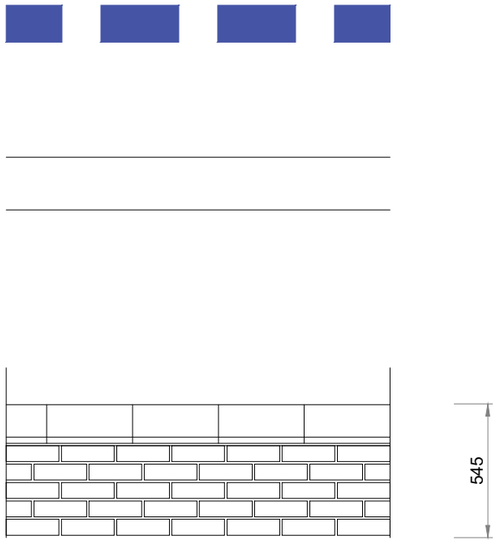



BOUNDARY DETAIL 1 – GARDEN WALL
SCALE 1 to 25

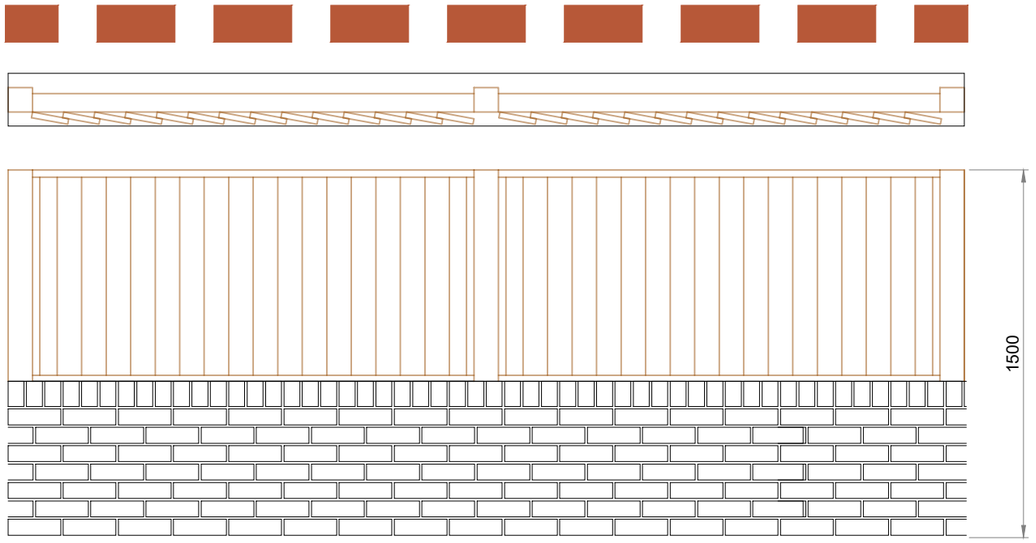

BOUNDARY DETAIL 2 – GARDEN WALL WITH TIMBER FENCE
SCALE 1 to 25

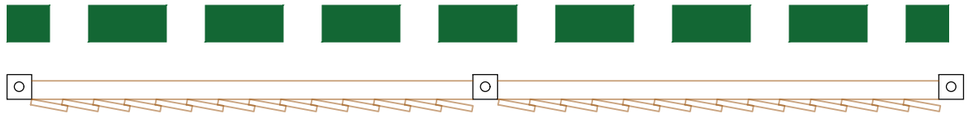

PLAN – GARDEN WALL WITH 2.1m TIMBER FENCE

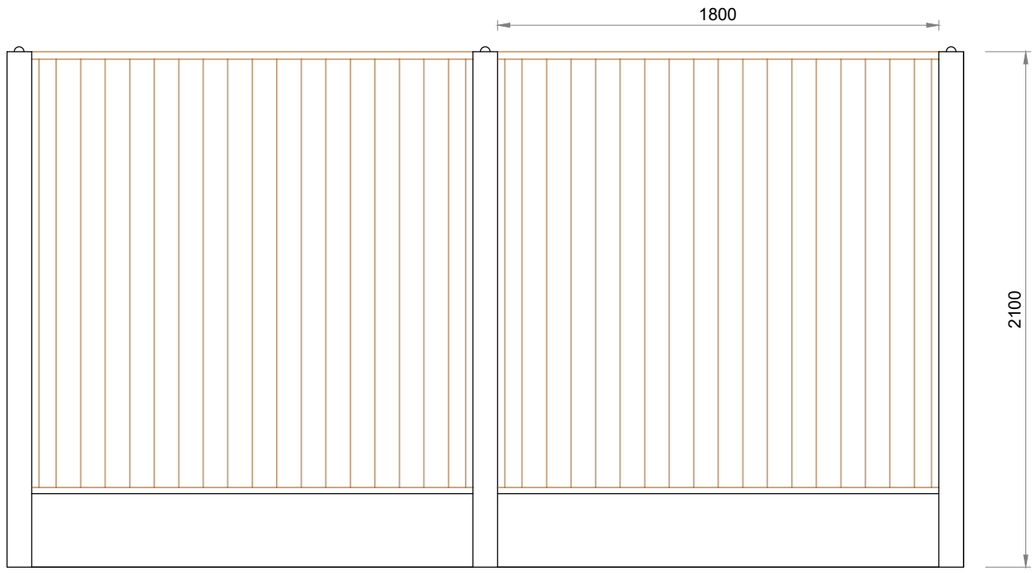

BOUNDARY DETAIL 3 – GARDEN WALL WITH 2.1m TIMBER FENCE

0 1m

SCALE 1:25

REV	DESCRIPTION	BY	DATE
A	FIRST ISSUE	SM	11.03.24

HOWARD & SEDDON A.R.I.B.A.
CHARTERED ARCHITECTS
64 WASHWAY ROAD
SALE, CHESHIRE, M33 7RE
TEL NO. 0161 - 973 8296
FAX NO. 0161 - 962 3485
E-MAIL : ADMIN@HOWARDANDSEDDON.CO.UK

PROJECT
PROP RESIDENTIAL DEV
8 POLYGON ROAD, CRUMPSALL
MANCHESTER M8 5DD

CLIENT
MUHAMMAD ADNAN ASLAM & MUHAMMAD IMRAN

TITLE
PROPOSED BOUNDARY DETAILS

DRAWN: SM
DATE: 11.03.24
SCALE: 1:25 (A3)

DRG No.: 13,148 318
AMENDMENT: A