Notes:

1. All dimensions are in millimetres unless otherwise noted.

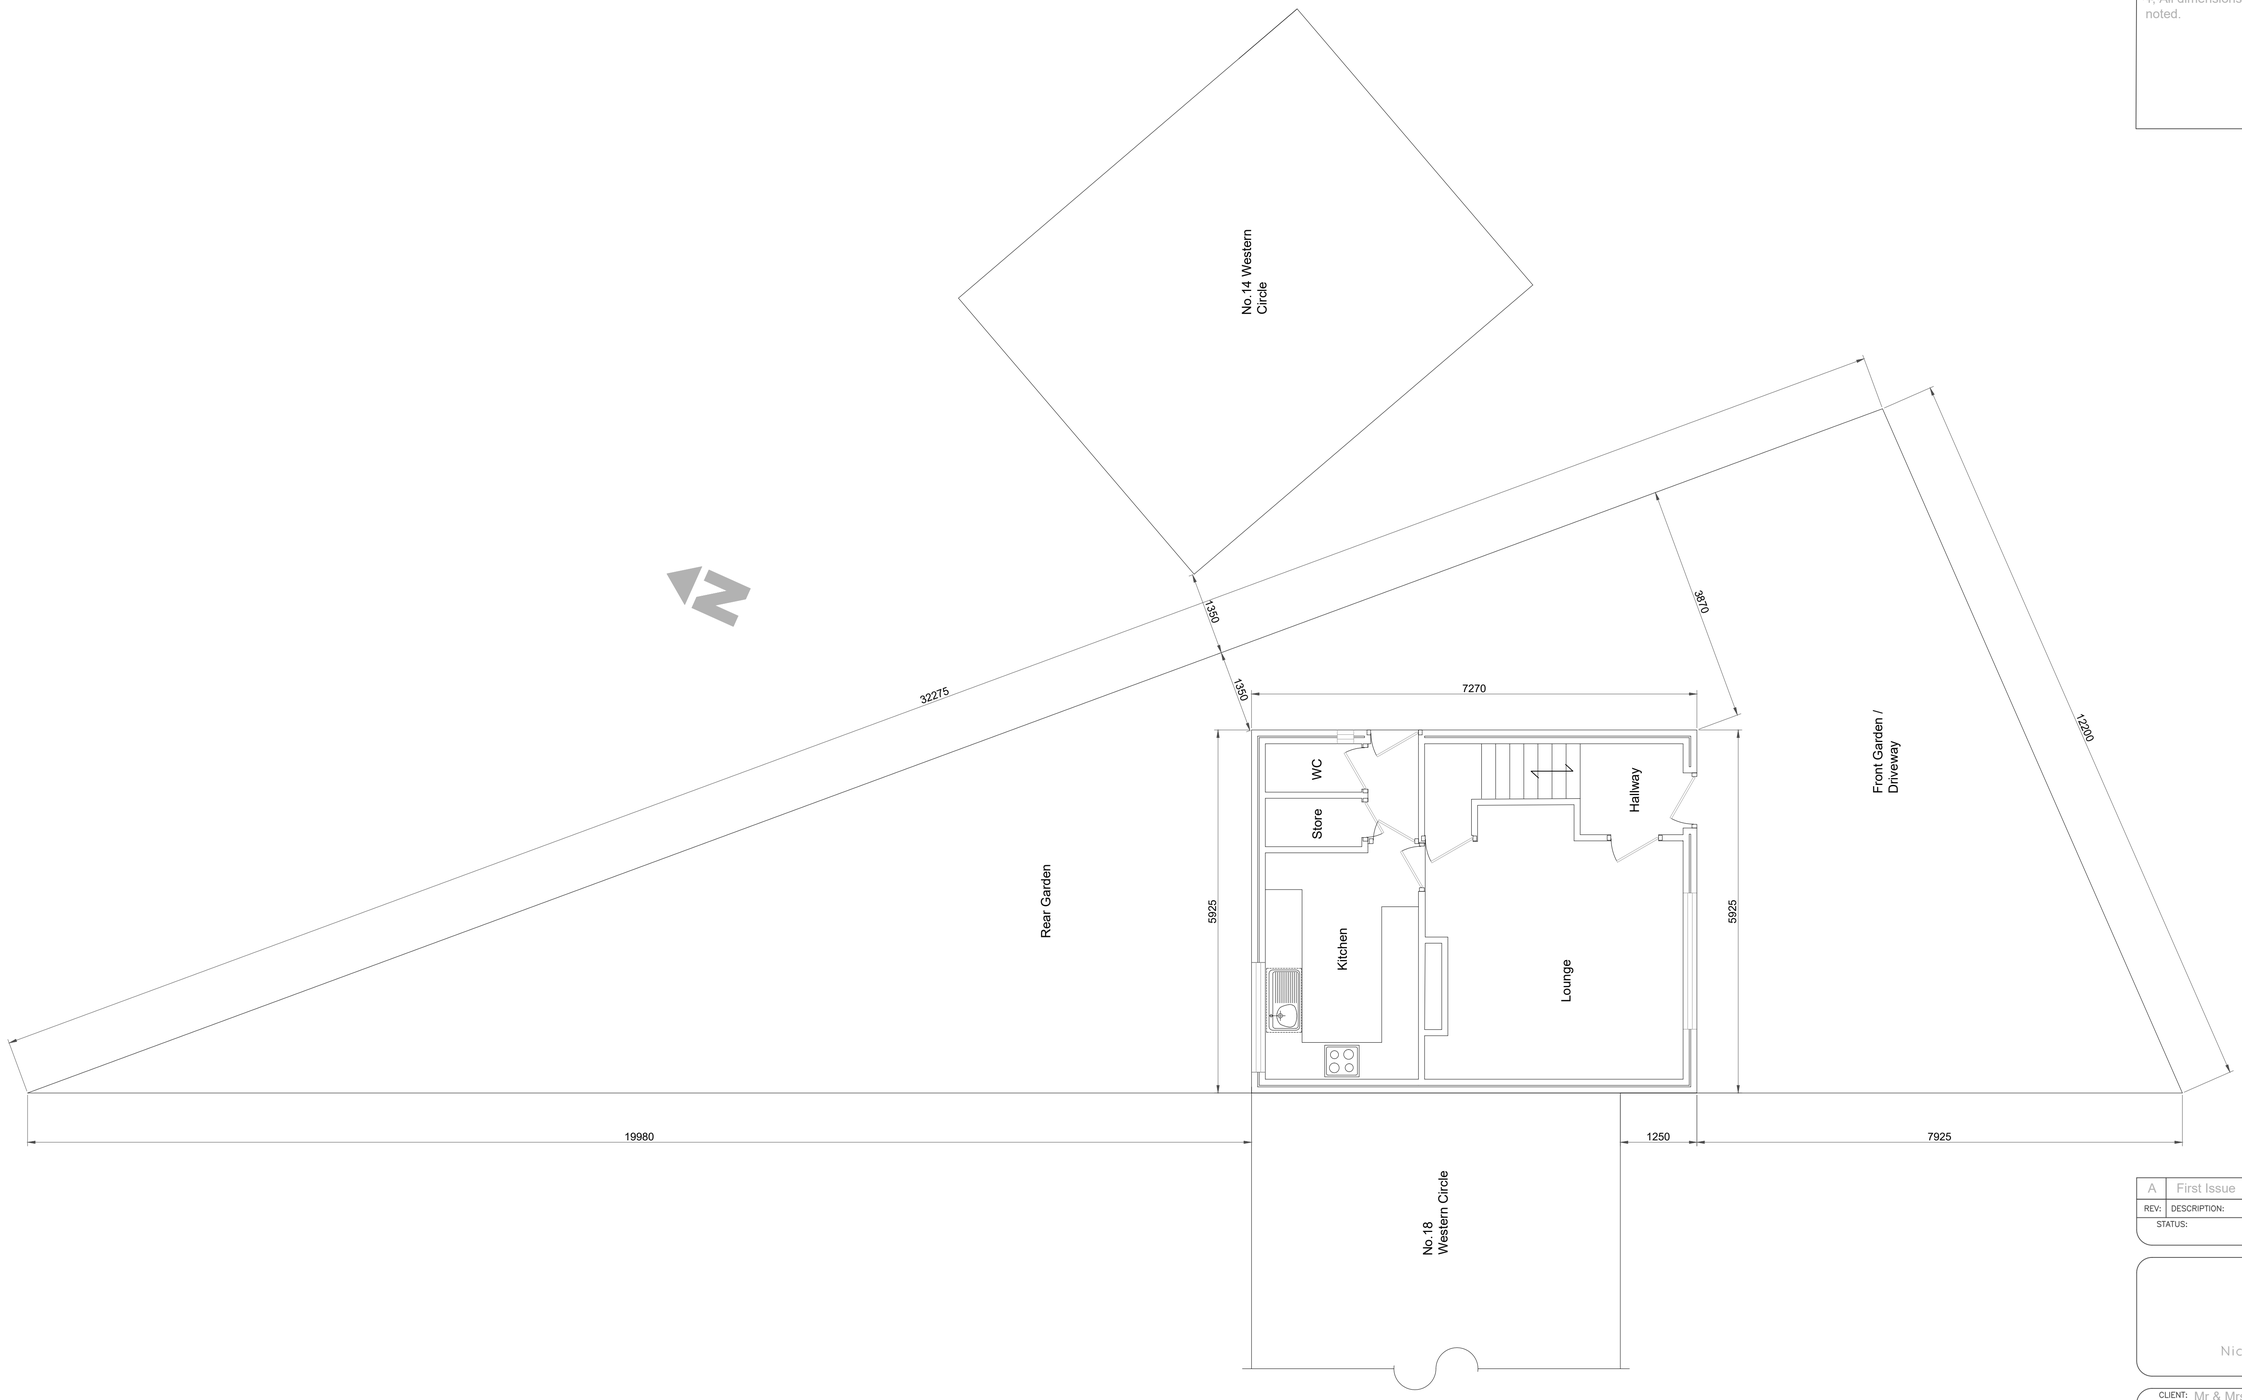

REV:	DESCRIPTION:	BY:	DATE:
A	First Issue	ALN	06/23

STATUS: For Information

Nicholson Associates

CLIENT: Mr & Mrs Kasaras
c/o 16 Western Circle,
Burnage, Manchester
M19 1HH

ARCHITECT: N/A

SITE: 16 Western Circle,
Burnage, Manchester
M19 1HH

TITLE: Proposed Single Storey Rear Extension
Site Layout Plan

SCALE AT A1:	DATE:	DRAWN:	CHECKED:
1 : 50	Jun 23	ALN	LS

PROJECT NO:	DRAWING NO:	REVISION:
NA2023-002	NA2023-002-003	A