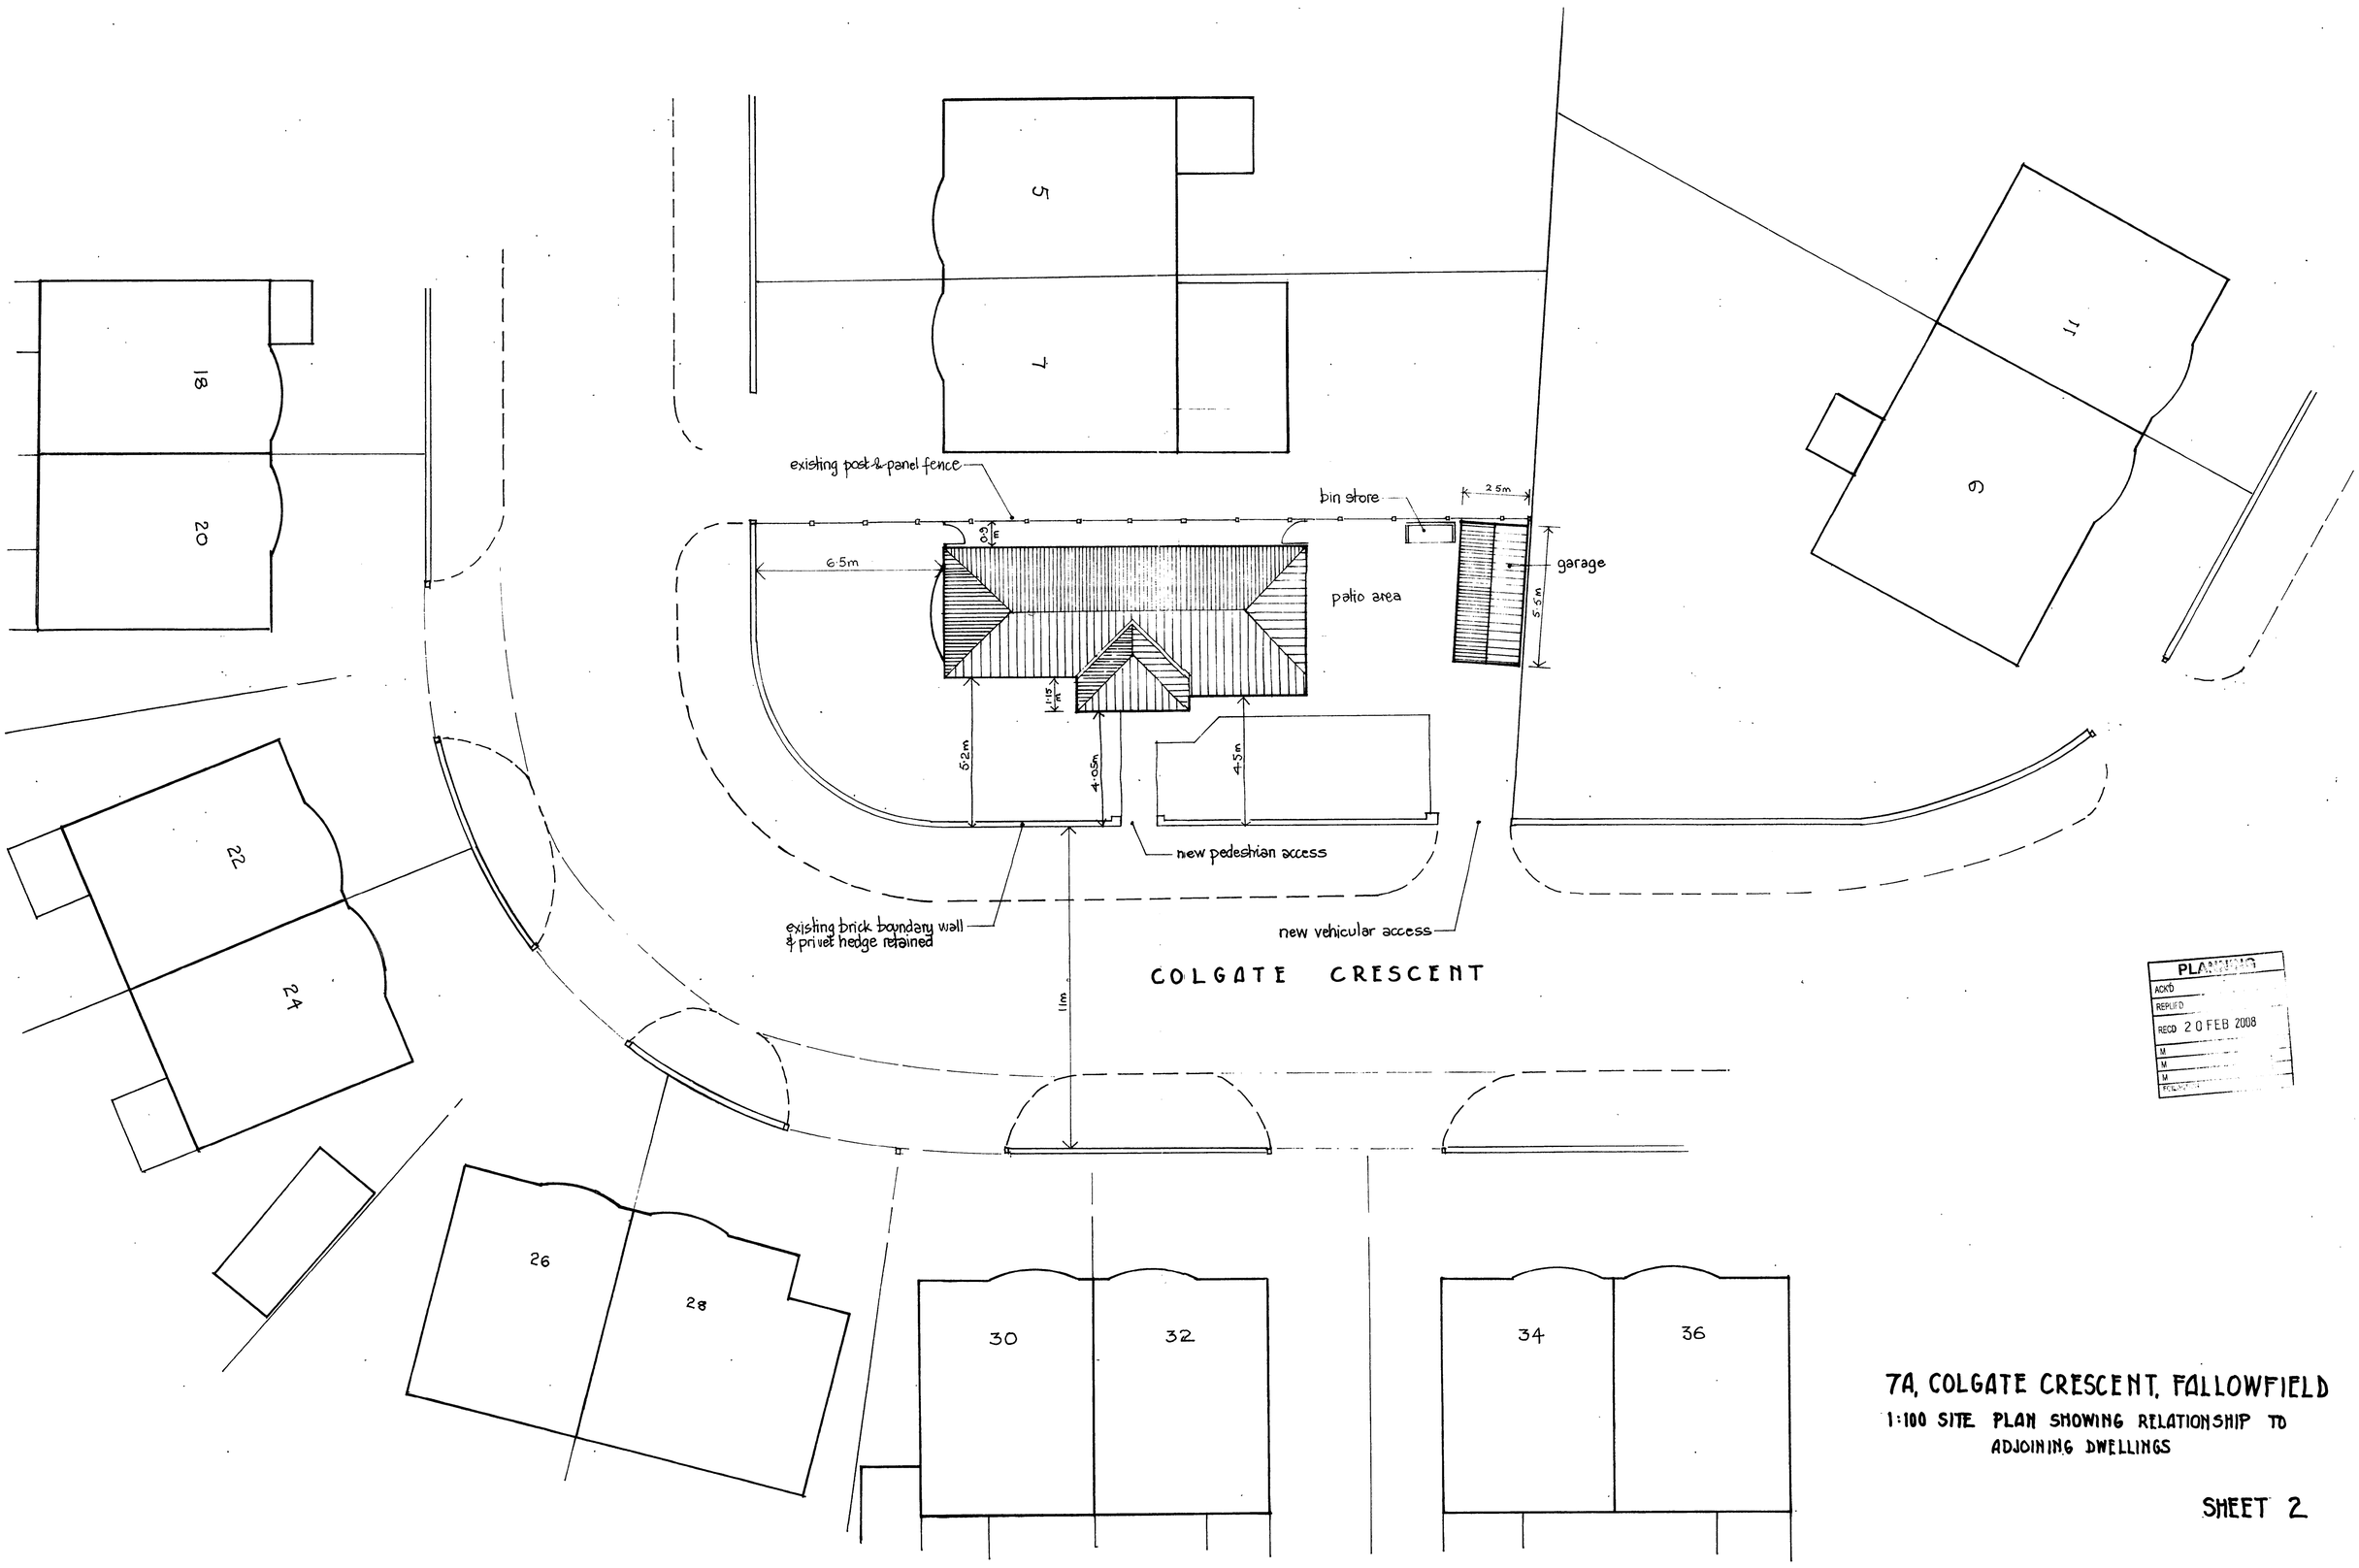


PLANNING
ACK'D
REPLIED
RECD 20 FEB 2008
M
M
M
FILE

7A, COLGATE CRESCENT, FALLOWFIELD

1:100 SITE PLAN SHOWING RELATIONSHIP TO ADJOINING DWELLINGS

SHEET 2