


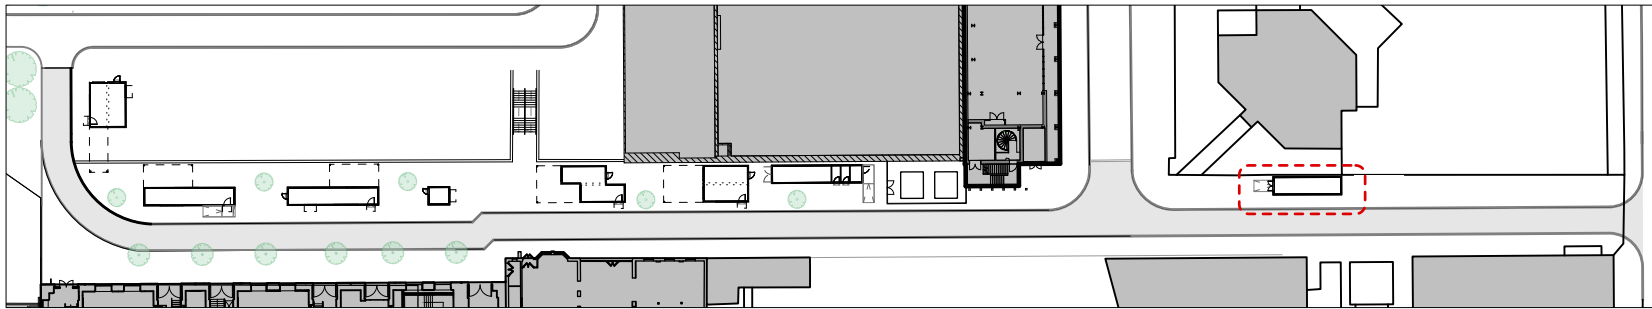


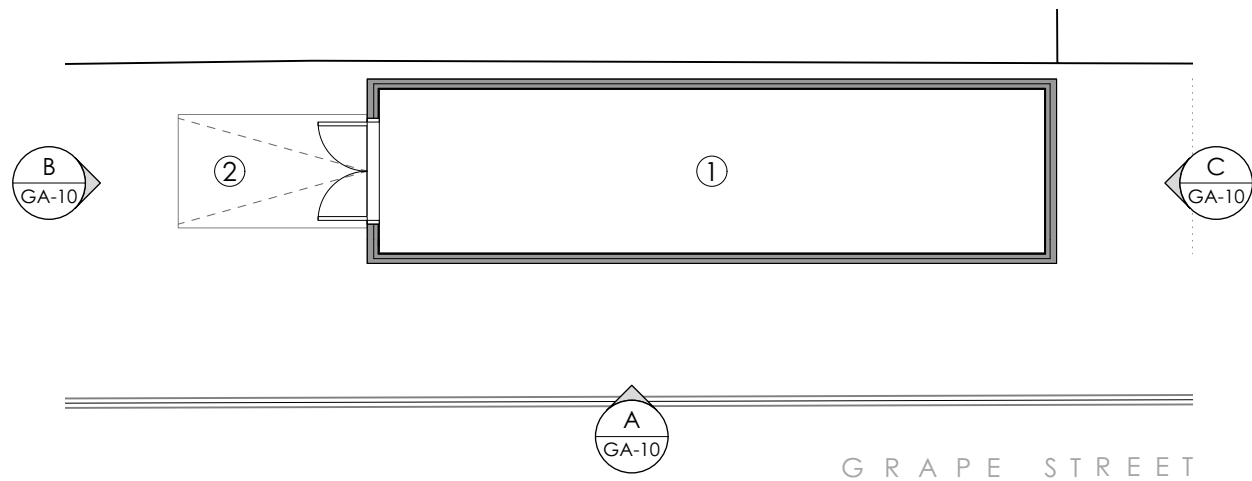


01 Proposed Plan
1:100 at A3

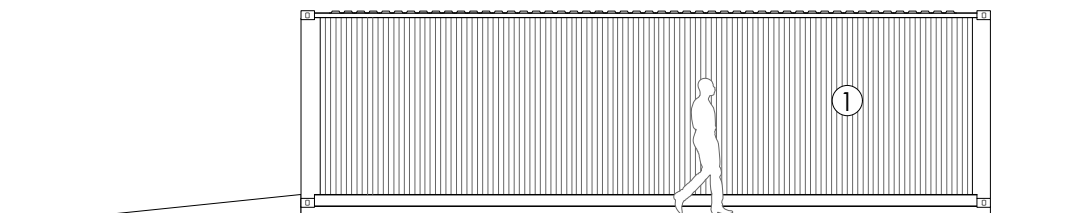

02 Proposed Elevation A
1:100 at A3

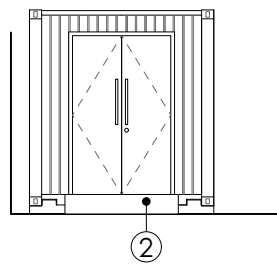

03 Proposed Elevation B
1:100 at A3

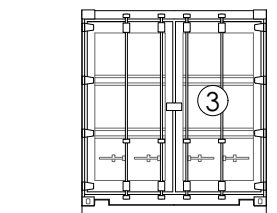

04 Proposed Elevation C
1:100 at A3



 Studio Hart Limited 7-8 Saville Row London, W1 SPE	DRAWING <i>PROPOSED BIN STORE ENCLOSURE</i>	
	SCALE <i>1:100 at A3</i>	PROJECT NUMBER <i>23-032</i>
	DATE <i>April 2024</i>	DRAWING STATUS <i>Planning</i>
	DWG No. <i>GP_GA-10</i>	REVISION <i>P4</i>
PROJECT <i>Grape Street Containers</i>		

- 1no. 30ft standard-height container, used as a bin store, with opening created for double access door. Paint finish, colour tbc
- New ramp, to allow bins to be wheeled in/out of the bin store, design to be agreed with approved inspector
- Existing container doors sealed shut and not used

P4 P3 P2 P1	Planning Planning Planning Planning	04/07/24 17/06/24 03/05/24 03/04/24	General Notes: All dimensions to be checked on site prior to commencement of any works, and/or preparation of any shop drawings. Sizes of and dimensions to any structural elements are indicative only. See structural engineers drawings for actual sizes / dimensions. Sizes of and dimensions to any service elements are indicative only. See service engineers drawings for actual sizes and dimensions. This drawing to be read in conjunction with all other Architect's drawings, specifications and other Consultants' information. All proprietary systems shown on this drawing are to be installed strictly in accordance with the Manufacturers/Suppliers recommended details. Any discrepancies between information shown on this drawing and any other contract information or manufacturers/suppliers recommendations is to be brought to the attention of the Architect.
			DO NOT SCALE FROM THIS DRAWING.
STATUS	REVISION	DATE	