




1 Proposed Site Plan Boundaries 1:500

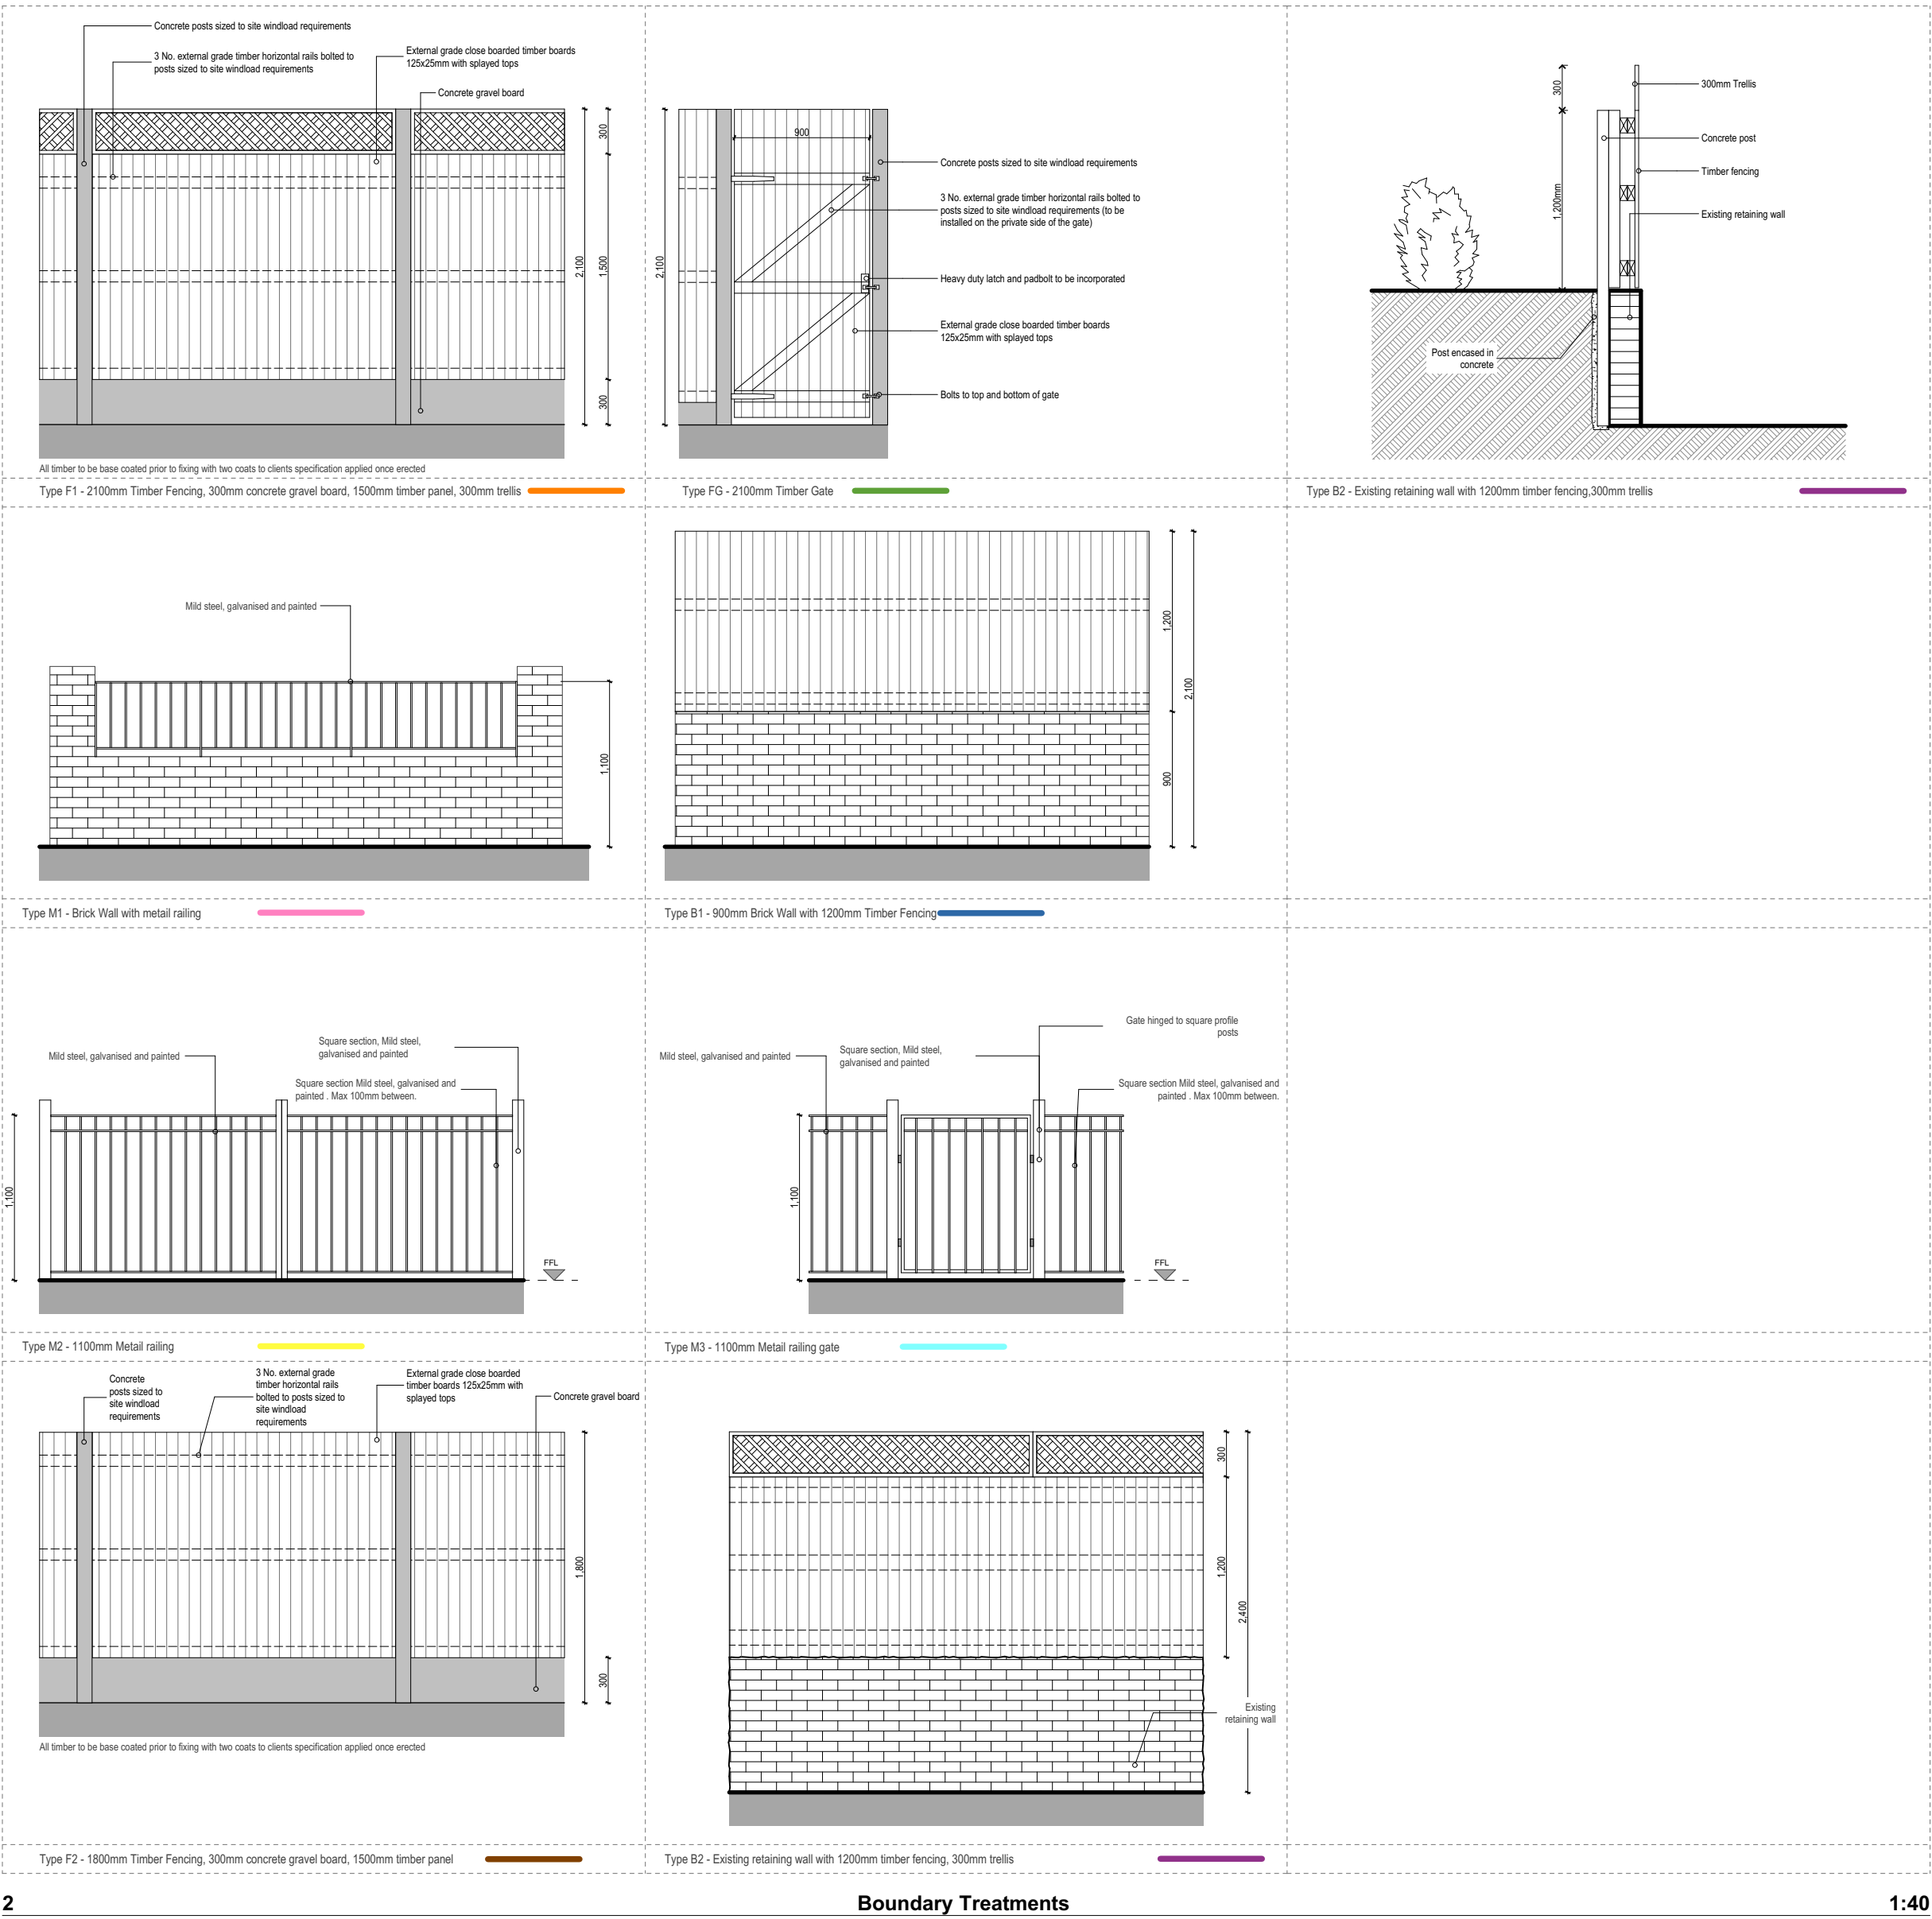

2 Boundary Treatments 1:40

- KEY
- F1 2100mm Fencing
 - FG 2100mm Gate
 - M1 Brick wall & Metal Railing
 - M2 1100mm Metal Railing
 - B1 900mm Brick Wall with 1200mm Timber fencing
 - M3 1100mm Metal railing gate
 - F2 1800mm Fencing
 - B2 Existing retaining wall with 1200mm timber fencing