





Notes

This drawing is the property of Mike Macpherson Architects and copyright is reserved by them. This drawing is not to be copied or disclosed by or to any unauthorised persons without the prior written consent of Mike Macpherson Architects.

Do not scale for construction purposes.
All dimensions are to be checked on site prior to construction, manufacture of any components and ordering of materials and equipment.

Any discrepancies are to be reported to the architect for clarification.

All materials and workmanship to be in accordance with the current British Standards and codes of practice.

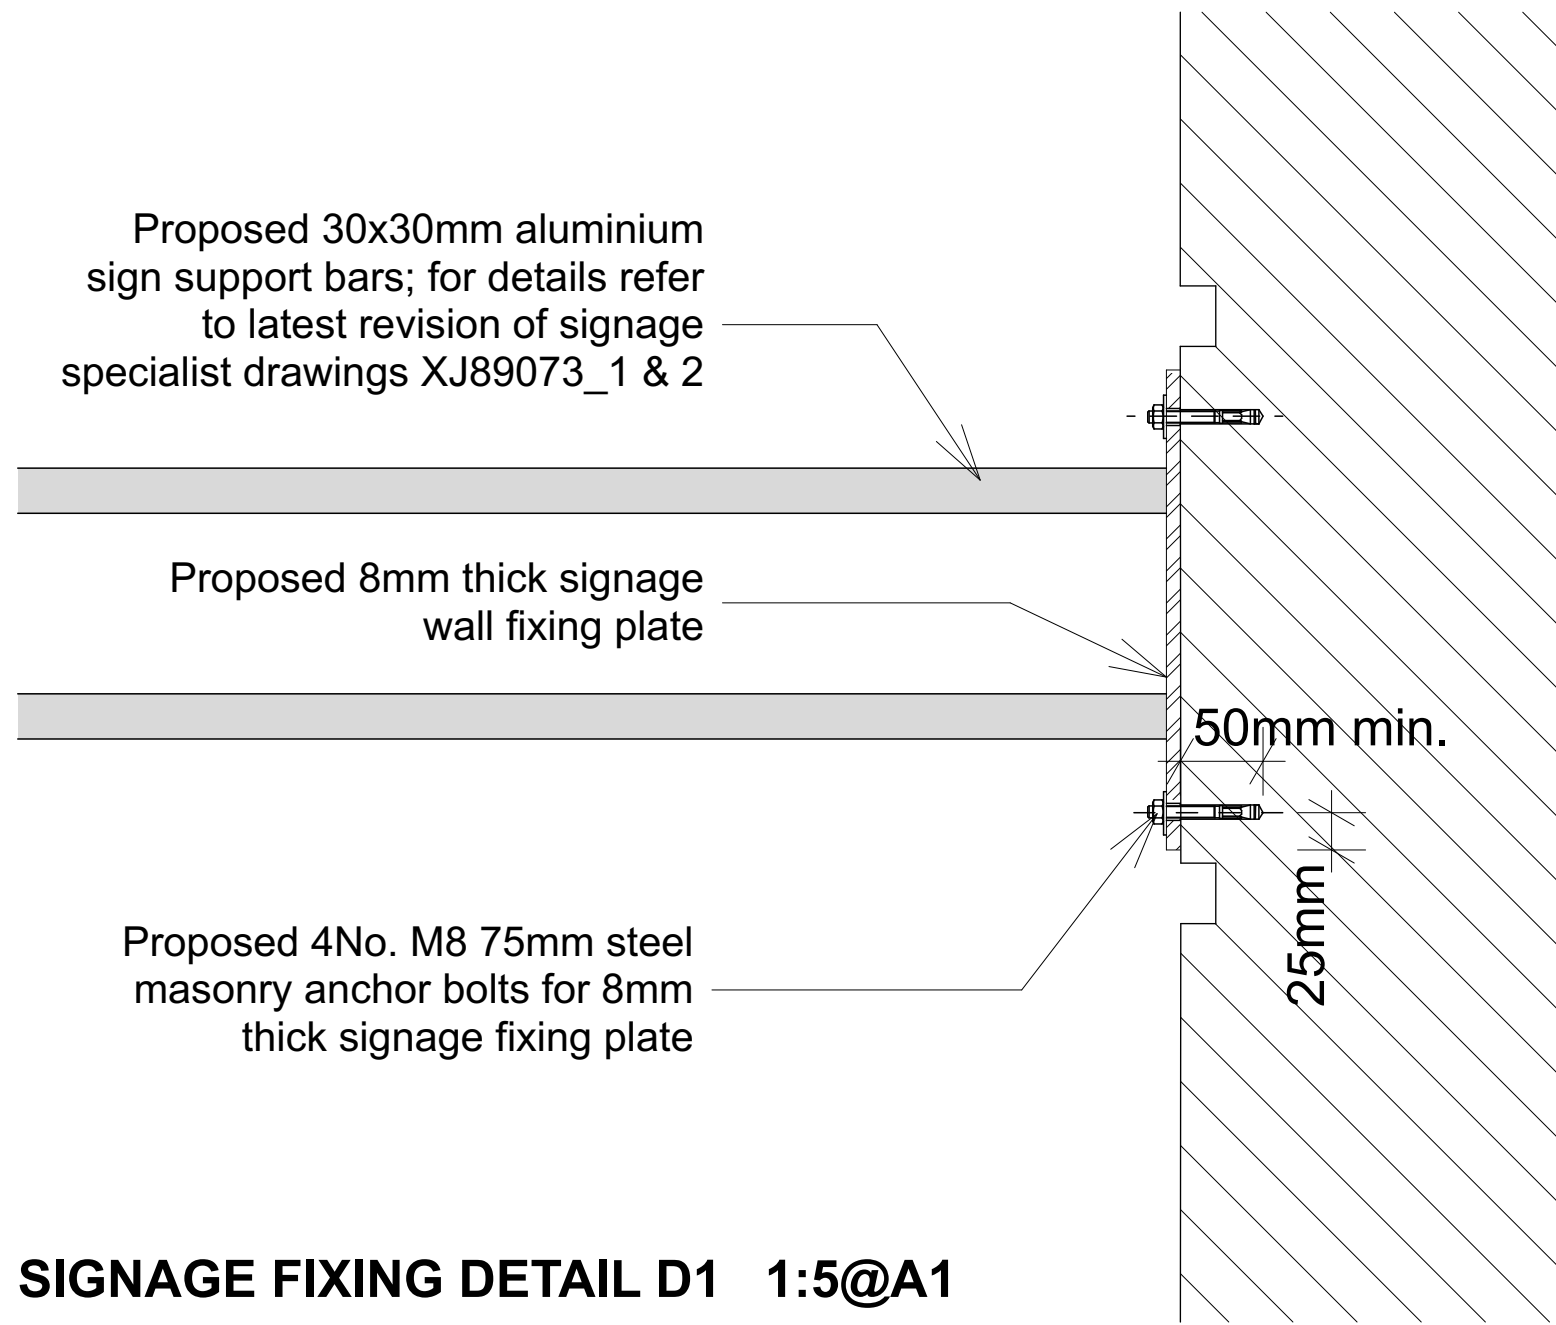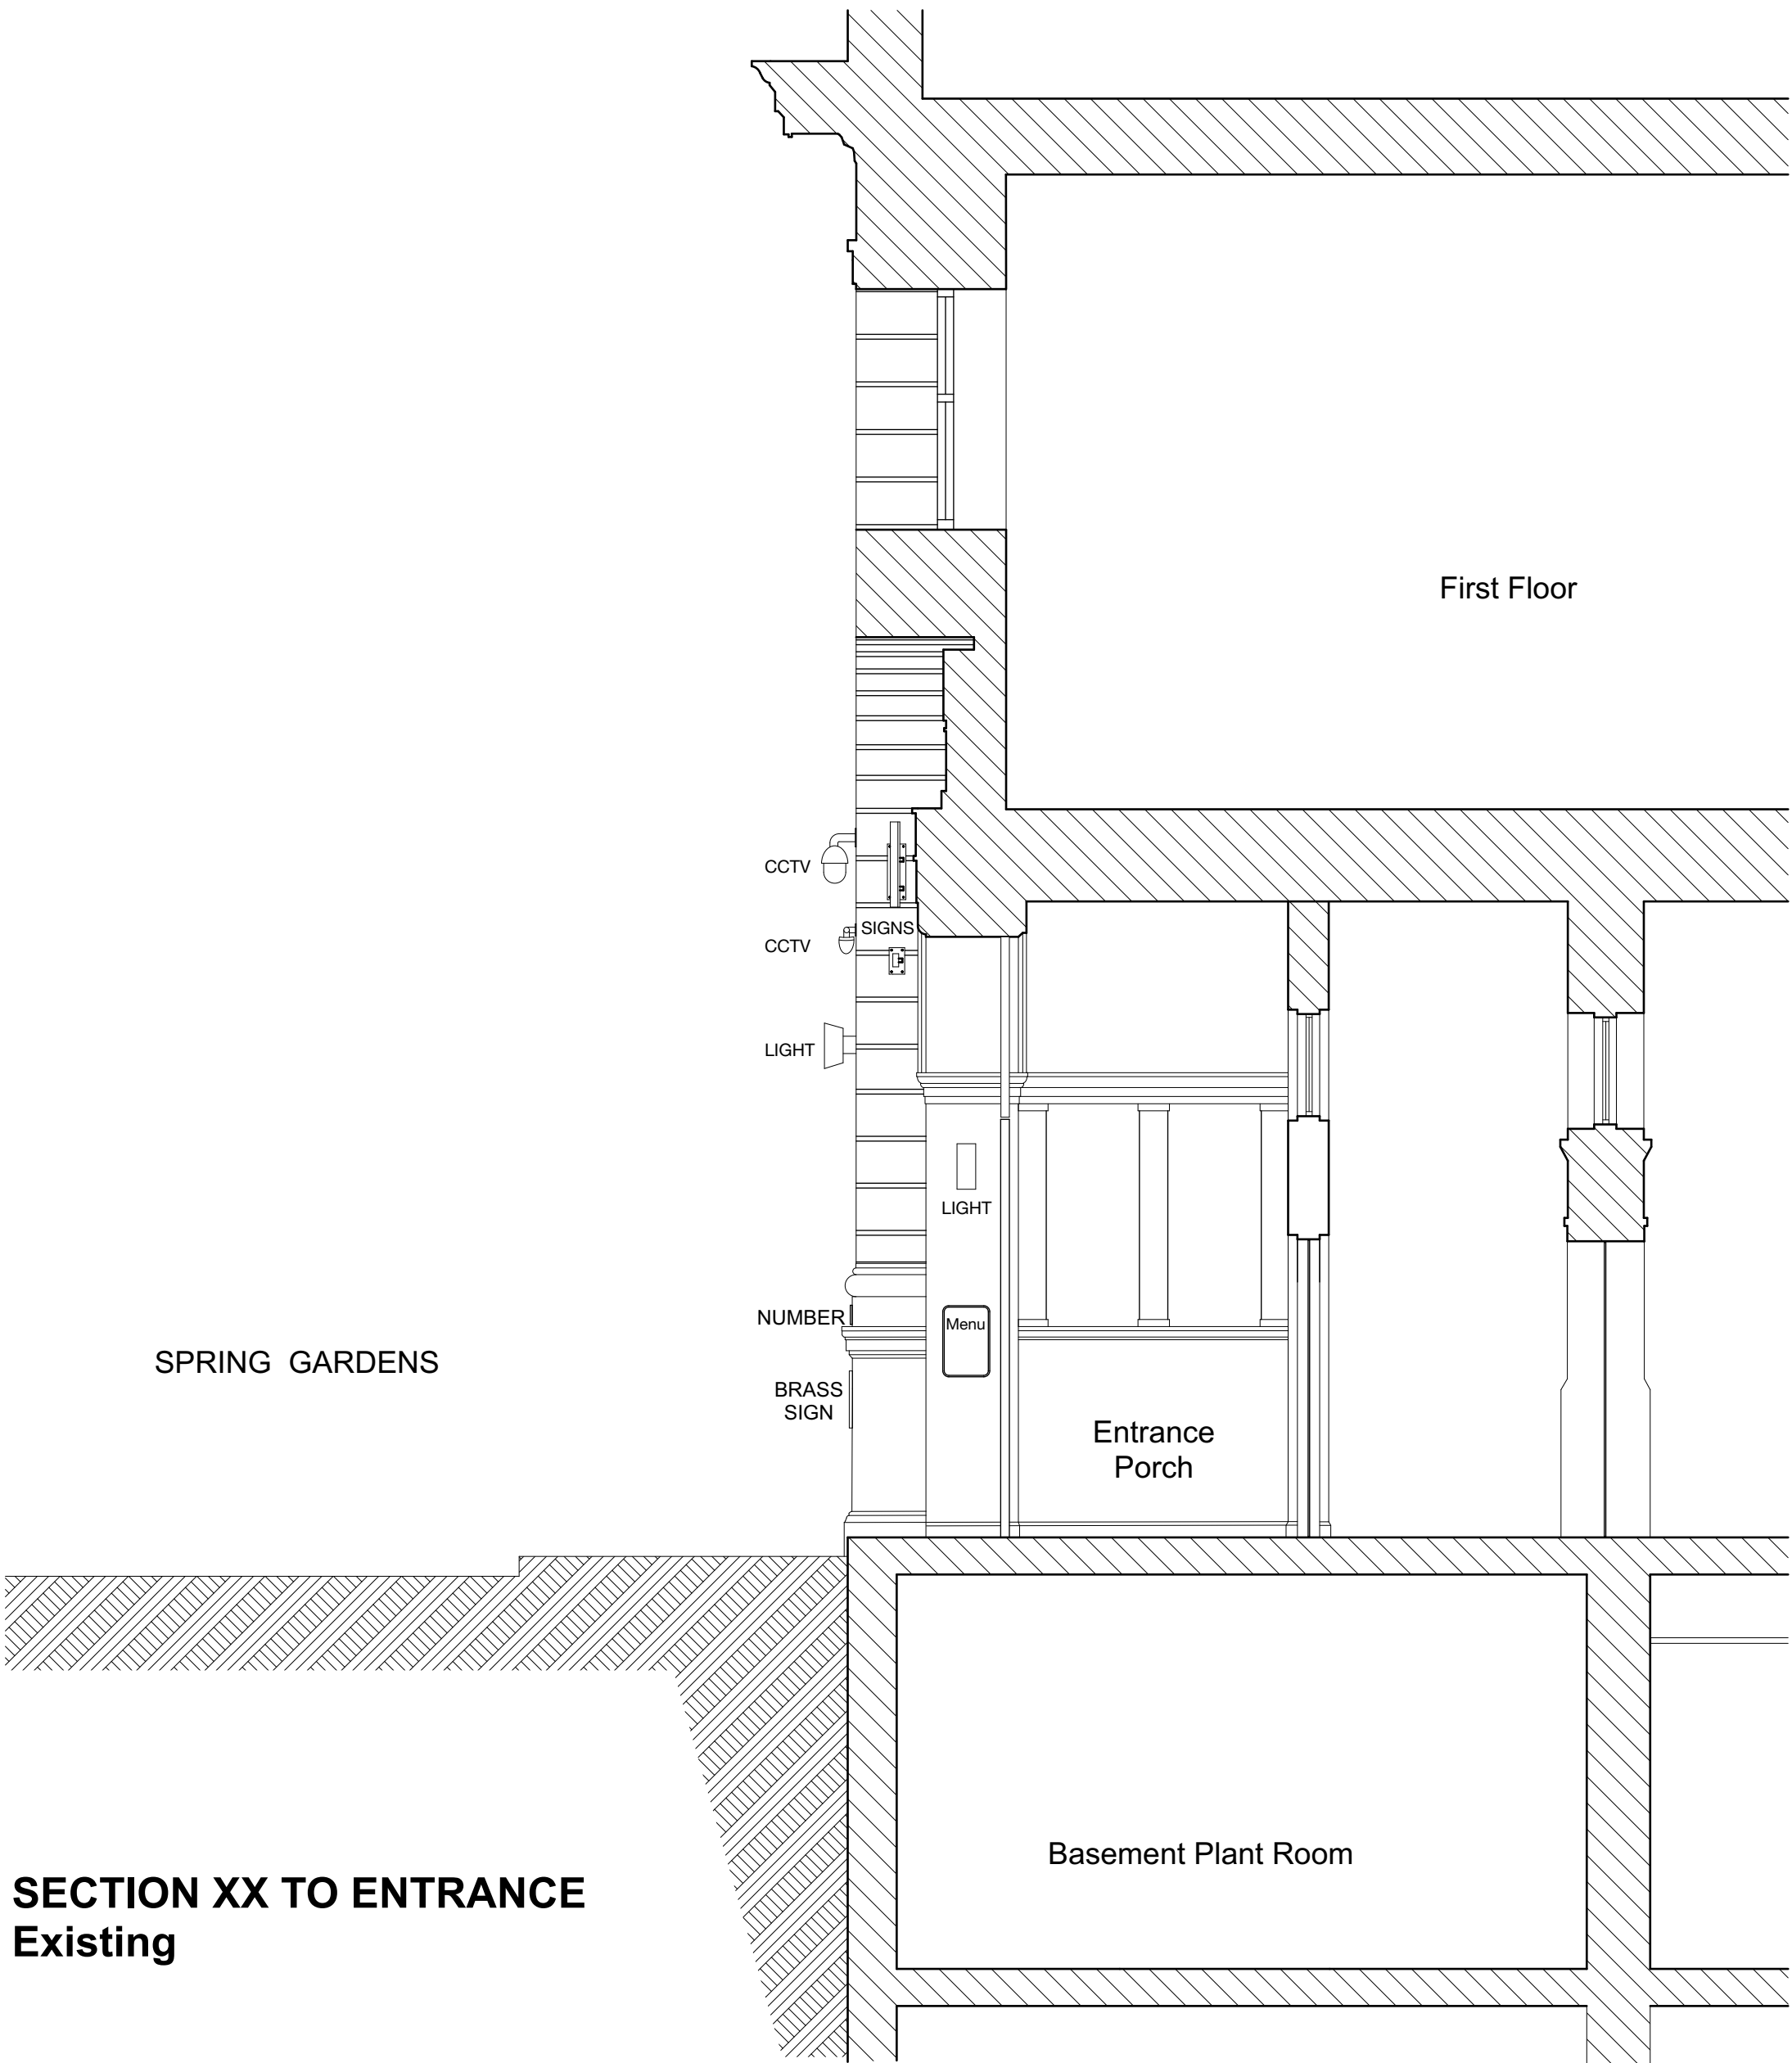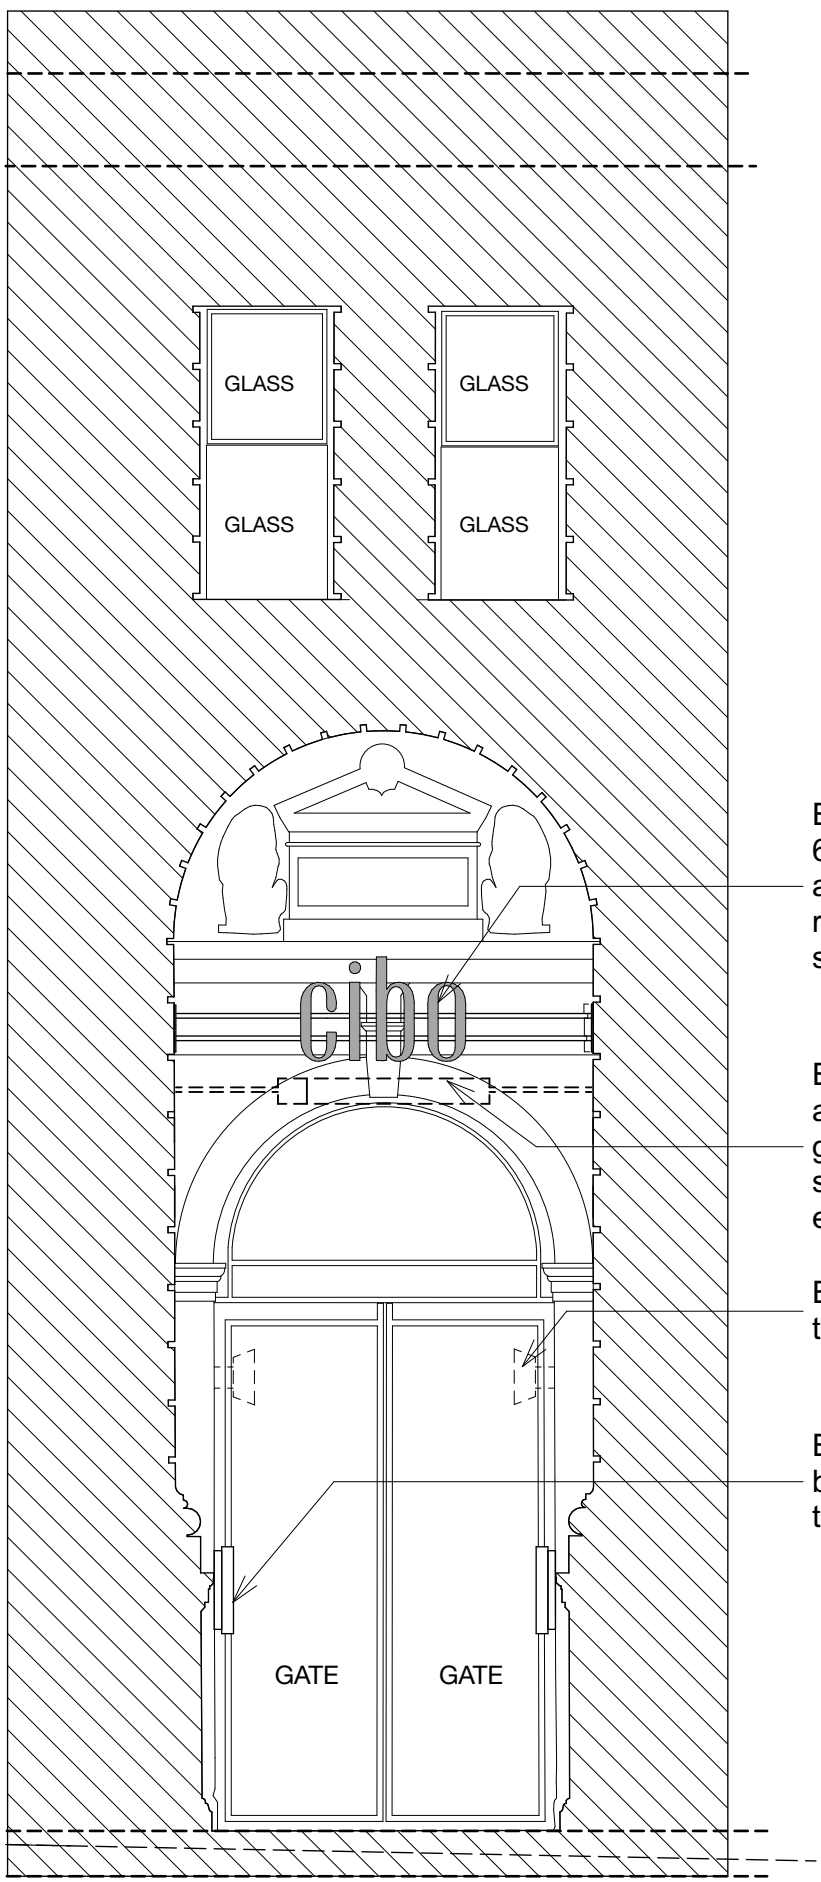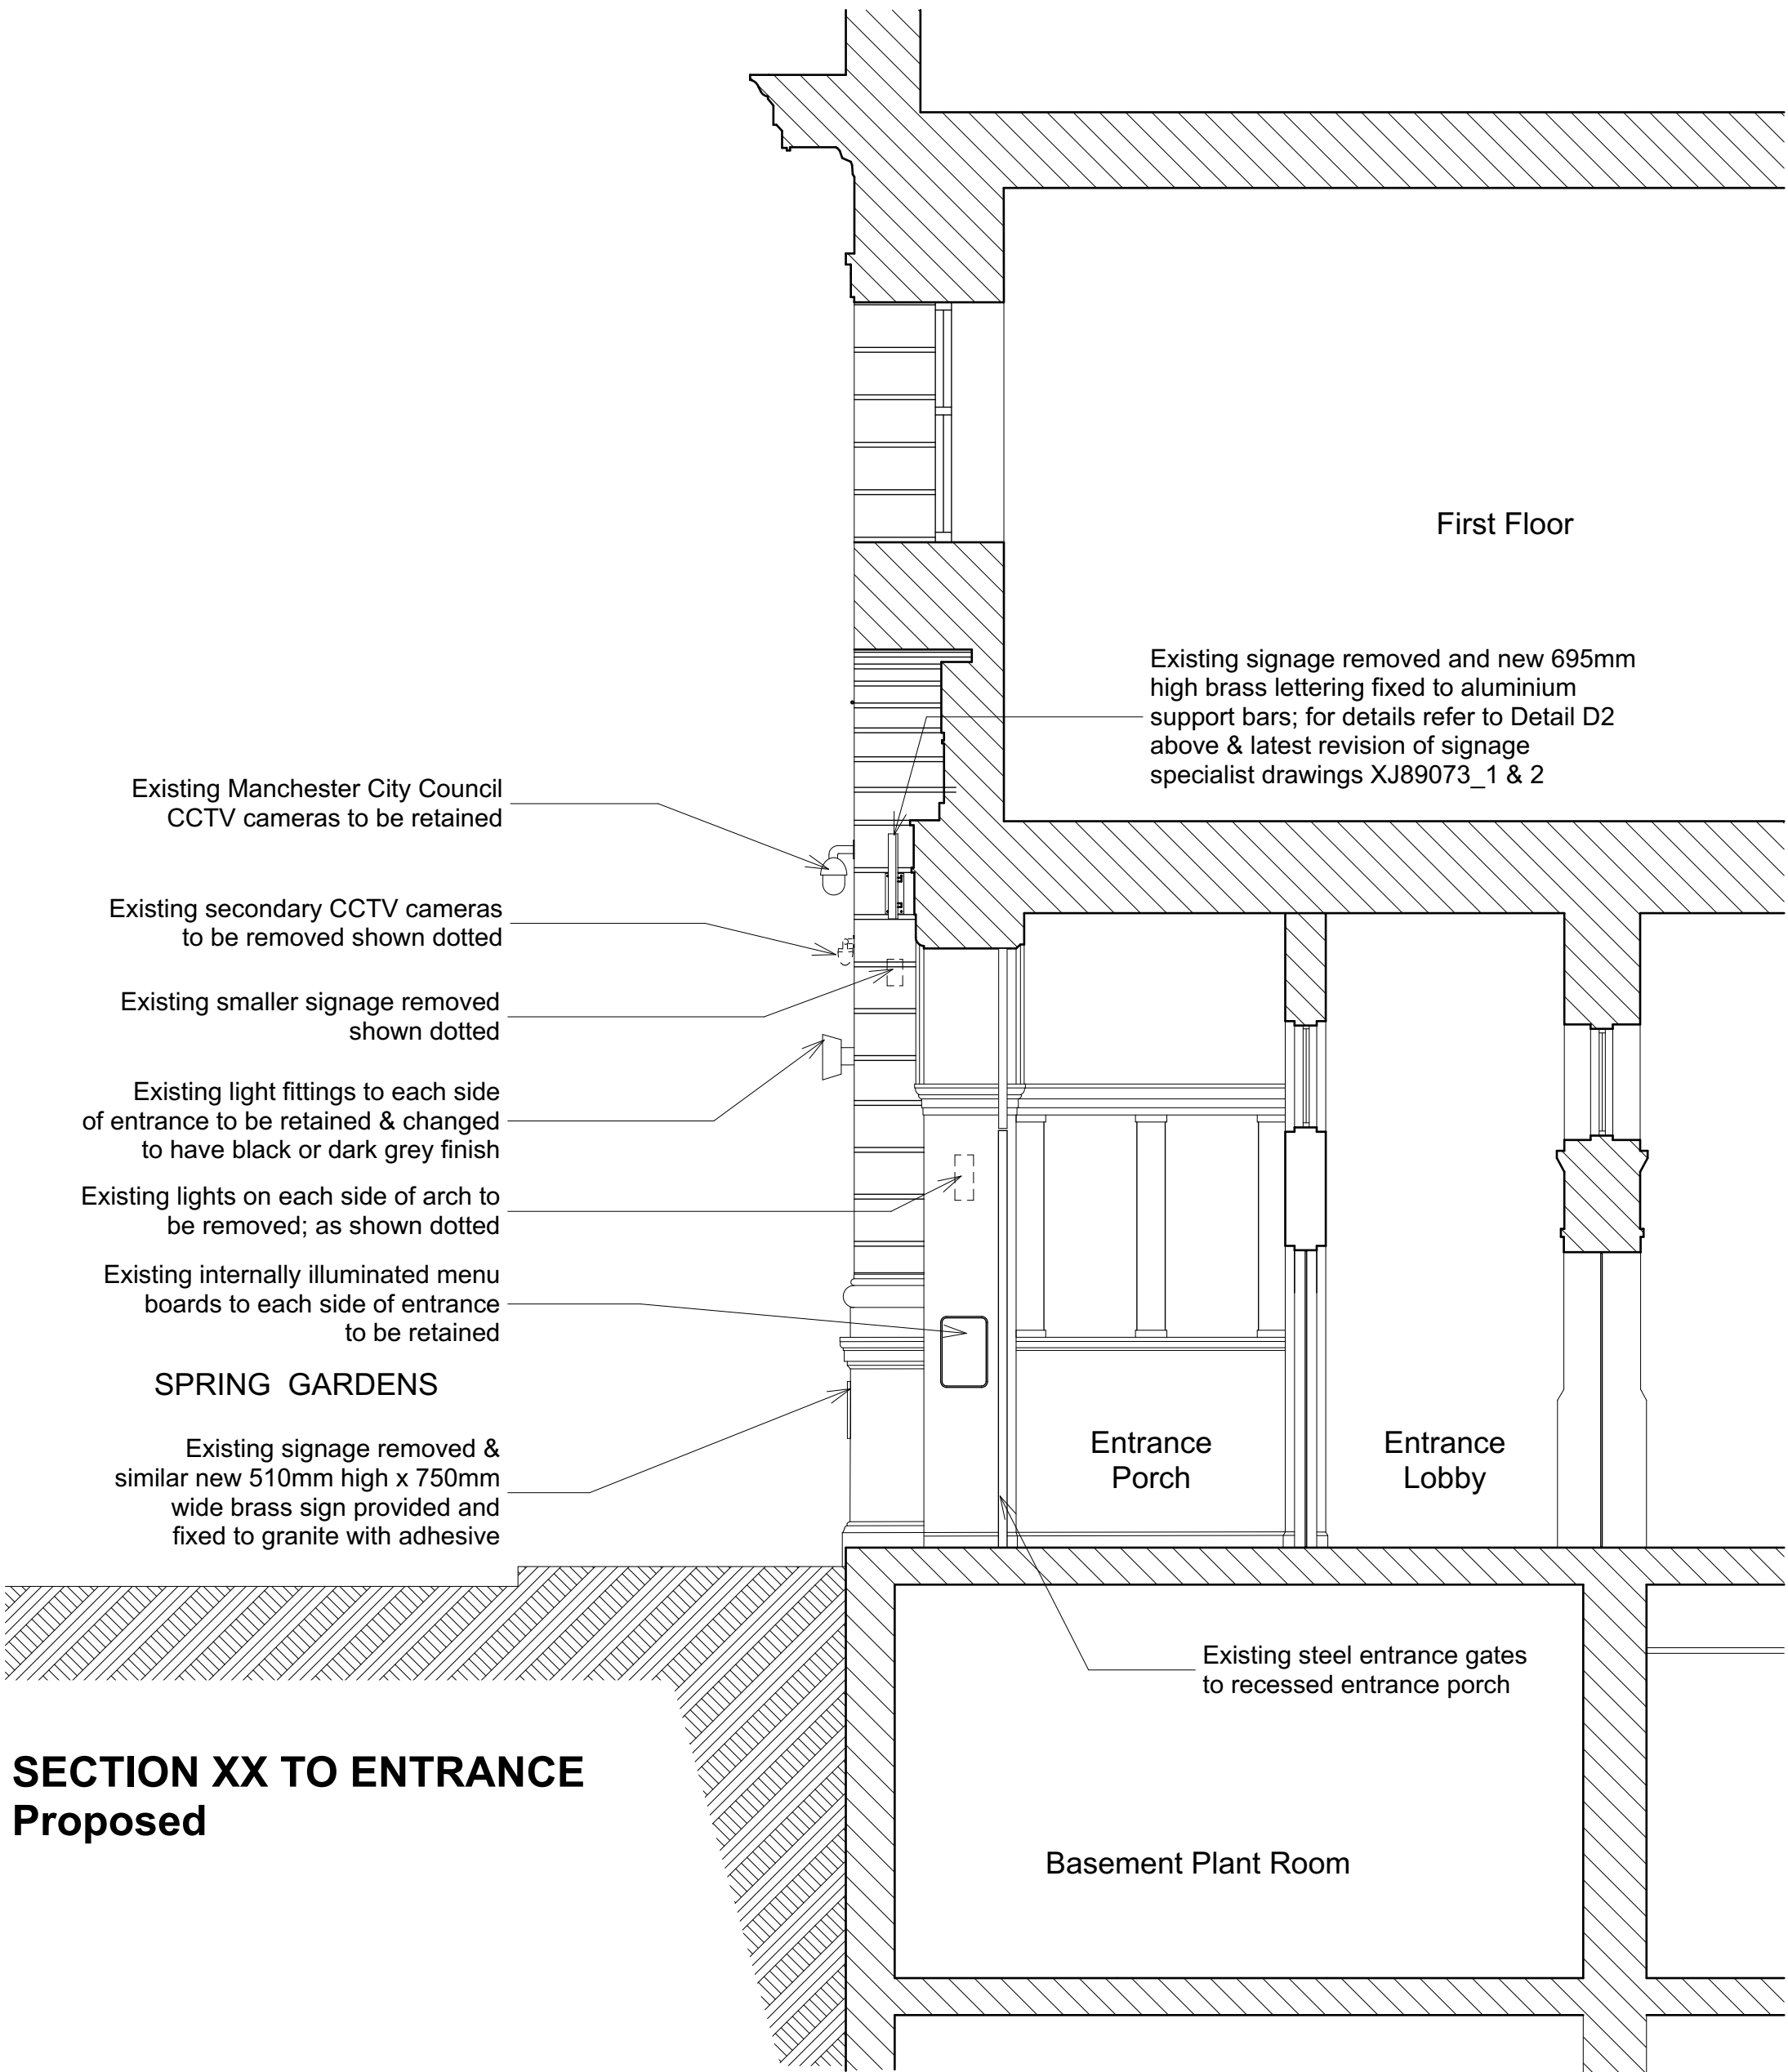

PLANNING ISSUE

B. Flagpole above entrance & flagpole fixing details omitted & 2no. secondary CCTV cameras omitted 8.5.24
A. Smaller high level signage below 'CIBO' omitted; 2no. light fittings recessed to entrance arch omitted 27.3.24
REVISIONS

Scheme

External Signage Works
Cibo Restaurant
Basement & Ground Floors
43 Spring Gardens
Manchester M2 2BG

Client

MRV Restaurant Group Ltd

Title

Existing & Proposed Sections
and Signage Fixing Details

Scale	Date	Drawn
1:50	18.3.24	MM
Job No	Dwg No	Rev
P390	34	B

Mike Macpherson **Architects**
88 Reynard Road, Chorlton, Manchester M21 8DD

T: 0161 870 8129
E: mail@mikemacpherson-architects.co.uk
www.mikemacpherson-architects.co.uk