
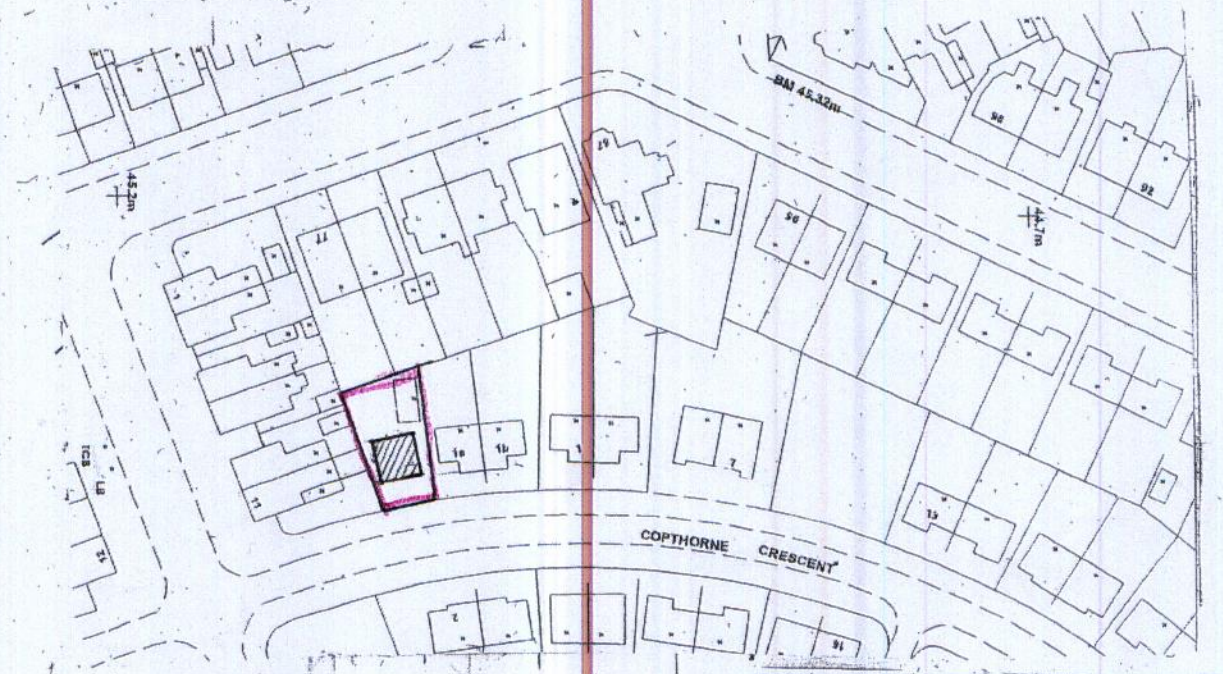
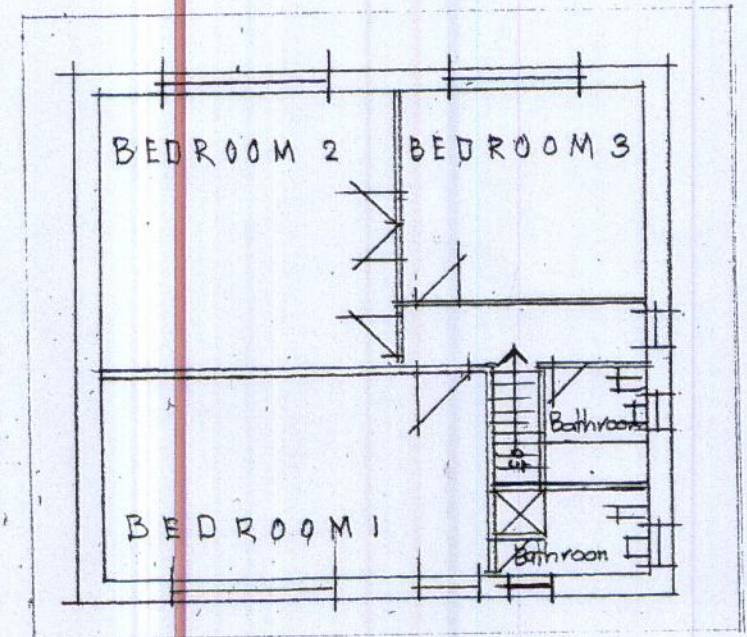


PROPOSED HOUSE AT COPETHORNE CRESCENT FALLOWFIELD

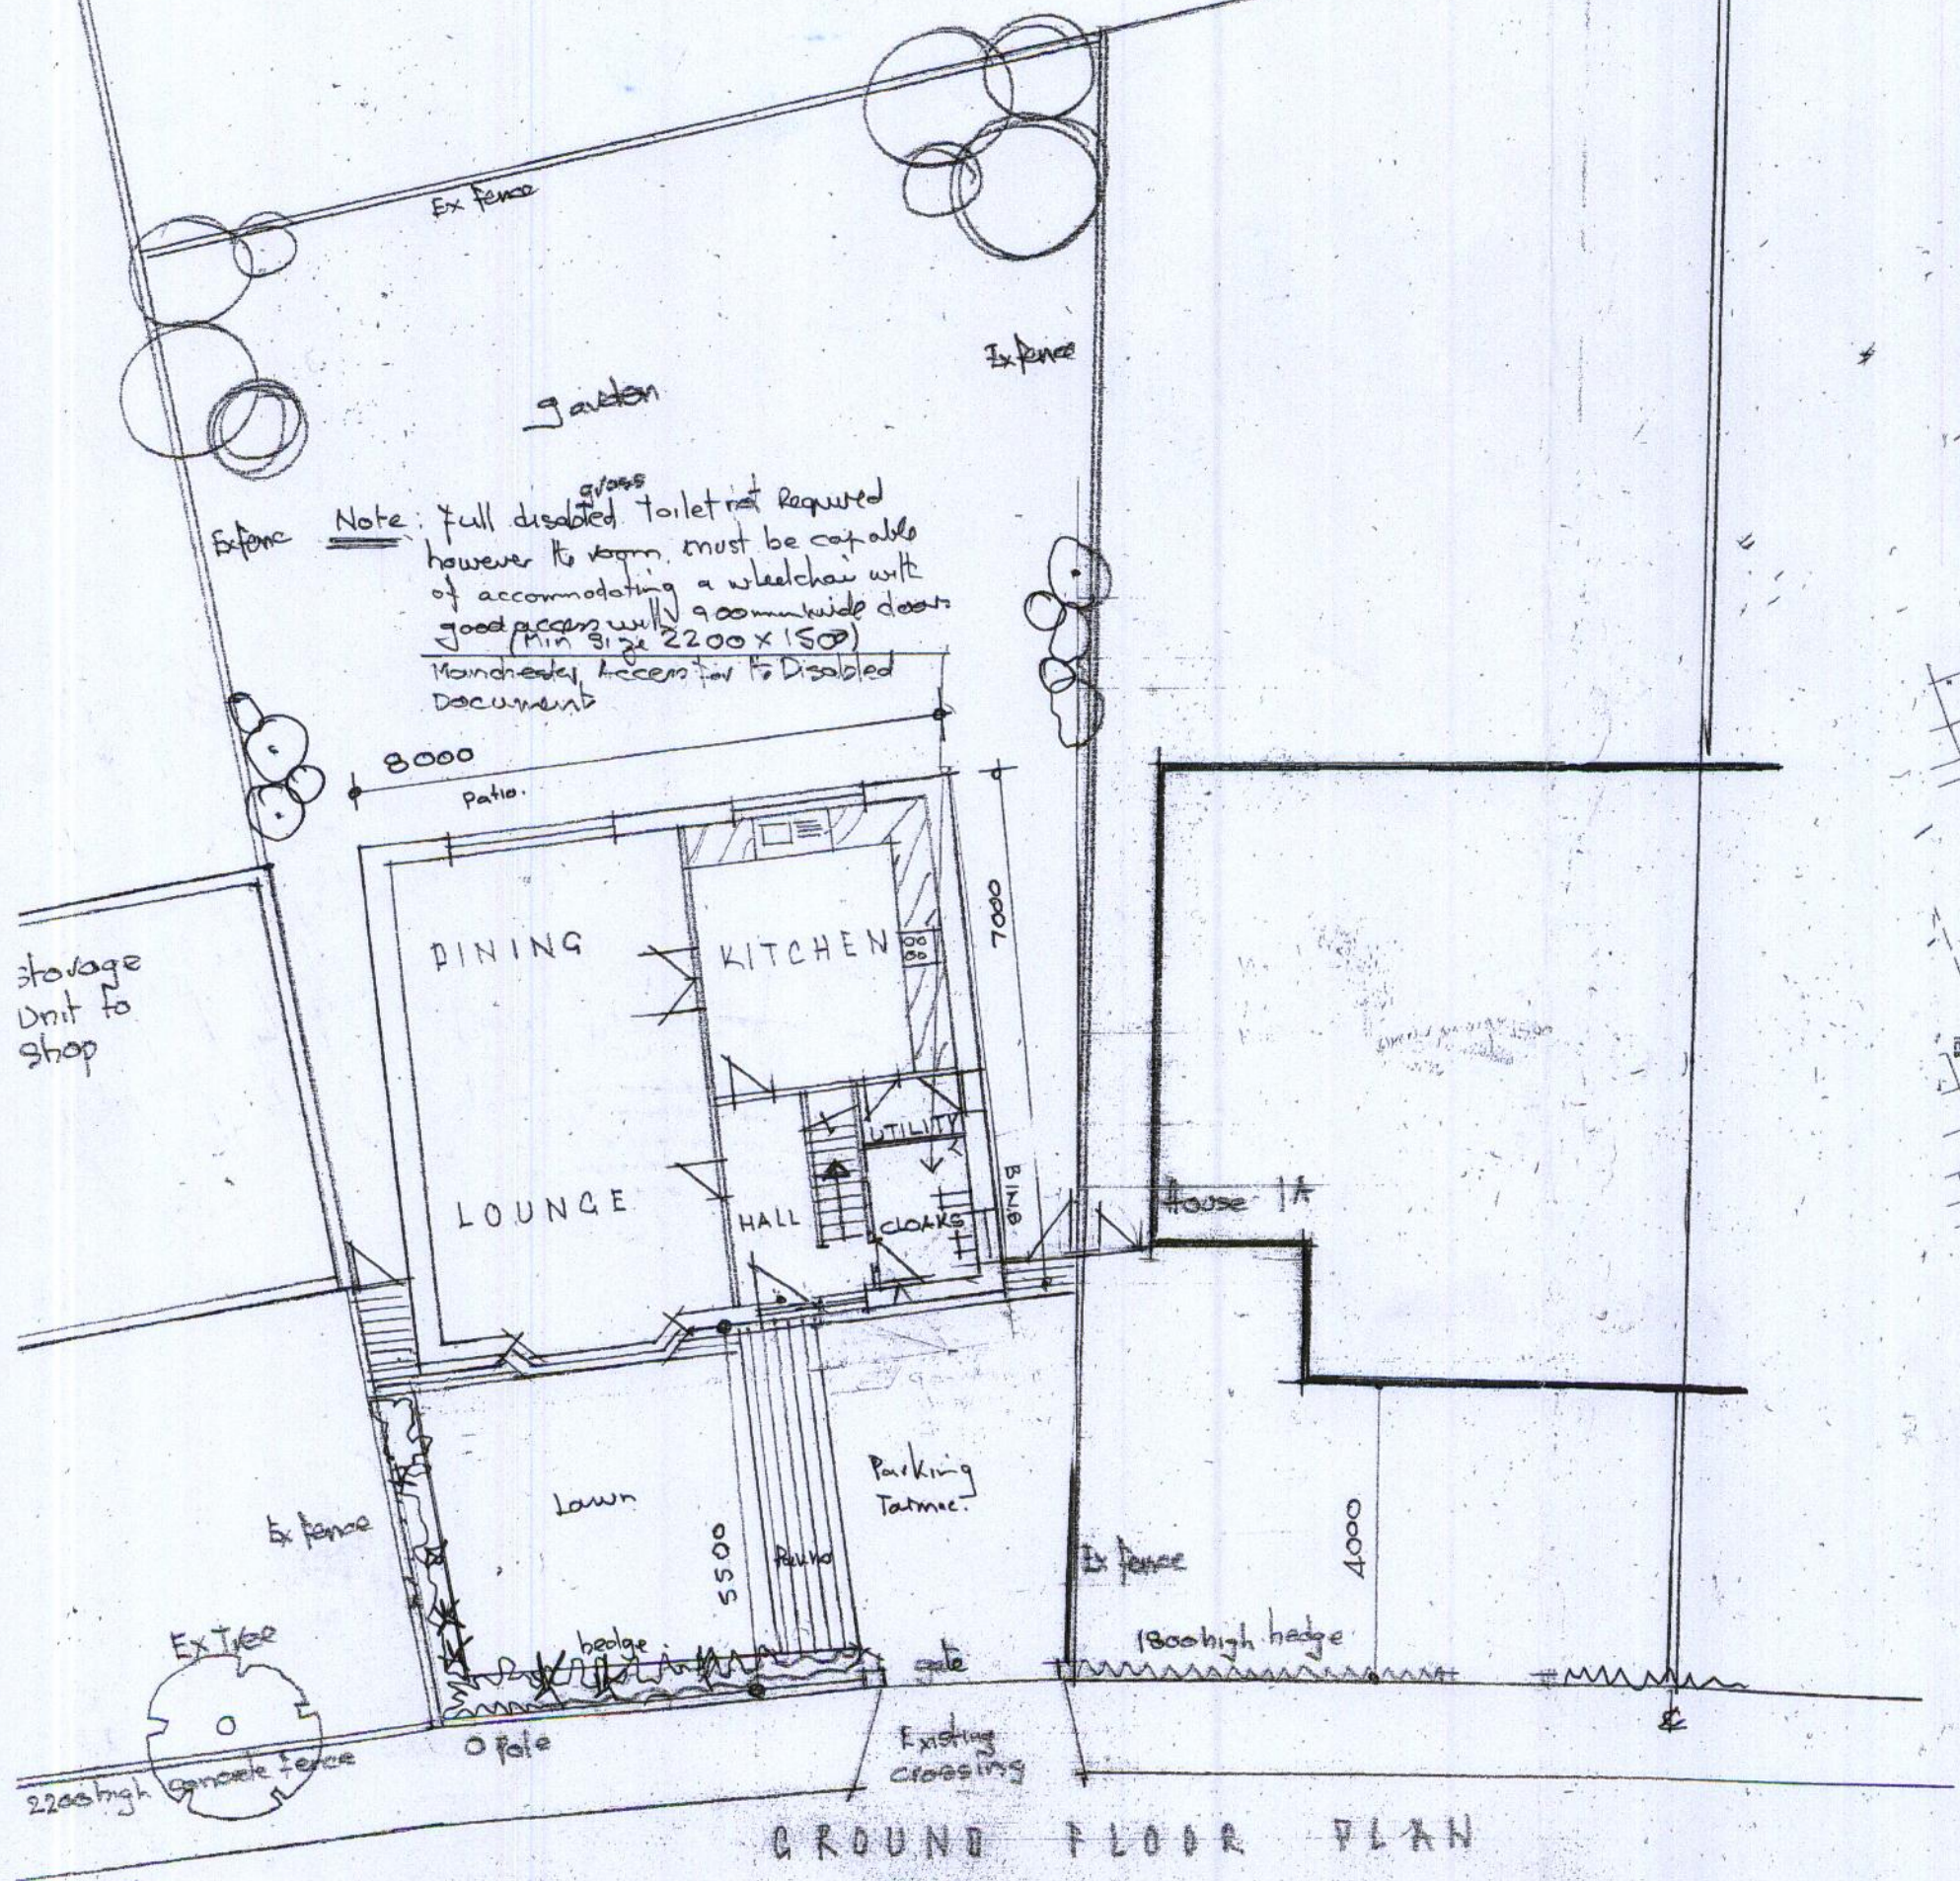

PLANNING	
APPROVED	DATE
25 MAR 2010	
FOR	DATE

PDC
ARCHITECTS

SCALE: 1:100
DATE: 10:09
Drg. No. **935.01**

PROJECT DESIGN CONSULTANTS
BARCLAY HOUSE, 35 WHITWORTH ST. WEST
MANCHESTER, M1 5NG
Telephone +44 (0) 161 228 2370
Facsimile +44 (0) 161 236 2646