


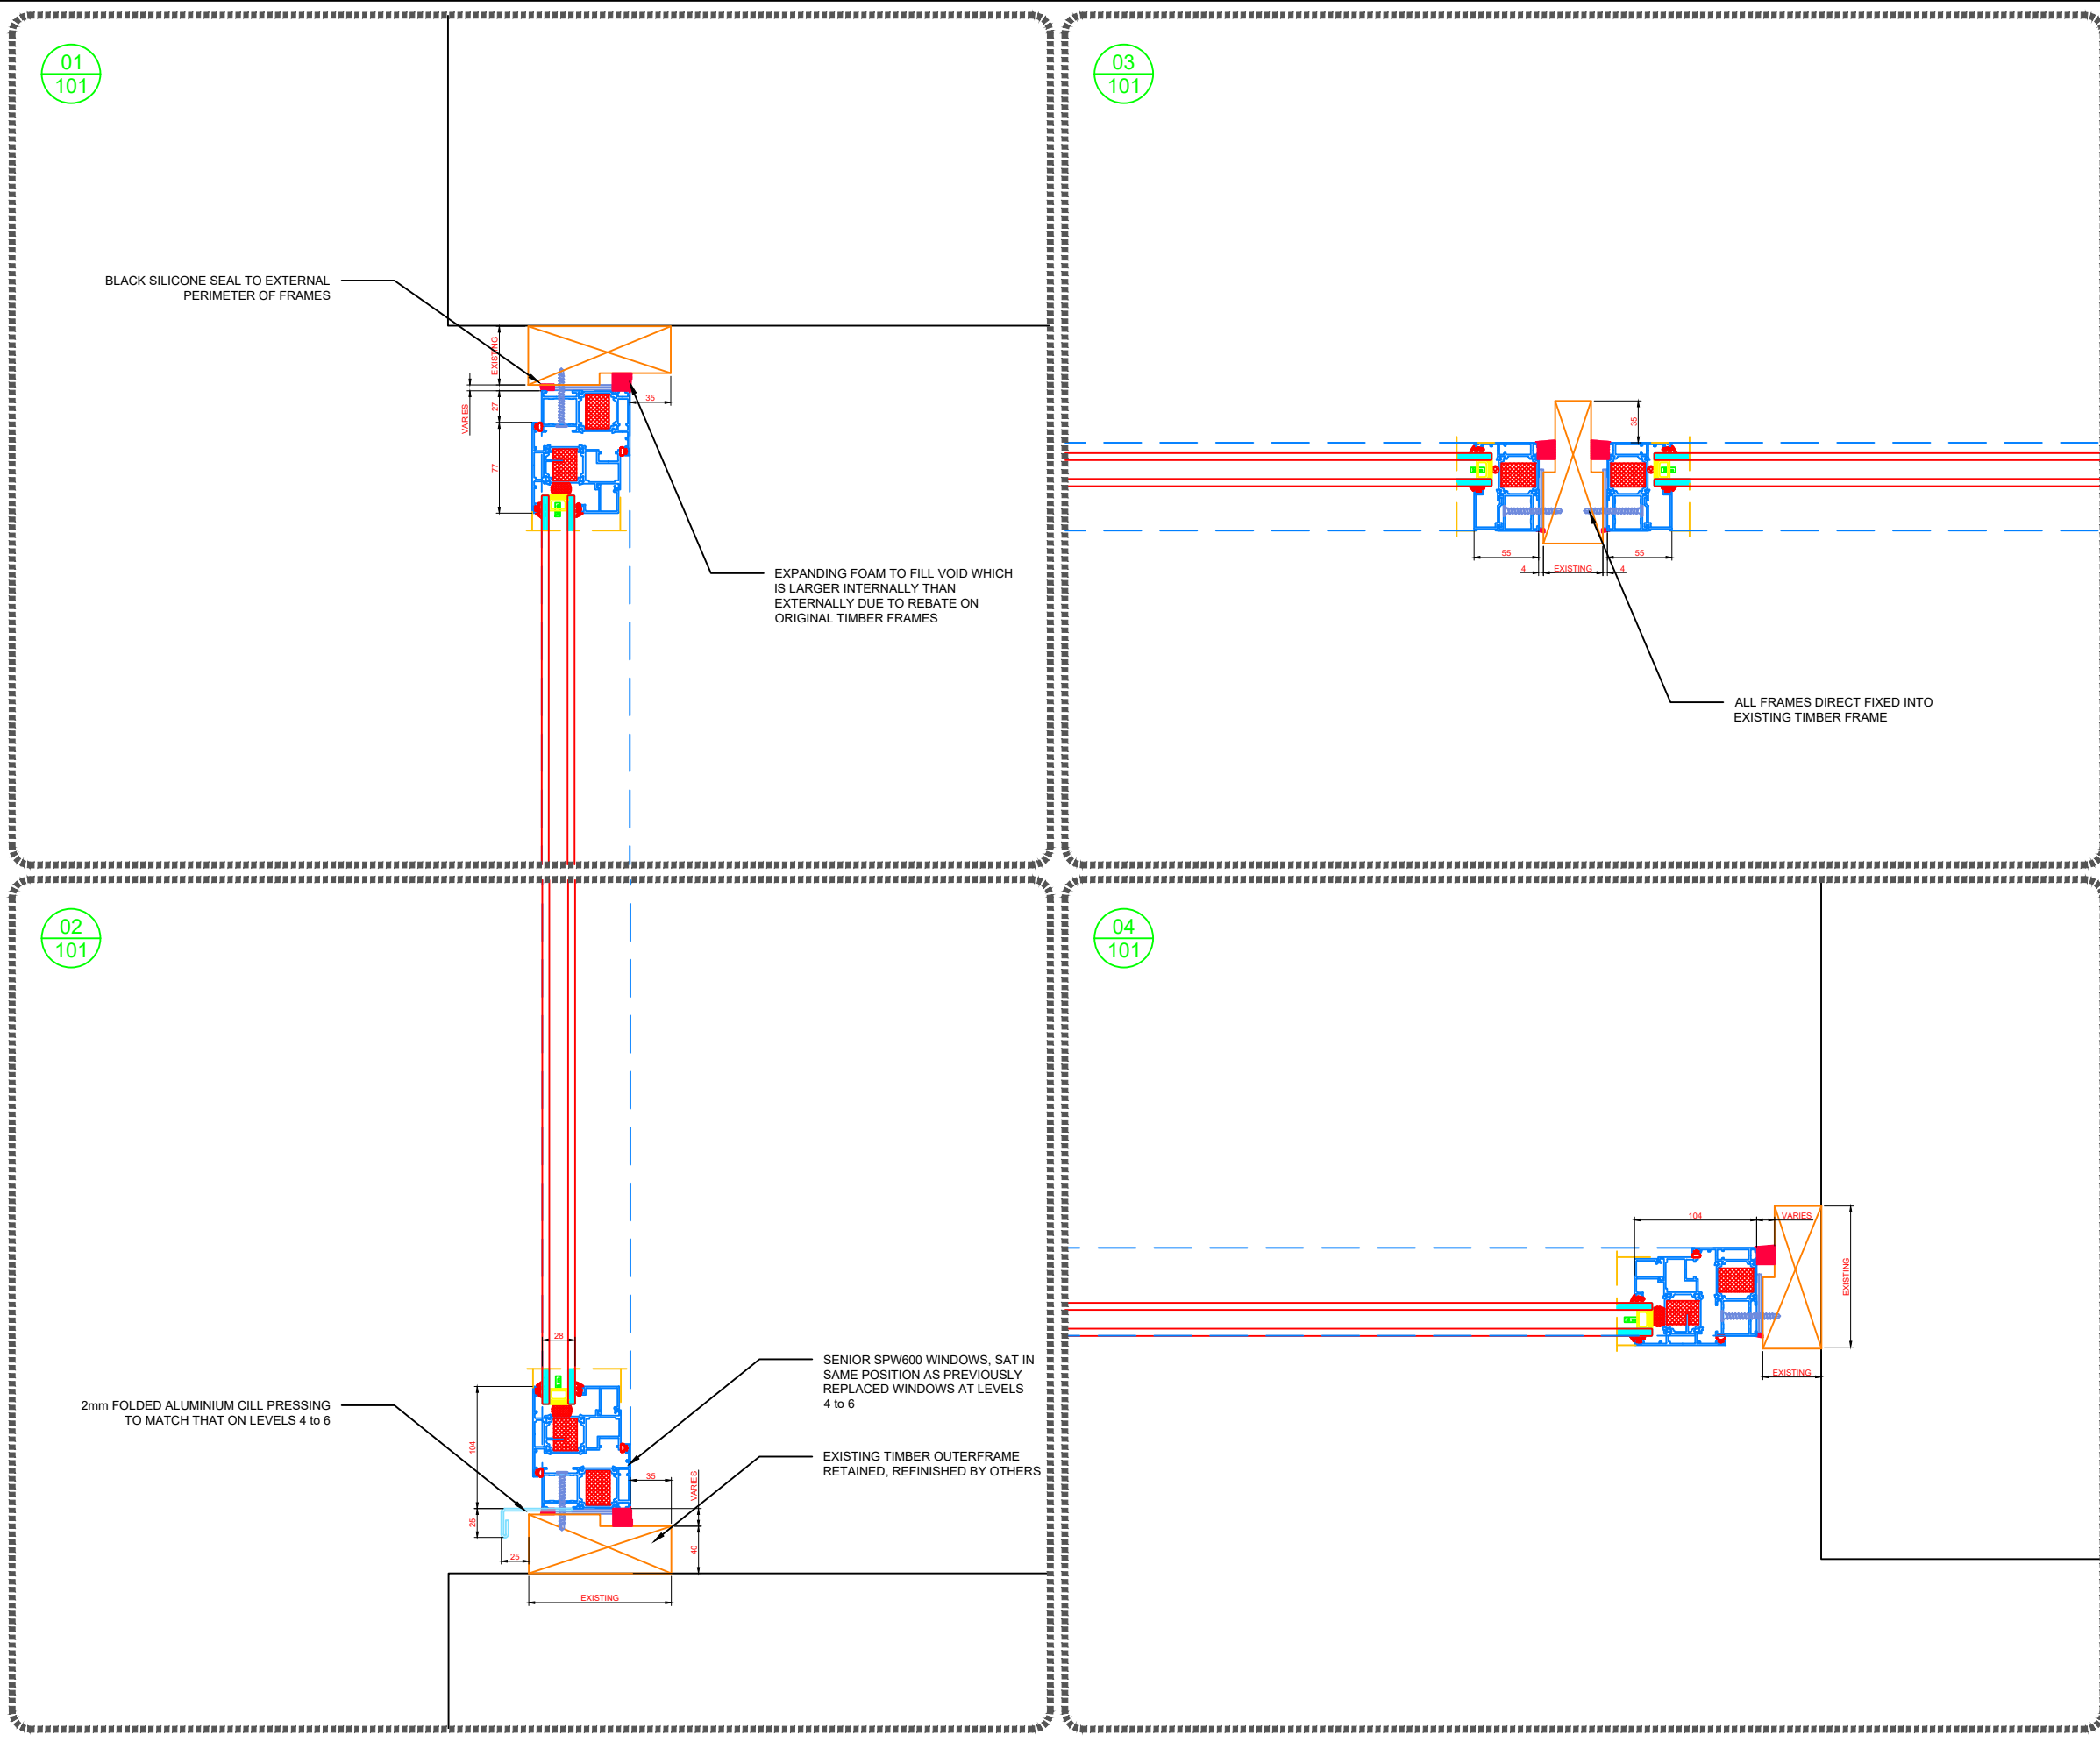

GENERAL NOTES

C THIS DRAWING IS THE COPYRIGHT OF SIS SECURITY LIMITED AND MUST NOT BE PRODUCED IN WHOLE OR IN PART WITHOUT THE WRITTEN CONSENT OF THE COMPANY.

DETAILS EMBODY CURRENT DESIGNS BUT WE RESERVE THE RIGHT TO CHANGE OR MODIFY SECTIONS AND FITTINGS

STATUS
PLEASE INDICATE STATUS RECEIVED

'A' NO COMMENTS. THE DRAWING MAY BE ISSUED FOR CONSTRUCTION SUBJECT TO COMPLIANCE WITH ALL CONTRACT REQUIREMENTS. WHEN A DRAWING HAS ATTAINED STATUS 'A' IT SHALL BE MARKED 'FOR CONSTRUCTION' BY THE SUB-CONTRACTOR AND A COPY SHALL BE RETAINED FOR RECORD PURPOSES.

'B' COMMENTS AS NOTED. THE SUB-CONTRACTOR MAY PROCEED SUBJECT TO THE SUB-CONTRACTOR BEING ABLE TO FULLY INCORPORATE ALL COMMENTS MADE ON THE DRAWING AND COMPLIANCE WITH ALL CONTRACT REQUIREMENTS. THE DRAWING WHEN REVISED SHALL BE RE-ISSUED TO RECEIVE A STATUS 'A' STAMP.

'C' THE DRAWING DOES NOT CONFORM TO THE DESIGN INTENT AND IS NOT ACCEPTABLE. THE DRAWING MUST BE RE-SUBMITTED WITH ALL COMMENTS INCORPORATED. STATUS C DRAWINGS SHALL NOT BE ALLOWED ON SITE NOR IN THE SUB-CONTRACTORS PRODUCTION SHOP.

SPECIFICATION

Ref No		
REVISIONS		
REV	DESCRIPTION	DATE
C01	Construction Issue	09.02.2024

CLIENT
-

PROJECT
Arthur House, Manchester (M1 3FH)

DRAWING TITLE
Enlarged Details

DRAWN DD **SCALE** SEE DRG @ A3 **DATE** 03.07.2023

CHECKED BY P. HARRIS **DATE**

DRG No 01107-101 **REV** C01



SIS Projects
Central House
Central Way
Warrington
WA2 7LT
Tel:01925 582960 Fax 01925582969