
A1


Do Not Scale

The creative content/information contained herein is confidential. It is the intellectual property of Property Techtonics . and any use and/or reproduction is expressly prohibited without our prior written consent.

Please note: All dimensions shown have been provided in good faith but Propeerty Techtonics will not accept any resposibility for any incorrect measurements, therefore prior to any work being carried out, contractors should carry out thier own site survey. If in doubt please consult with the site manager/ engineers before proceeding.

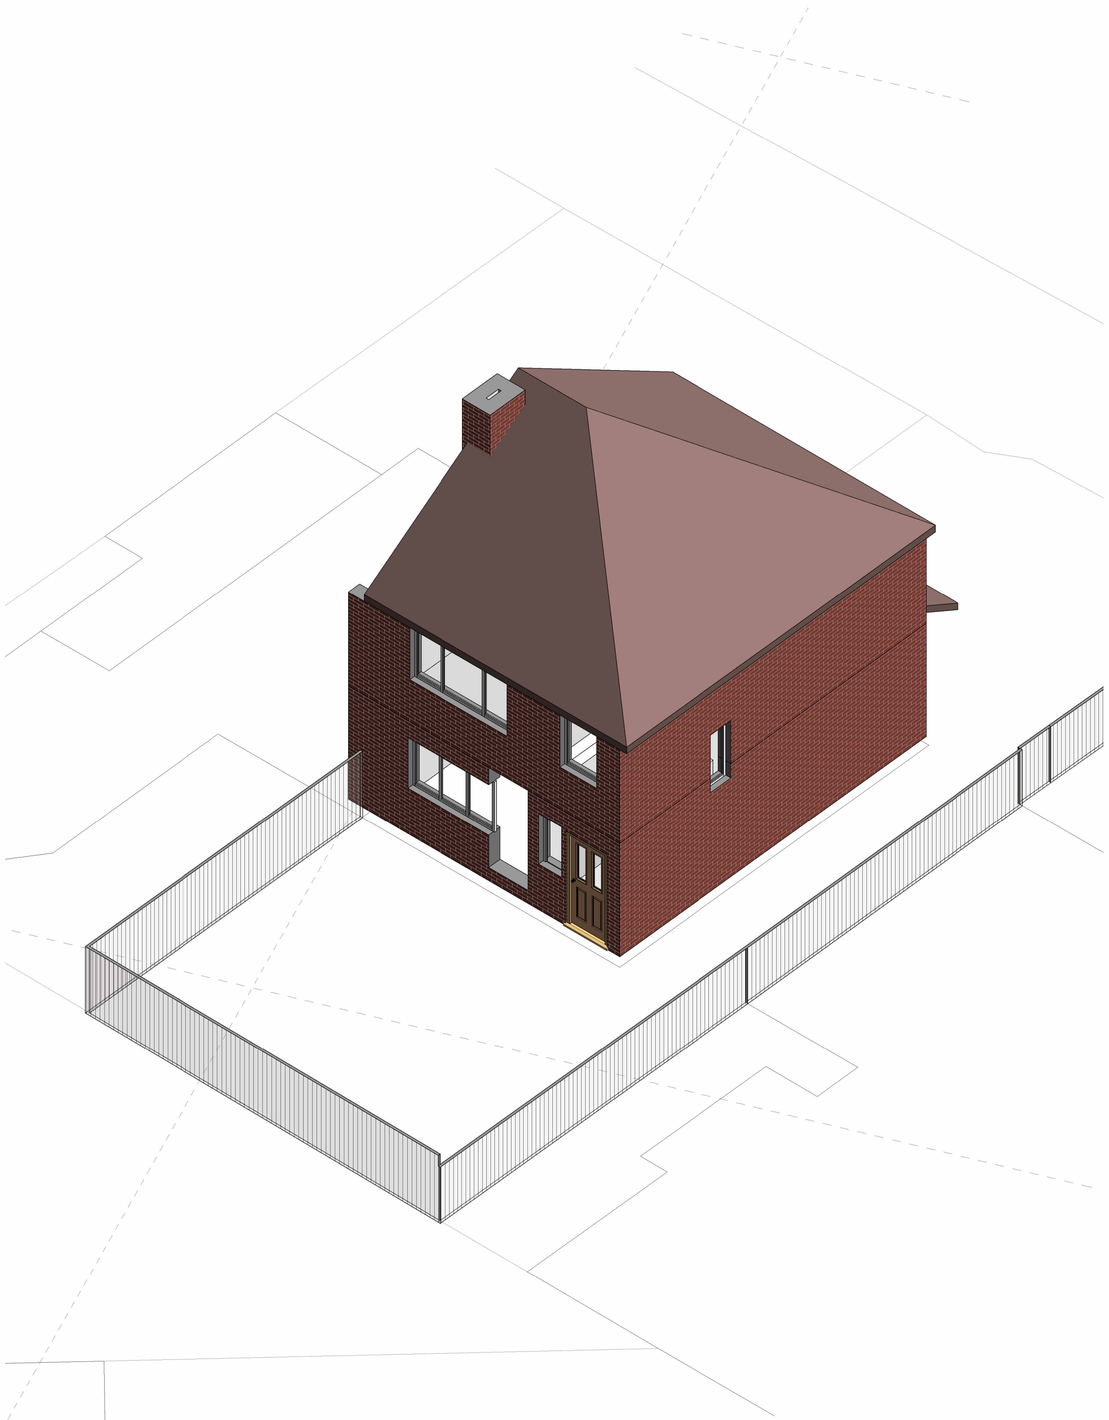

1 Existing 3D View

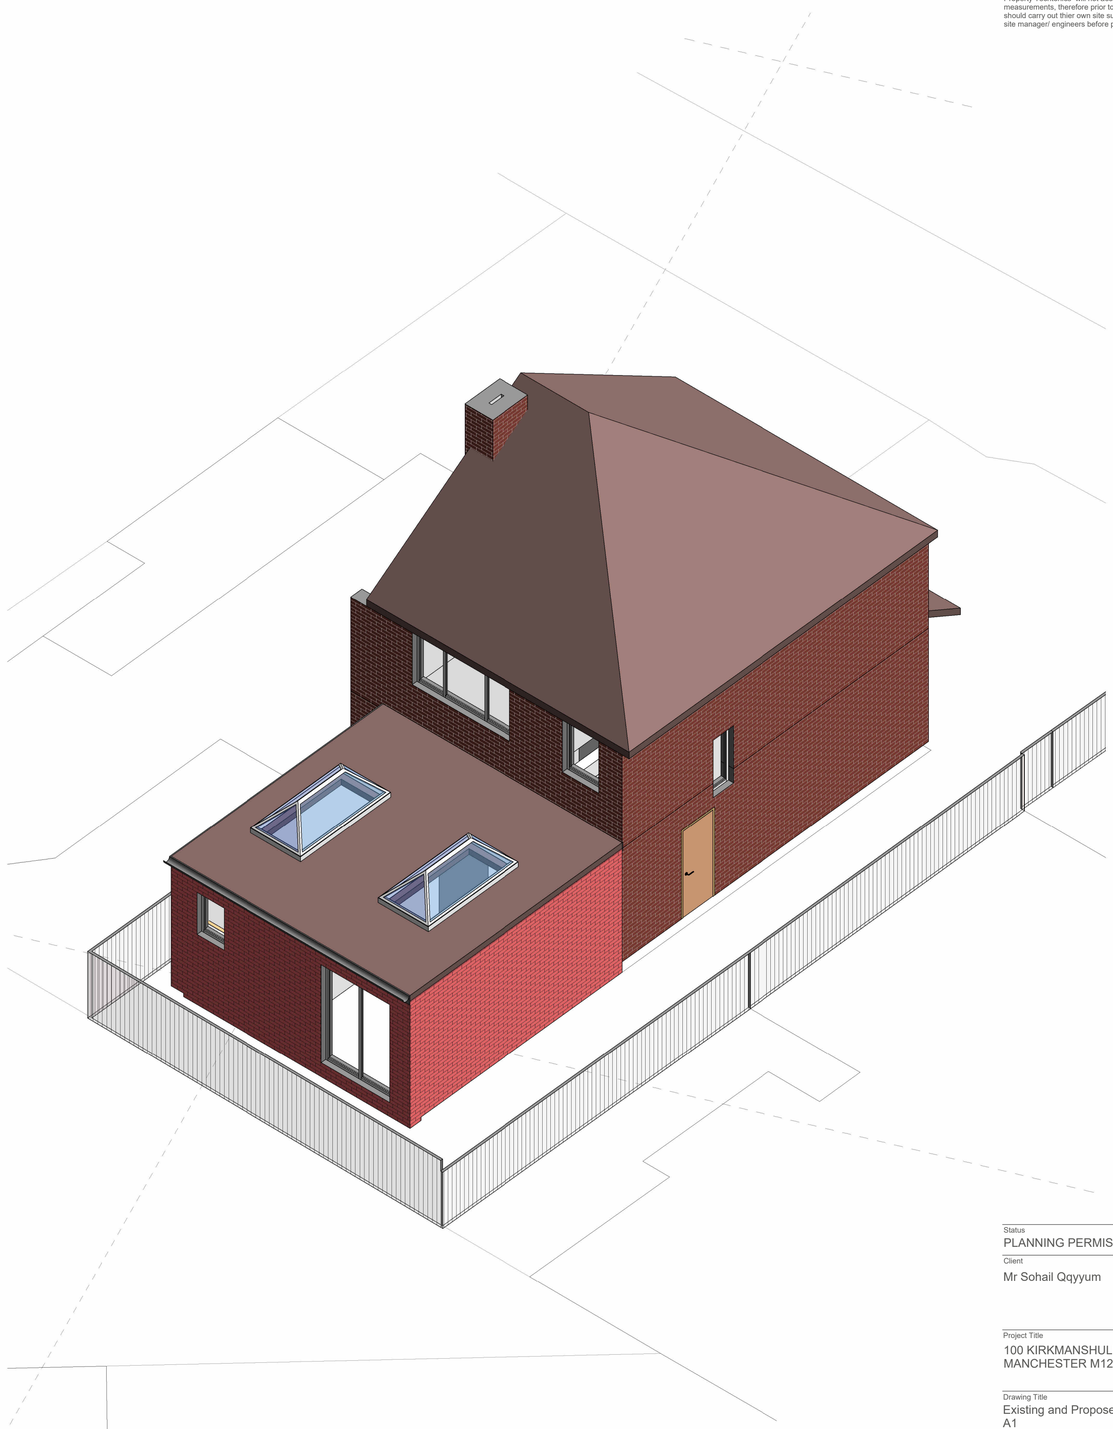

2 Proposed 3D View

Status
PLANNING PERMISSION

Client
Mr Sohail Qqyyum

Project Title
100 KIRKMANSHULME LANE
MANCHESTER M12 4WB

Drawing Title
Existing and Proposed 3D Perspective View
A1

Project No.
2019_001

Drawing No. | Rev
002-SI-XX-00-DR-I-P10

Drawing Date | Scale at A1

Created By
Author

m83 Associates Ltd

187 Water Street, Manchester, M3 4JD
Telephone: 07470 671 234
Email: rakesh@m83associates.com

Architects Registration Board REG NO: 110084A

RIBA Chartered Practice

30/06/2024 16:02:10