


Notes:

- This drawing is copyright.
- Do not scale dimensions from this drawing.
- This drawing is to be read in conjunction with all other relevant drawings.
- All discrepancies on this drawing are to be reported to the architect.
- Do not modify any element of this drawing.
- Use drawing only for purpose(s) issued.
- This drawing may contain colour.

North Point

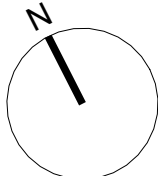

Scale Bar



Scale: 1:100

Key Plan

The following external model files are included within this drawing:

P6	2024/02/21	Drawing updated following DIA comments	AB	RM	
P5	2023/12/01	Listed Building Consent Submission.	AB	RM	
P4	2023/10/06	Stage 4 Issue for Costing	AB	RM	
P3	2023/07/21	Preliminary Issue to Heritage Consultant	AB	RM	
P2	2023/06/09	Stage 3 Preliminary	AB	RM	
P1	2023/06/02	Stage 3 Preliminary Issue for costing	AB	RM	
Rev	Date	Revision Notes	Drawn	Review	




MANCHESTER
1824
The University of Manchester



Project
Rutherford Building

Drawing Title
Proposed GA Plan - Level 01

Job Number 141532	Date Jan '23	Security Classification	Drawn By EM
Scale@A2 1 : 100	Purpose LISTED BUILDING CONSENT		Reviewed By RM
Drawing Number 2011-RBUM-ARC-XX-01-DR-A-2011			Revision P6

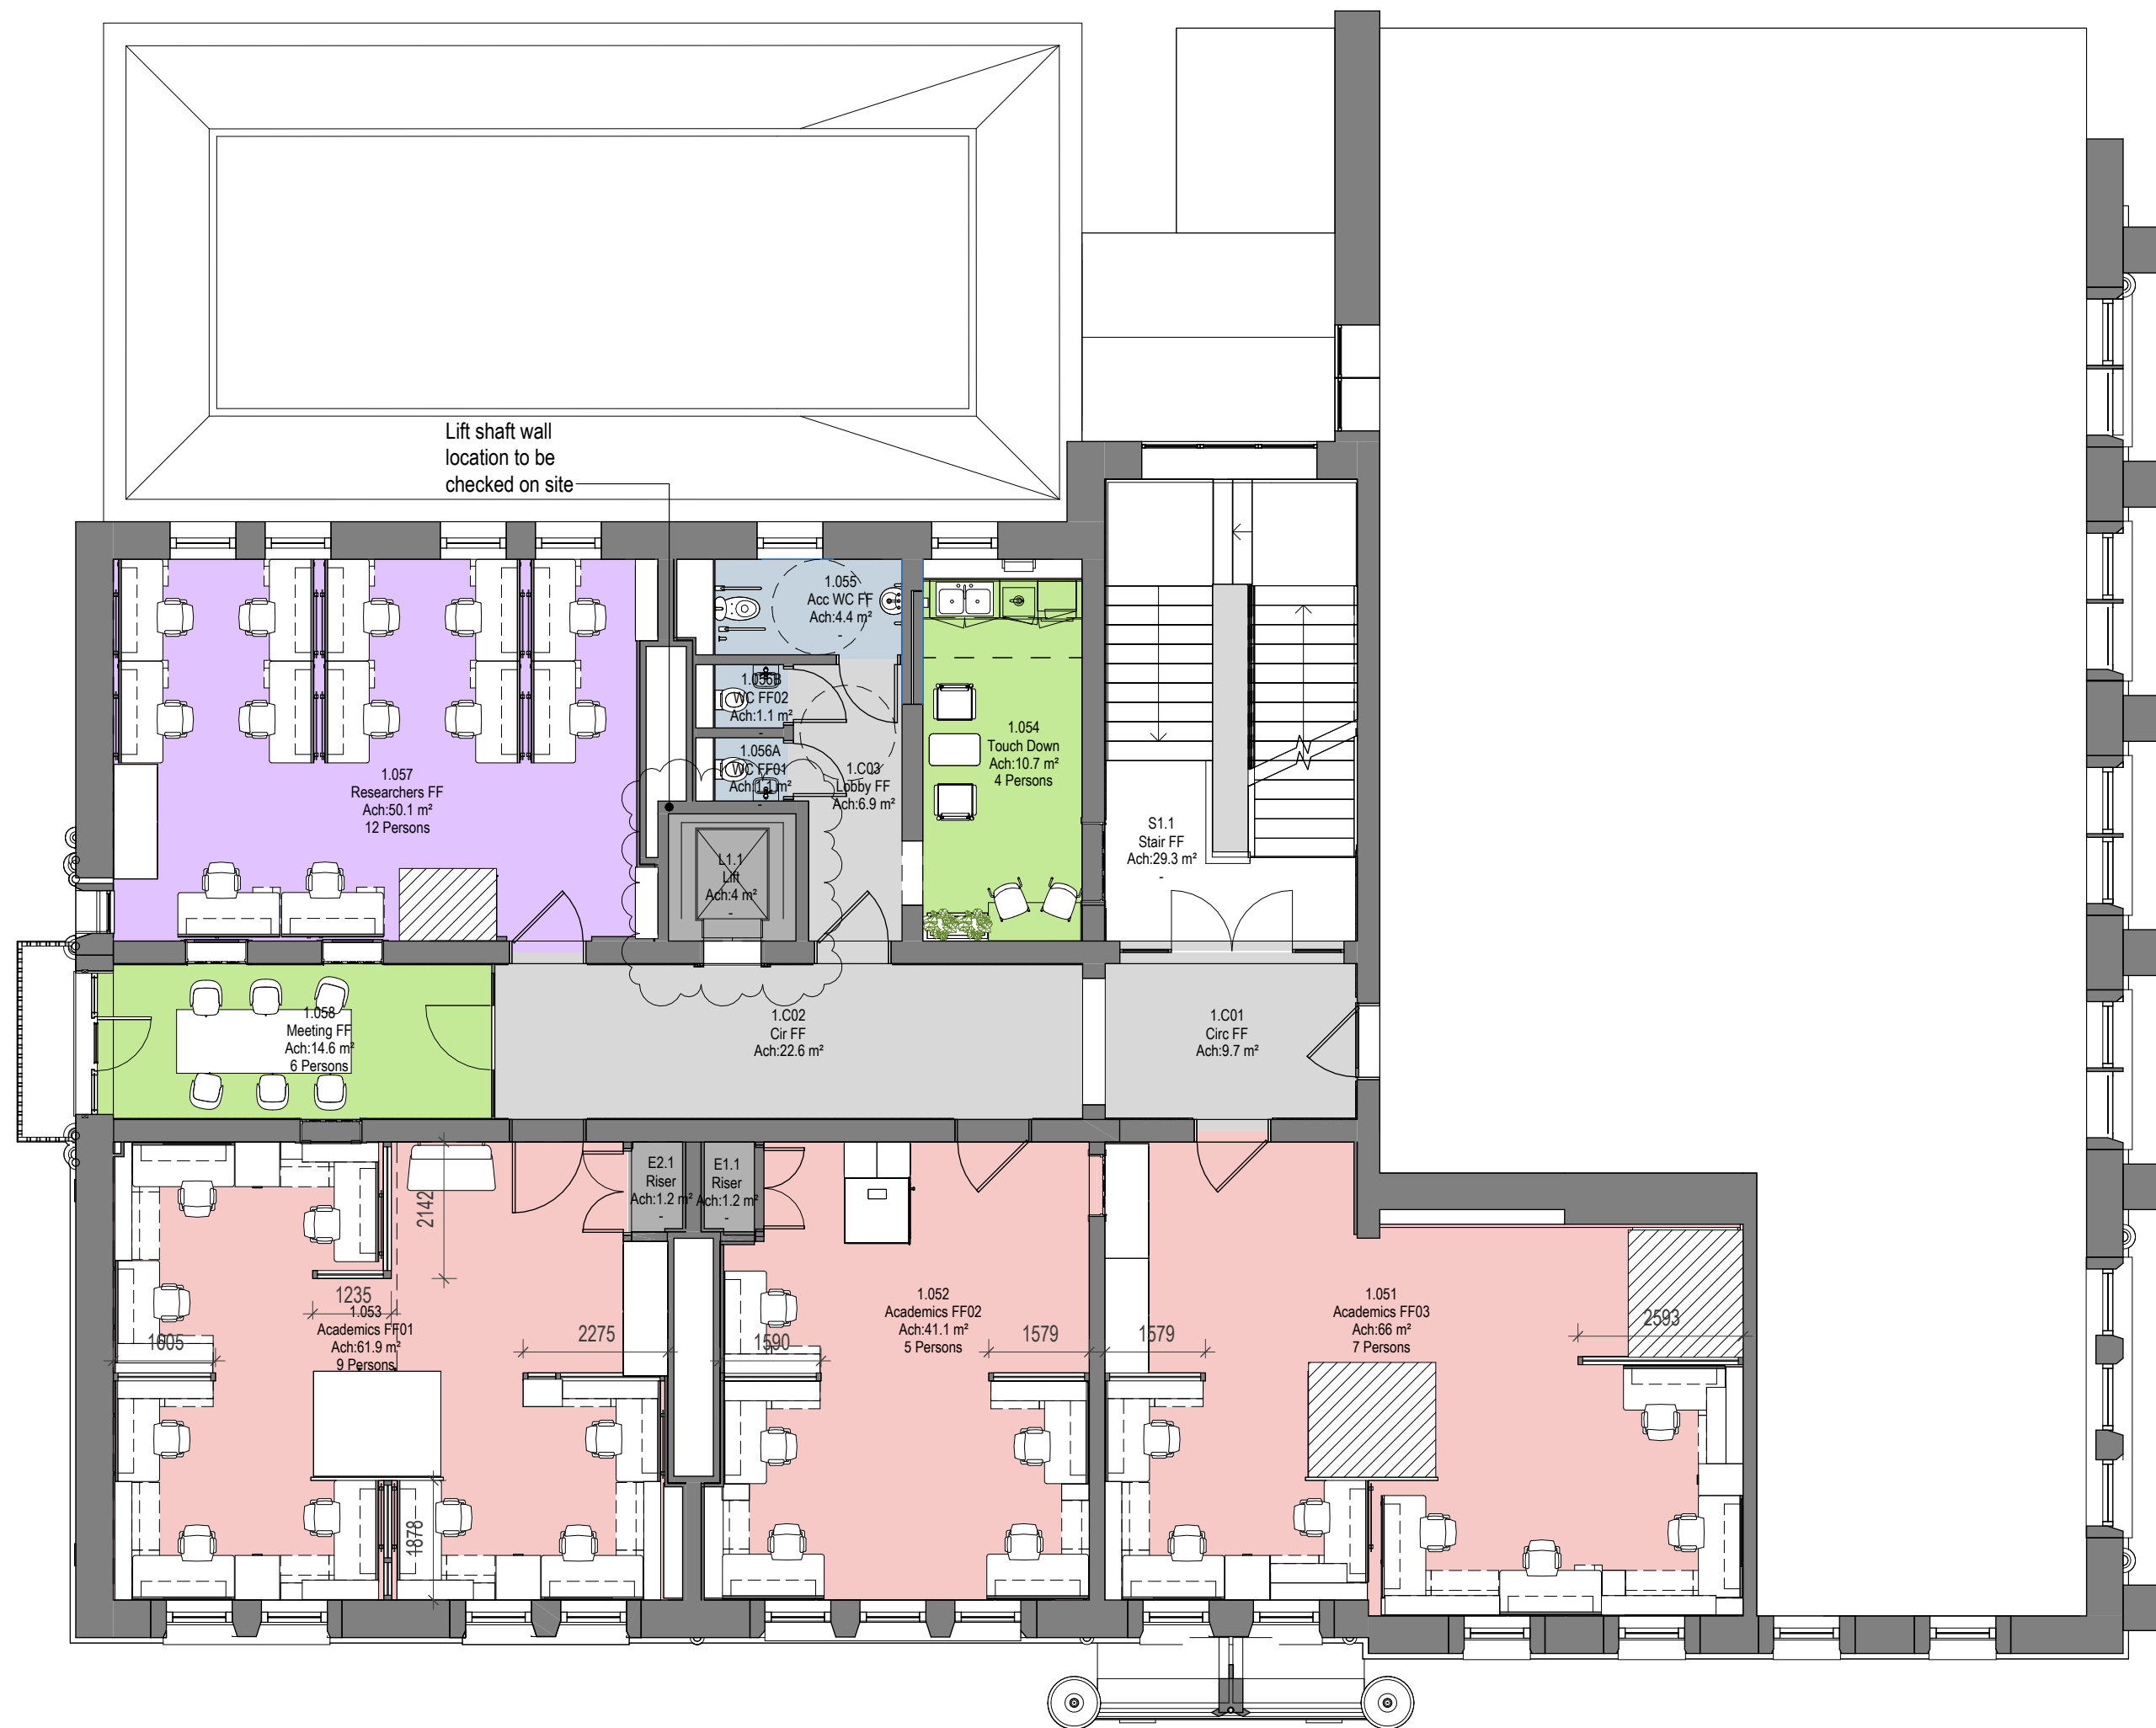

1 Proposed GA Plan_Level 01
1 : 100

