




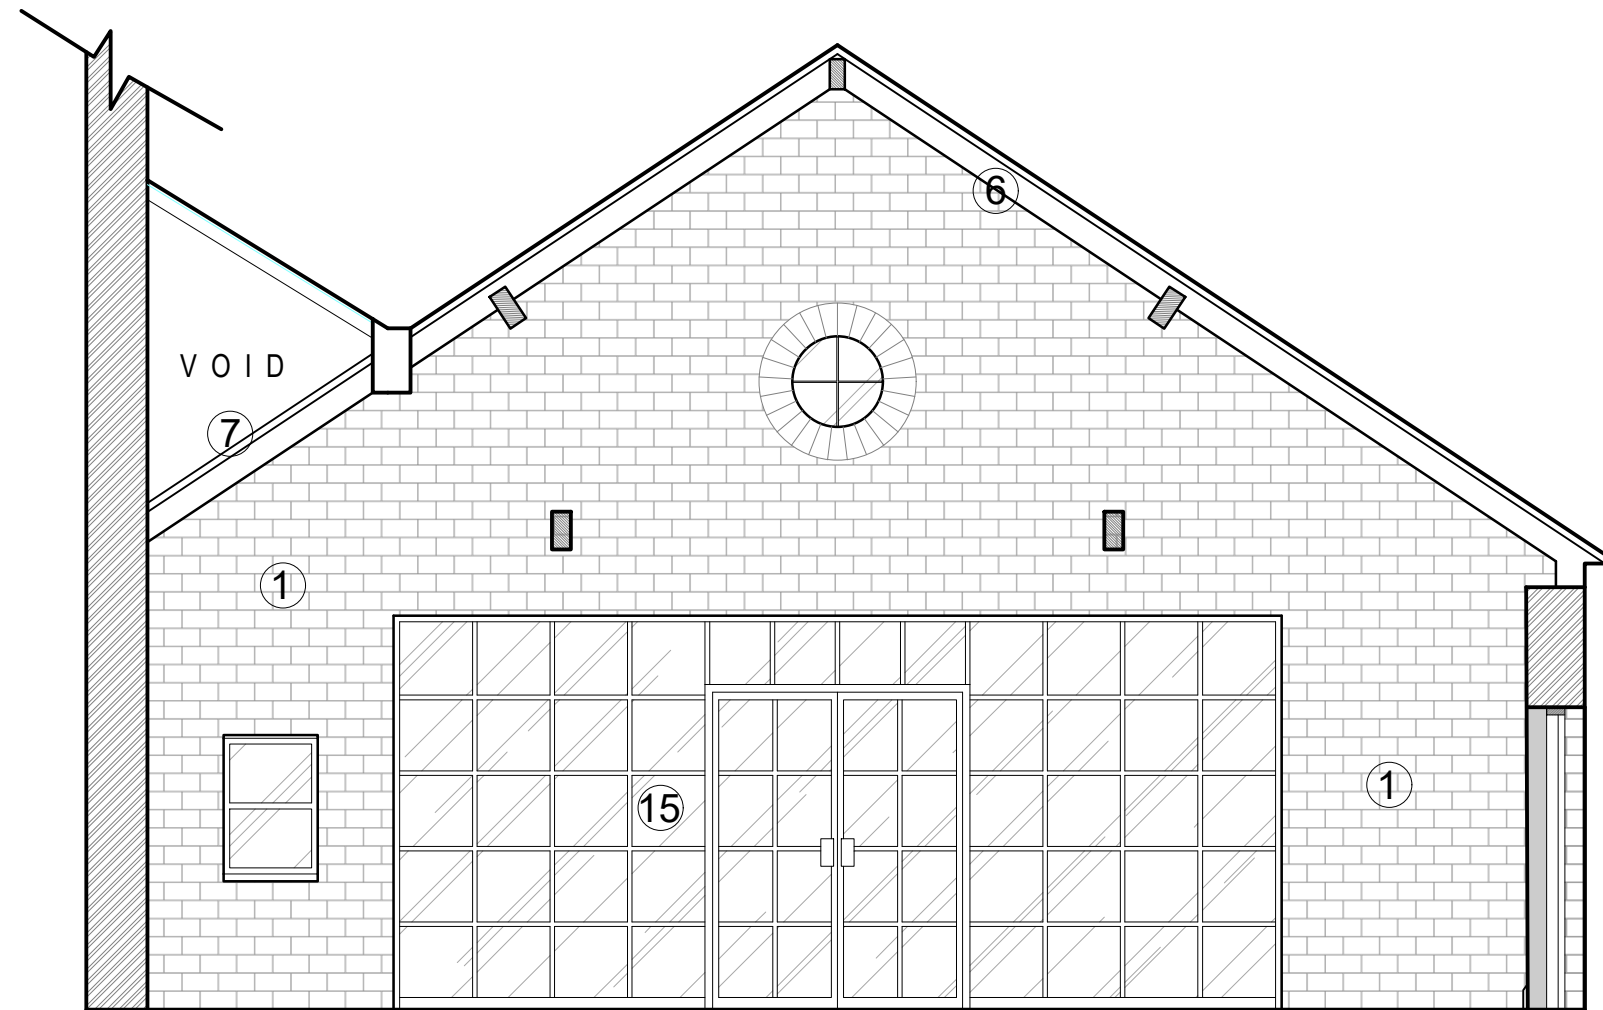

ELEVATION JJ

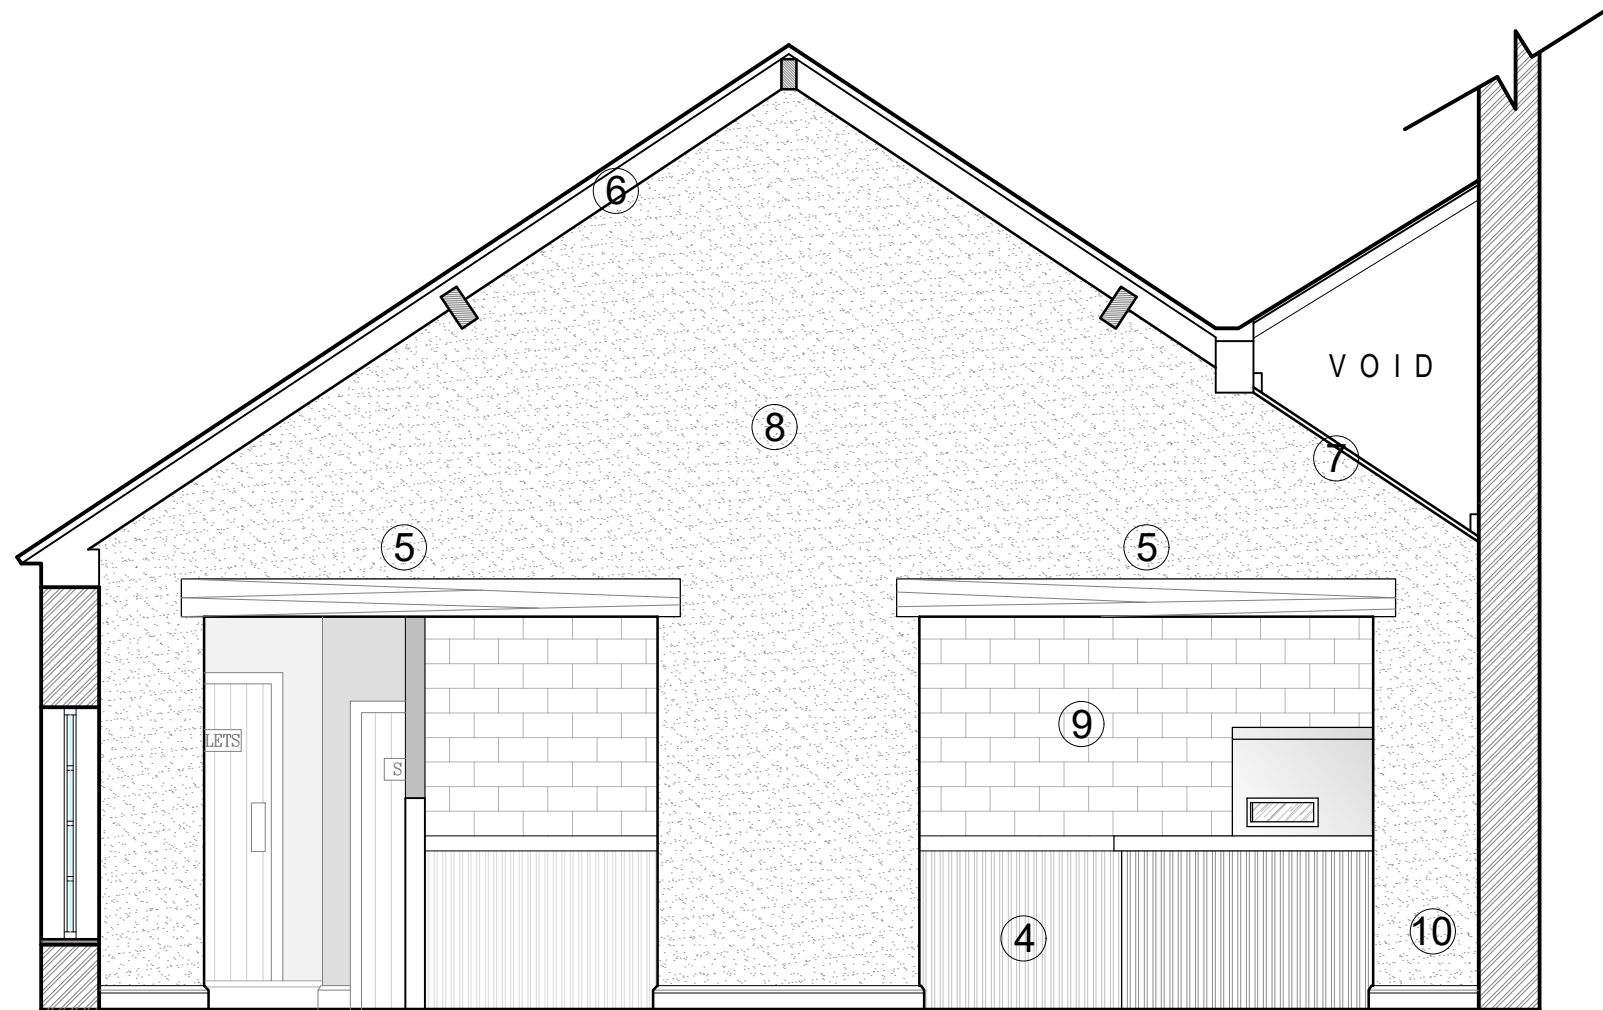


ELEVATION KK

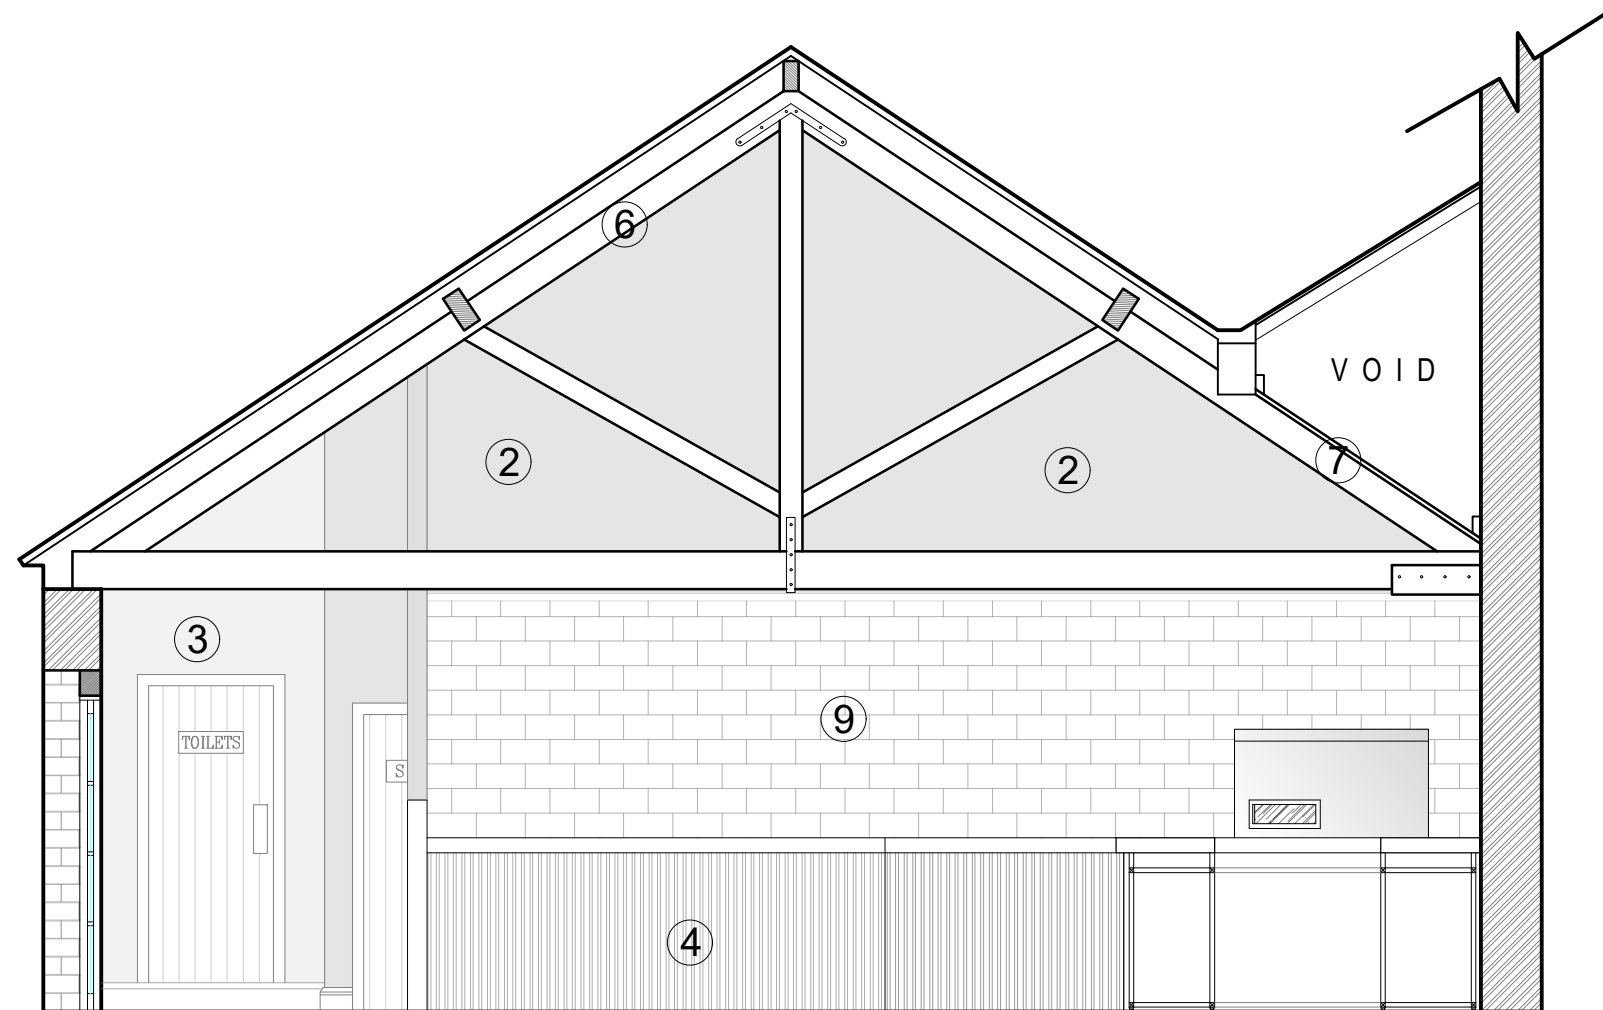


ELEVATION LL



ELEVATION MM

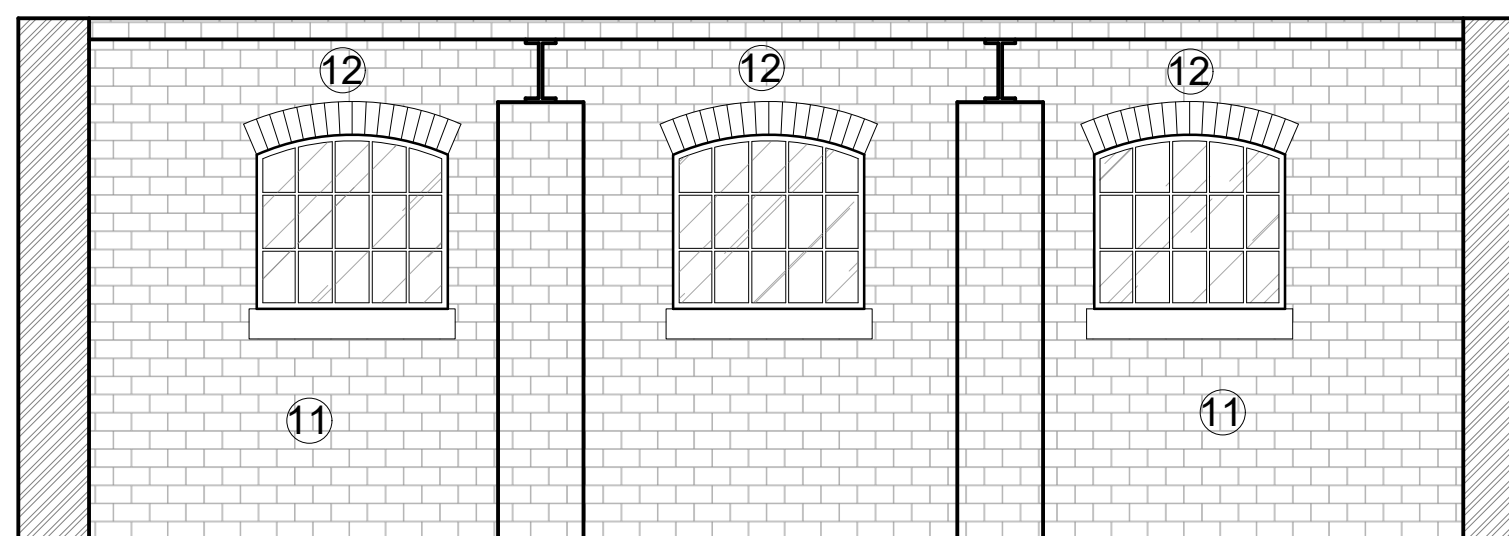

ELEVATION NN

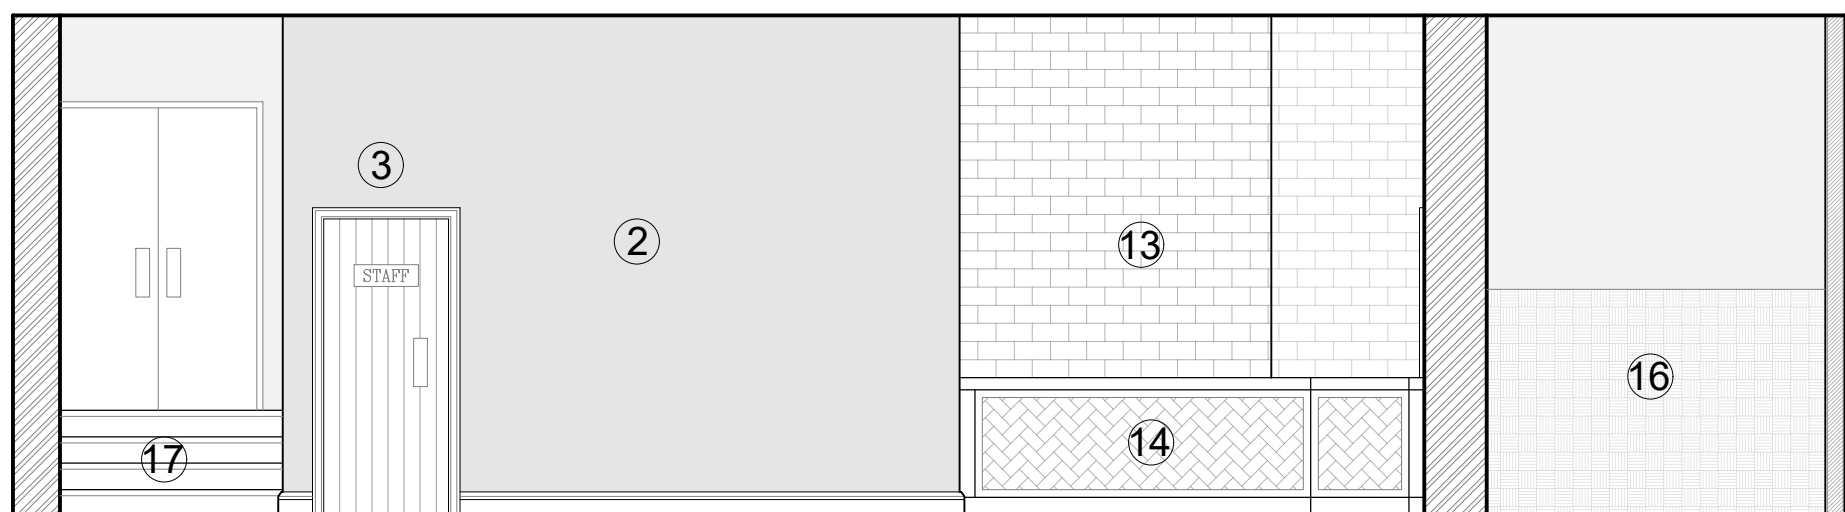


ELEVATION OO

All dimensions are to be checked on site, any discrepancies are to be reported to the Architect before work commences. Do not scale from this drawing.

This drawing is to be read in conjunction with all relevant consultants and specialists drawings/ documents, any discrepancies are to be reported to the architect before the affected work commences.

This drawing is copyright.

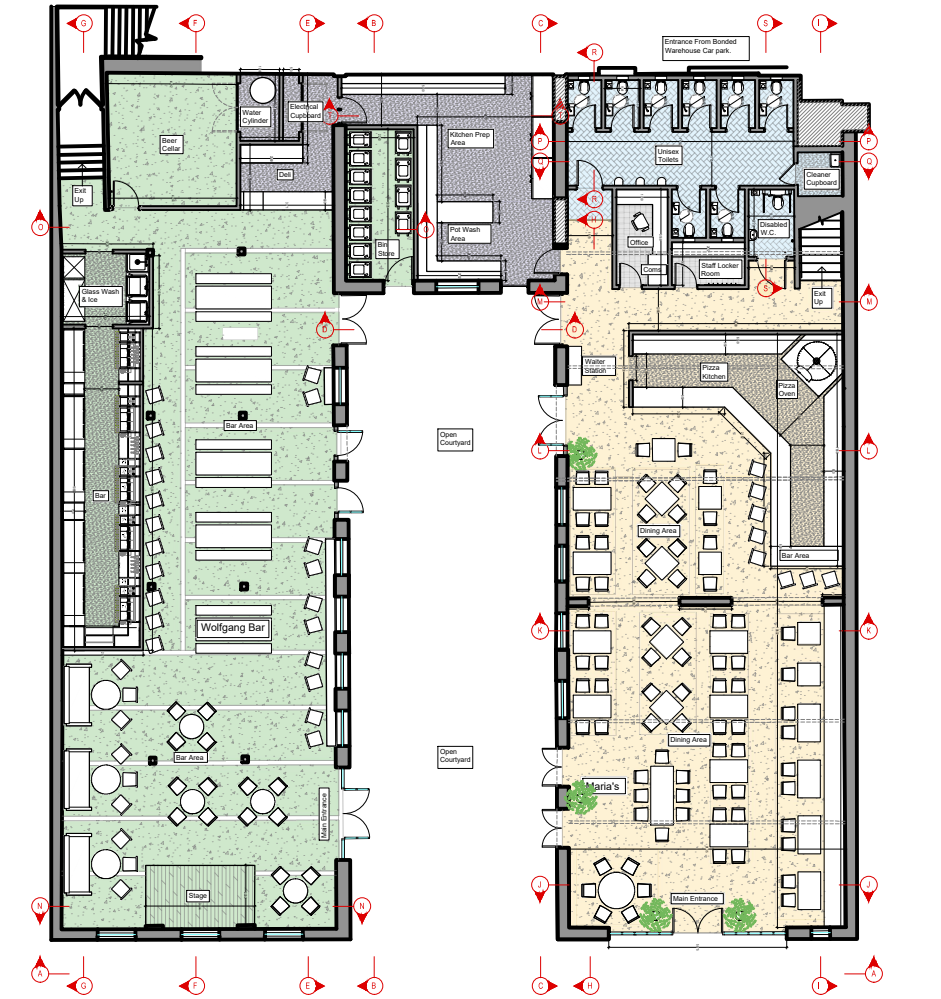

- Existing brickwork to be soft cleaned with wire brush/made good
- Walls to be smooth plaster finish and painted to designers specification.
- Doors to be timber boarded to designers specification.
- Bar front to be tiled. Tiles TBC.
- Timber clad steels.
- Existing T&G ceiling to be painted. Colour TBC.
- Ceiling to be extended along truss line to hide existing skylight.
- Walls to be rough plaster finish to designers specification.
- Walls to pizza kitchen to be tiled. Tile TBC.
- Upholstered bench seating to be made onsite and upholstered by others.
- Existing brickwork to be cleaned to designers specification.
- Windows to be replaced with double glazed and painted.
- Deli walls to be tiled. Tile TBC.
- Deli counter to be timber with herringbone brick panel front.
- Powder coated, double glazed, crittall shop front to be installed..
- Bin store to have half height checker plate walls and painted above.
- Stair treads to be clad.



ARCHITECTURE AND DESIGN

Project

Wolfgang & Maria's

Client

Allied London

Drawing

Elevations JJ KK LL MM NN OO

Scale

1:50@A1 1:100@A3

Date

22/06/2023

Number

006

Revision

Rev A

Rev A

Updated key plan

08/05/2024