



Ordinance Survey © Crown copyright 2016 All rights reserved. Licence number 100051789

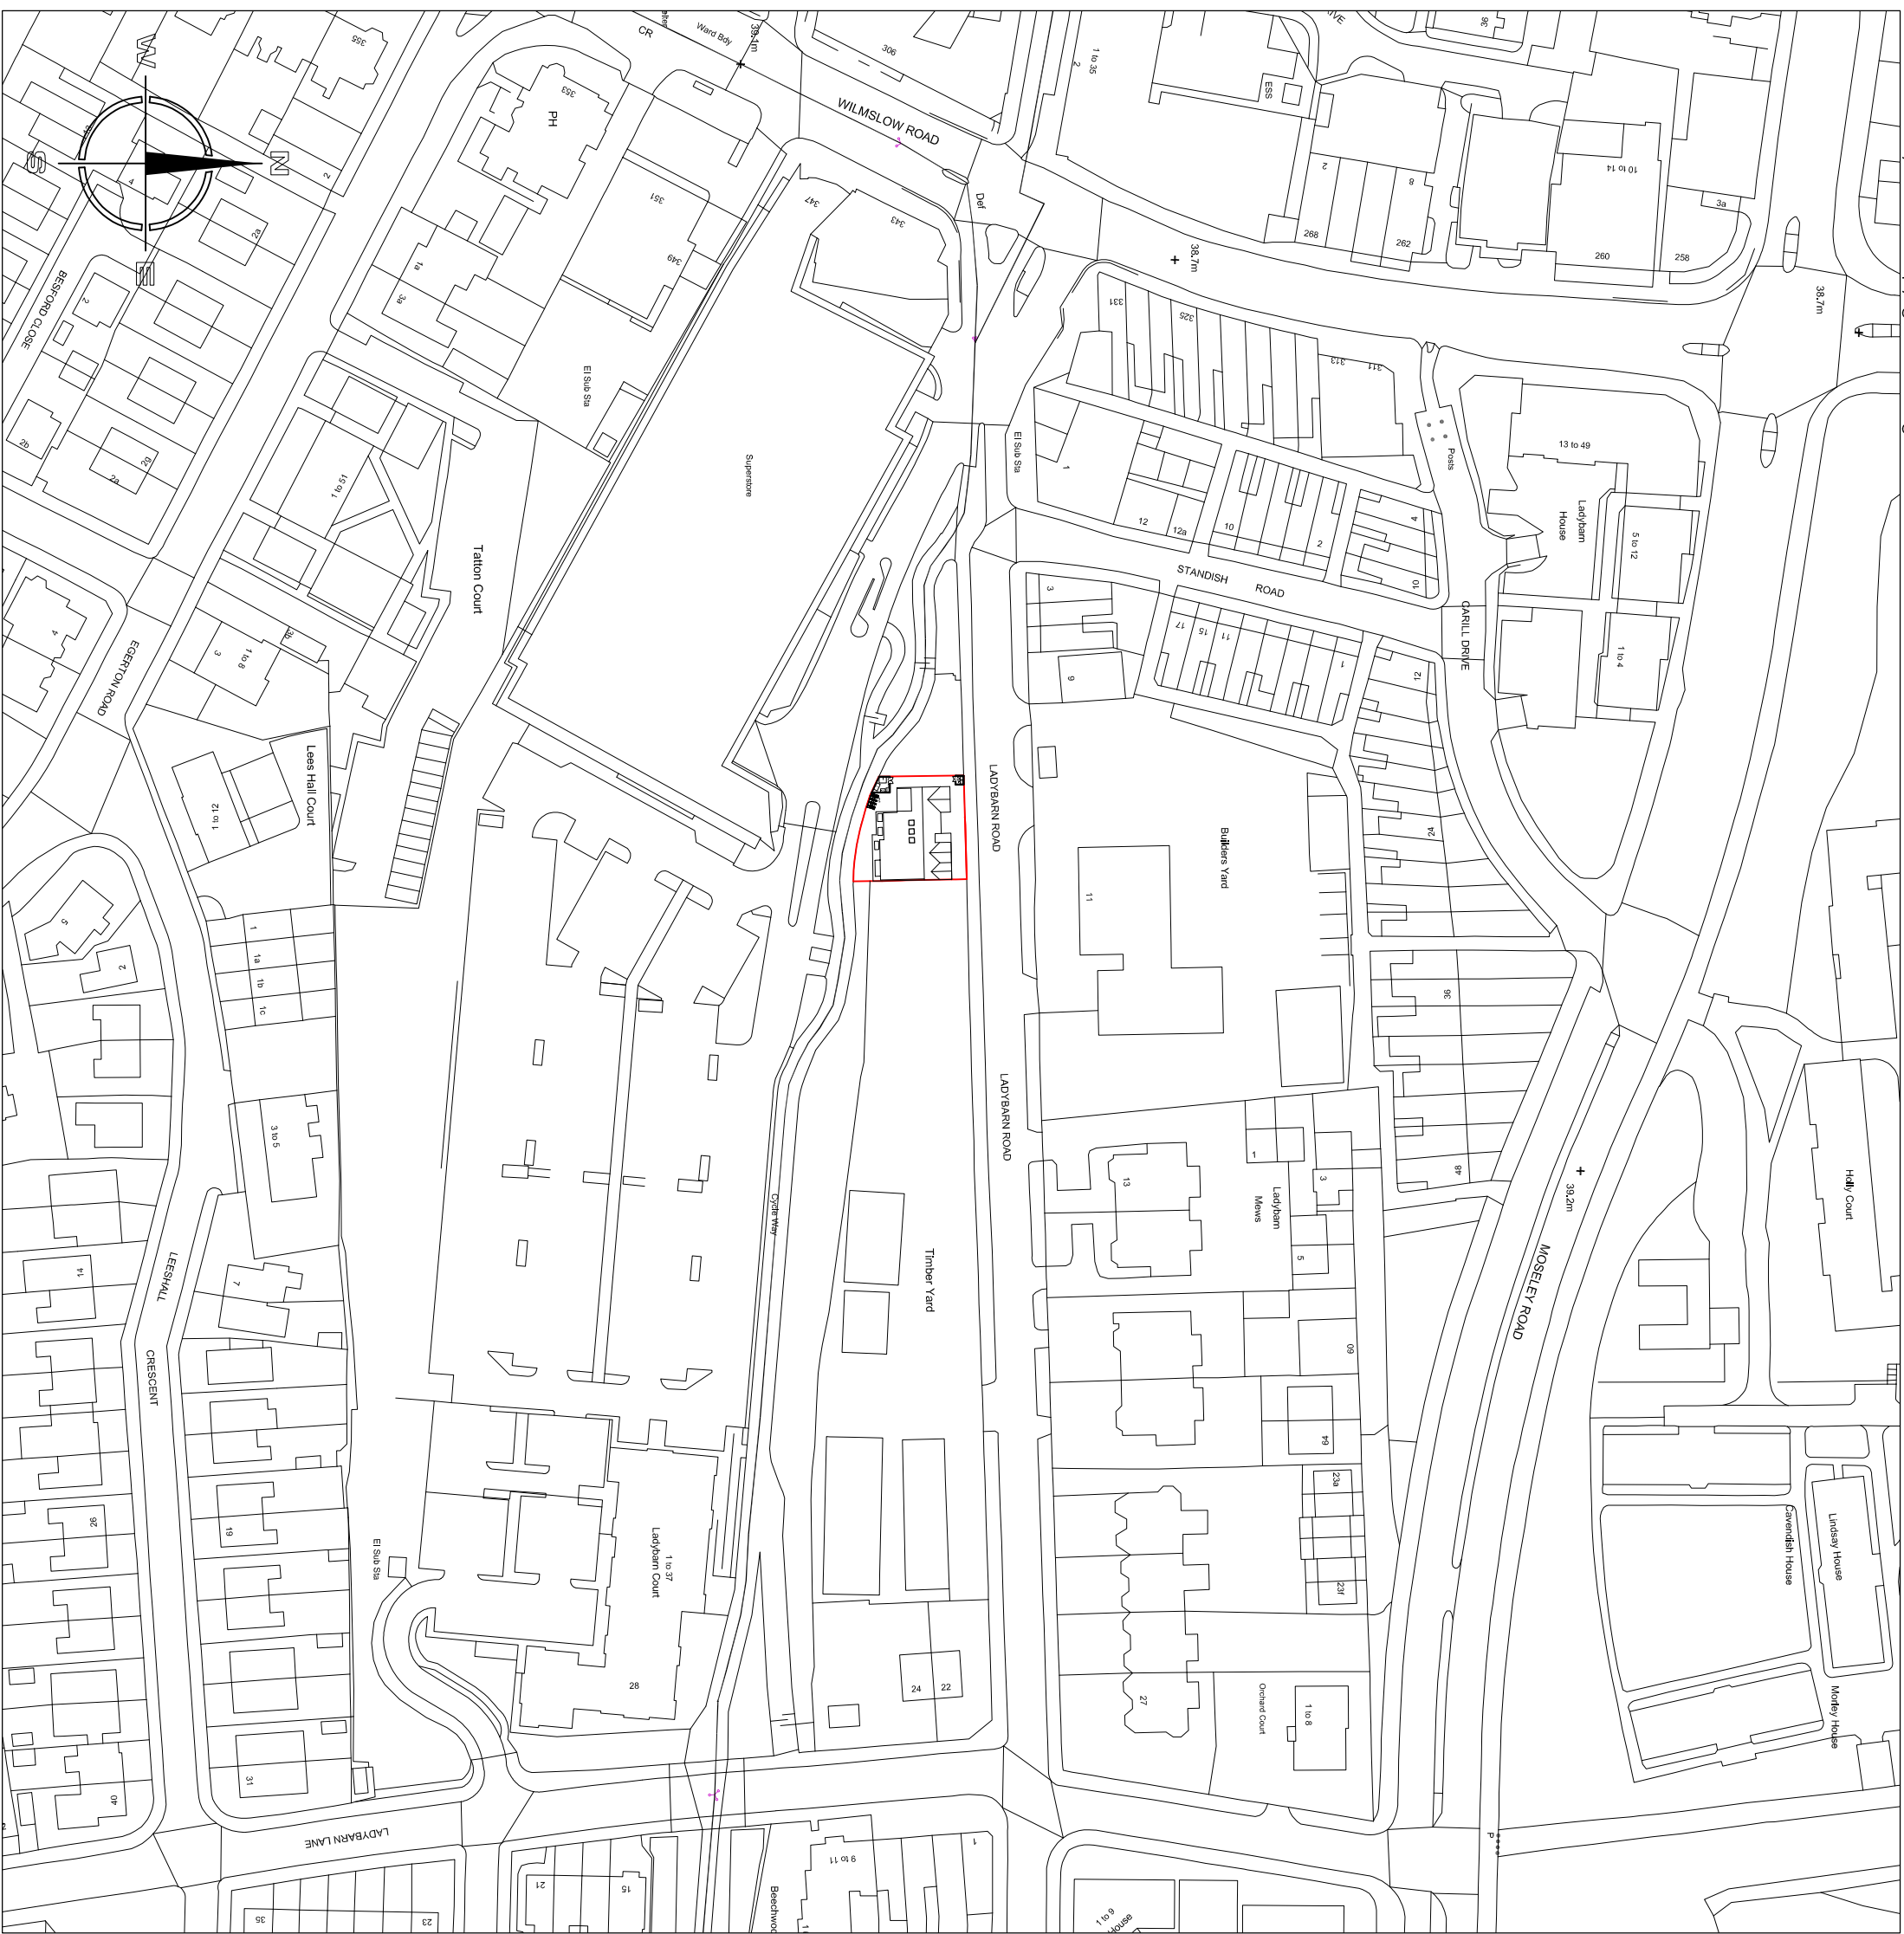

PROPOSED SITE LOCATION PLAN 1:1250

Ordinance Survey © Crown copyright 2016 All rights reserved. Licence number 100051789

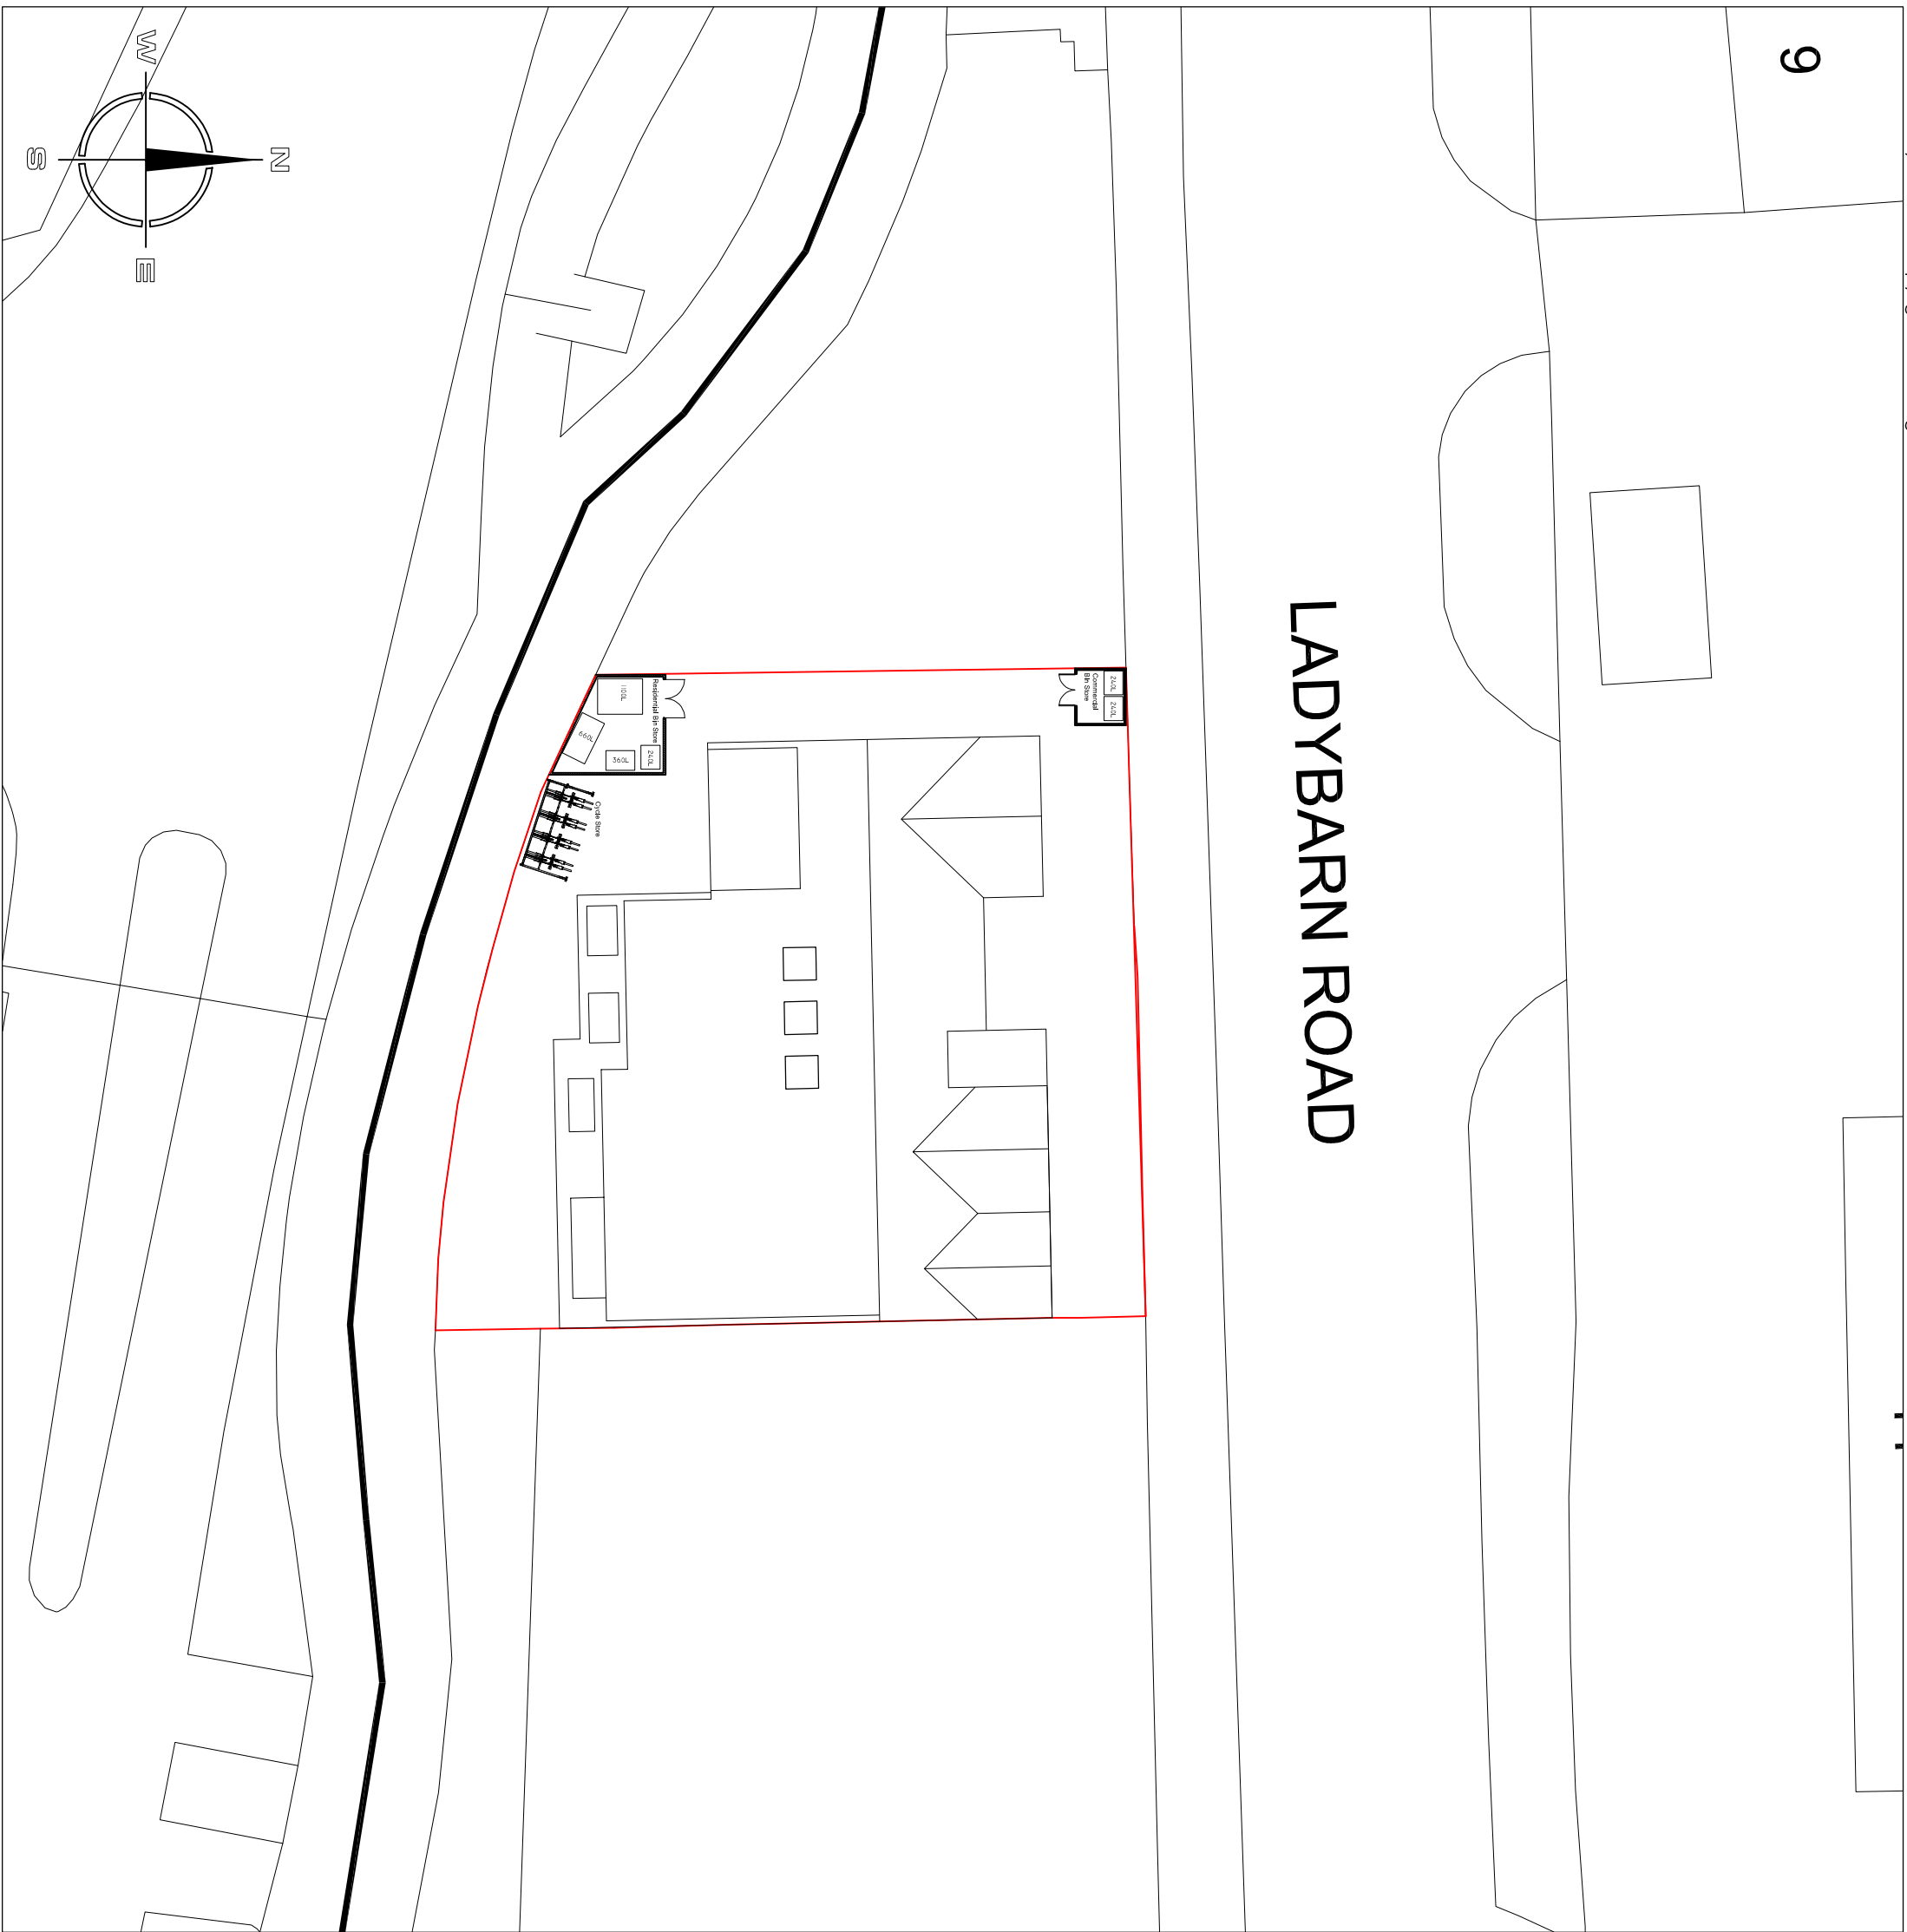

PROPOSED SITE BLOCK PLAN 1:200



MODE
Architects & Development

01782 479644

✉ info@mode—architects.co.uk
🌐 www.mode—architects.co.uk

Client
Nicholas Humphreys

Project
42 Ladybarn Road
Manchester, M14 6WW

Title
Proposed Site Location and Block
Plan

Status				Planning
Scale	0A1	Date	Drawn	Checked
As stated	May '24	RA		
Drawing No.	23 039 AL (0) 05			Rev