

NOTES

ORIGINAL A1

DO NOT SCALE FROM THIS DRAWING.
ALL DIMENSIONS TO BE CHECKED ON SITE.
(DRAWINGS MAYBE SCALED FOR LOCAL AUTHORITY & PLANNING PURPOSE ONLY)
COPYRIGHT PROTECTED.

0 0.5 1.0 2.0 3.0 4.0 5.0m
Scale 1:100

FOR PLANNING
DO NOT USE FOR CONSTRUCTION

CONSULTANT REFERENCES IN DRAWING:

STRUCTURAL - REF/REVISION




01 ELEVATION A-A PROPOSED REPAIRS
130 SCALE - 1:100 @ A1

ELEVATION



02 ELEVATION B-B PROPOSED REPAIRS
130 SCALE - 1:100 @ A1

ELEVATION

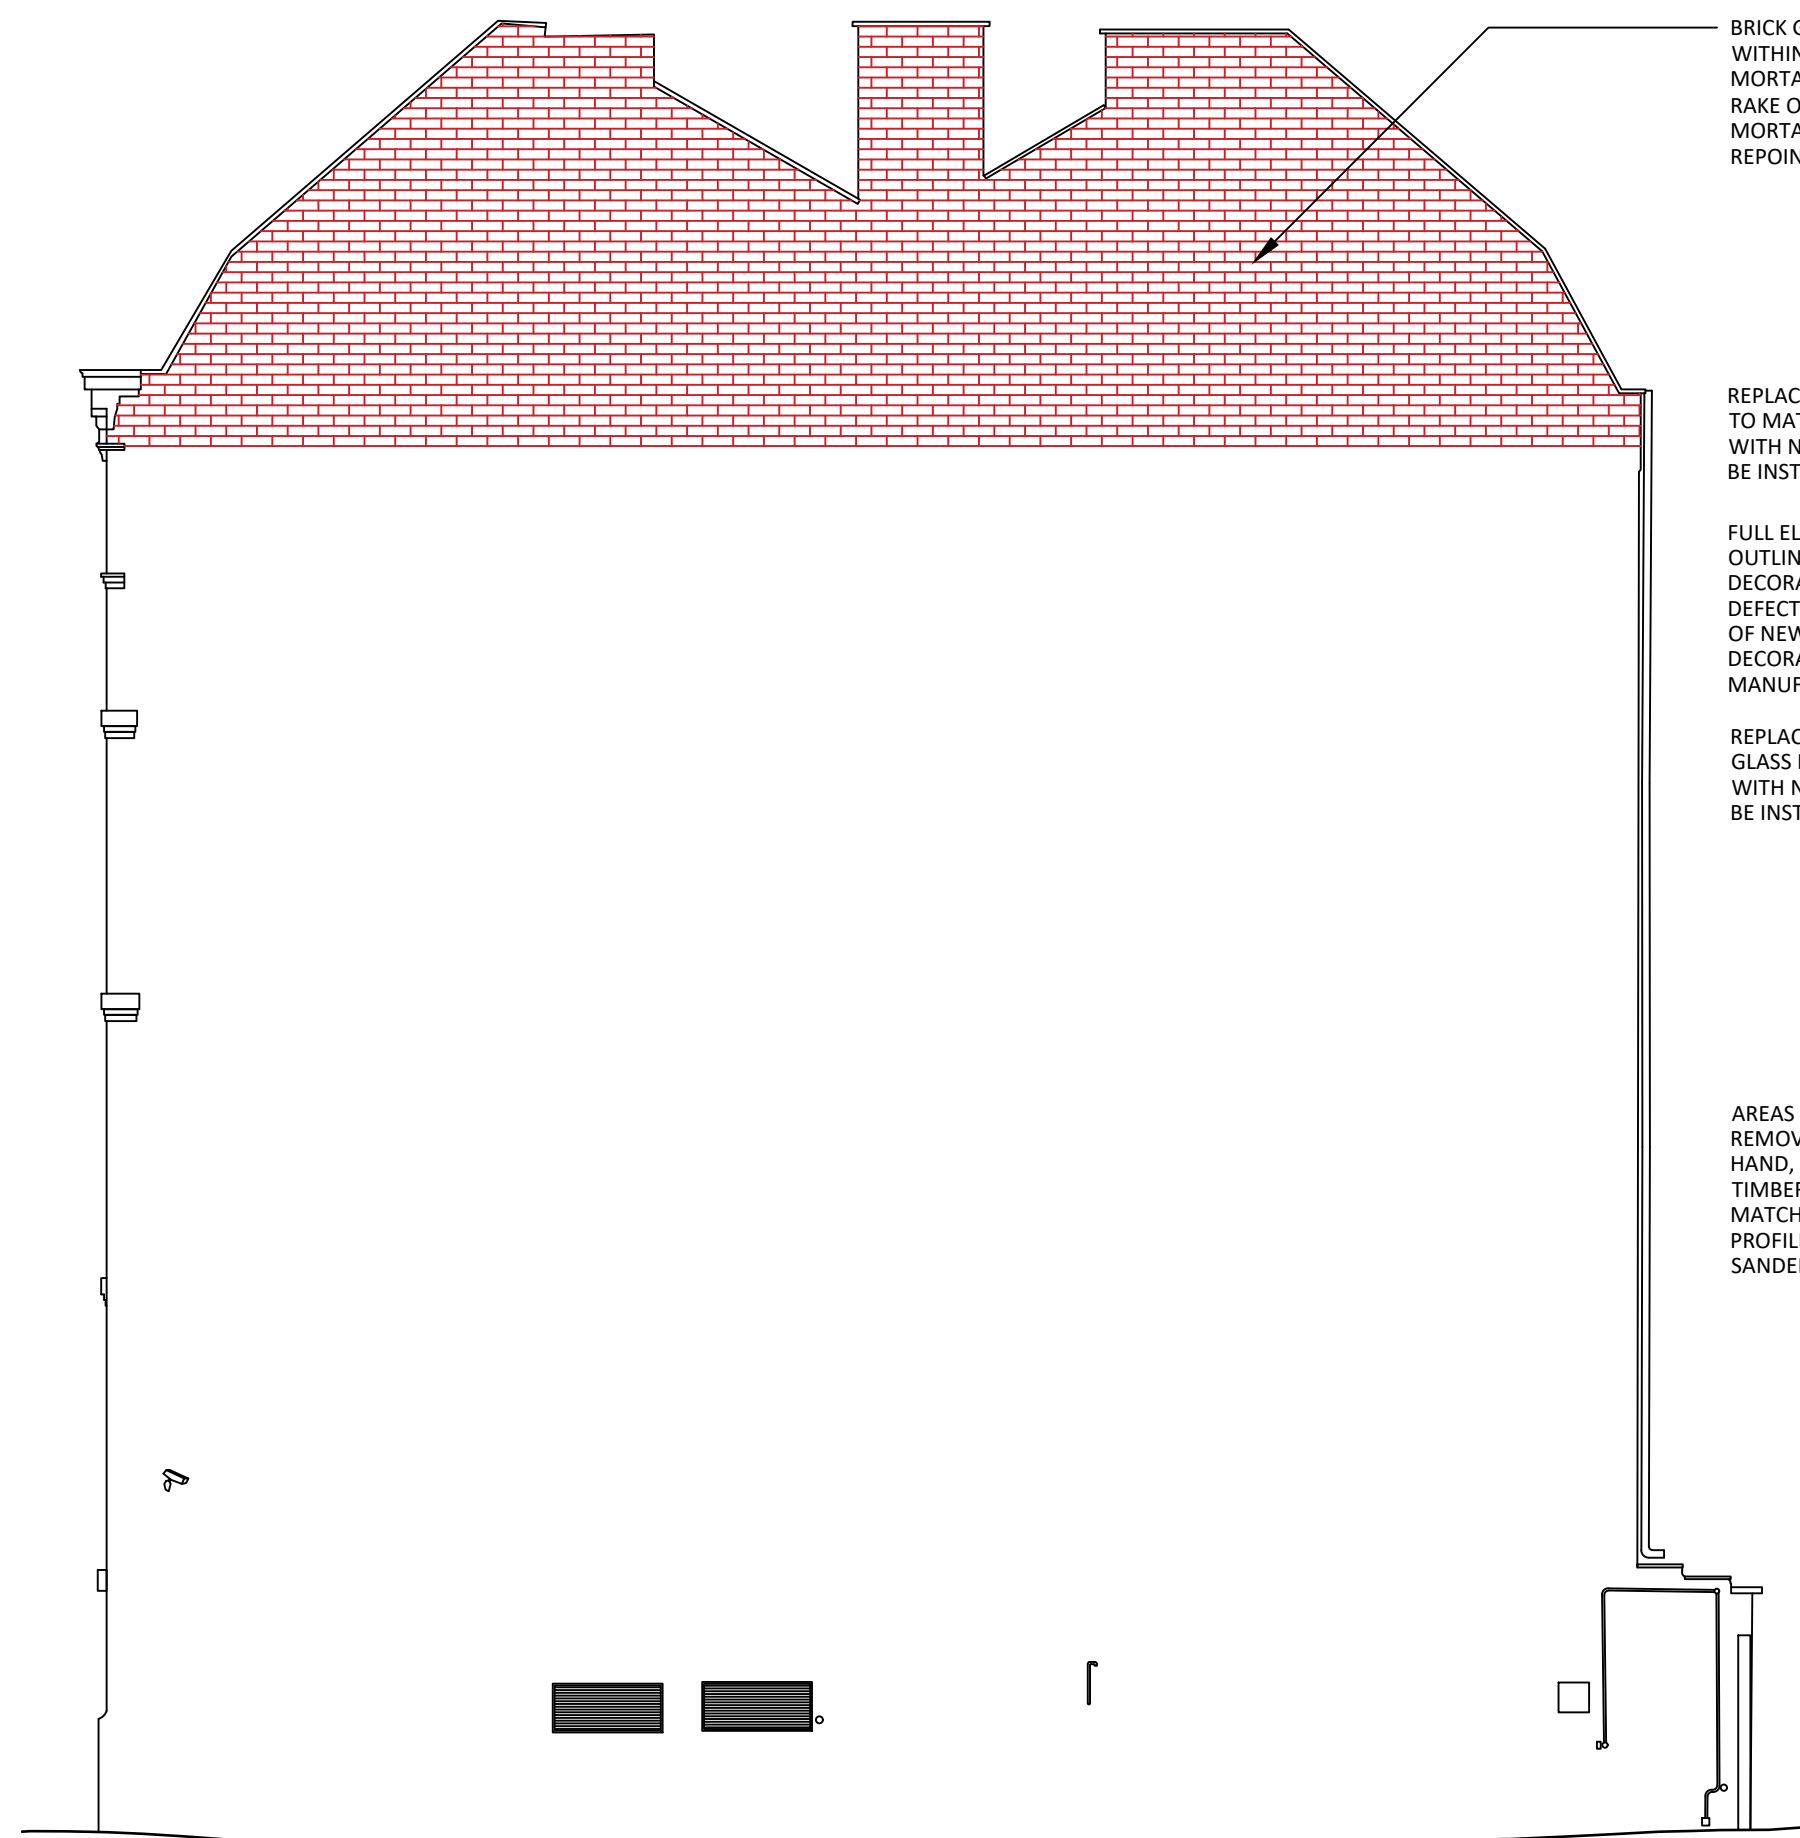

03 ELEVATION C-C PROPOSED REPAIRS
130 SCALE - 1:100 @ A1

ELEVATION


BRICK GABLE END:
WITHIN AREA DENOTED IN RED
MORTAR JOINTS HAVE PERISHED.
RAKE OUT CEMENT / DEFECTIVE
MORTAR WITH HAND TOOL AND
REPOINT WITH AN NHL LIME MORTAR

REPLACEMENT OF EXISTING LOUVRE
TO MATCH ADJACENT WINDOWS
WITH NEW 6mm FLOAT GLASS TO
BE INSTALLED TO MATCH EXISTING

FULL ELEVATION WITHIN RED
OUTLINE REQUIRES: PREPARATION OF
DECORATED SURFACES, REMOVAL OF
DEFECTIVE PUTTY, REINSTATEMENT
OF NEW PUTTY, PRIME AND
DECORATION IN ACCORDANCE WITH
MANUFACTURER'S GUIDANCE


REPLACEMENT OF ONE CRACKED
GLASS PANE DENOTED IN BLUE,
WITH NEW 6mm FLOAT GLASS TO
BE INSTALLED TO MATCH EXISTING

AREAS HIGHLIGHTED IN ORANGE:
REMOVAL OF DEFECTIVE TIMBER BY
HAND, SCARF SPICE HARDWOOD
TIMBER TO BE INSTALLED TO
MATCH EXISTING MATCH EXISTING
PROFILE. JOINT TO BE INFILLED,
SANDED AND REDECORATED

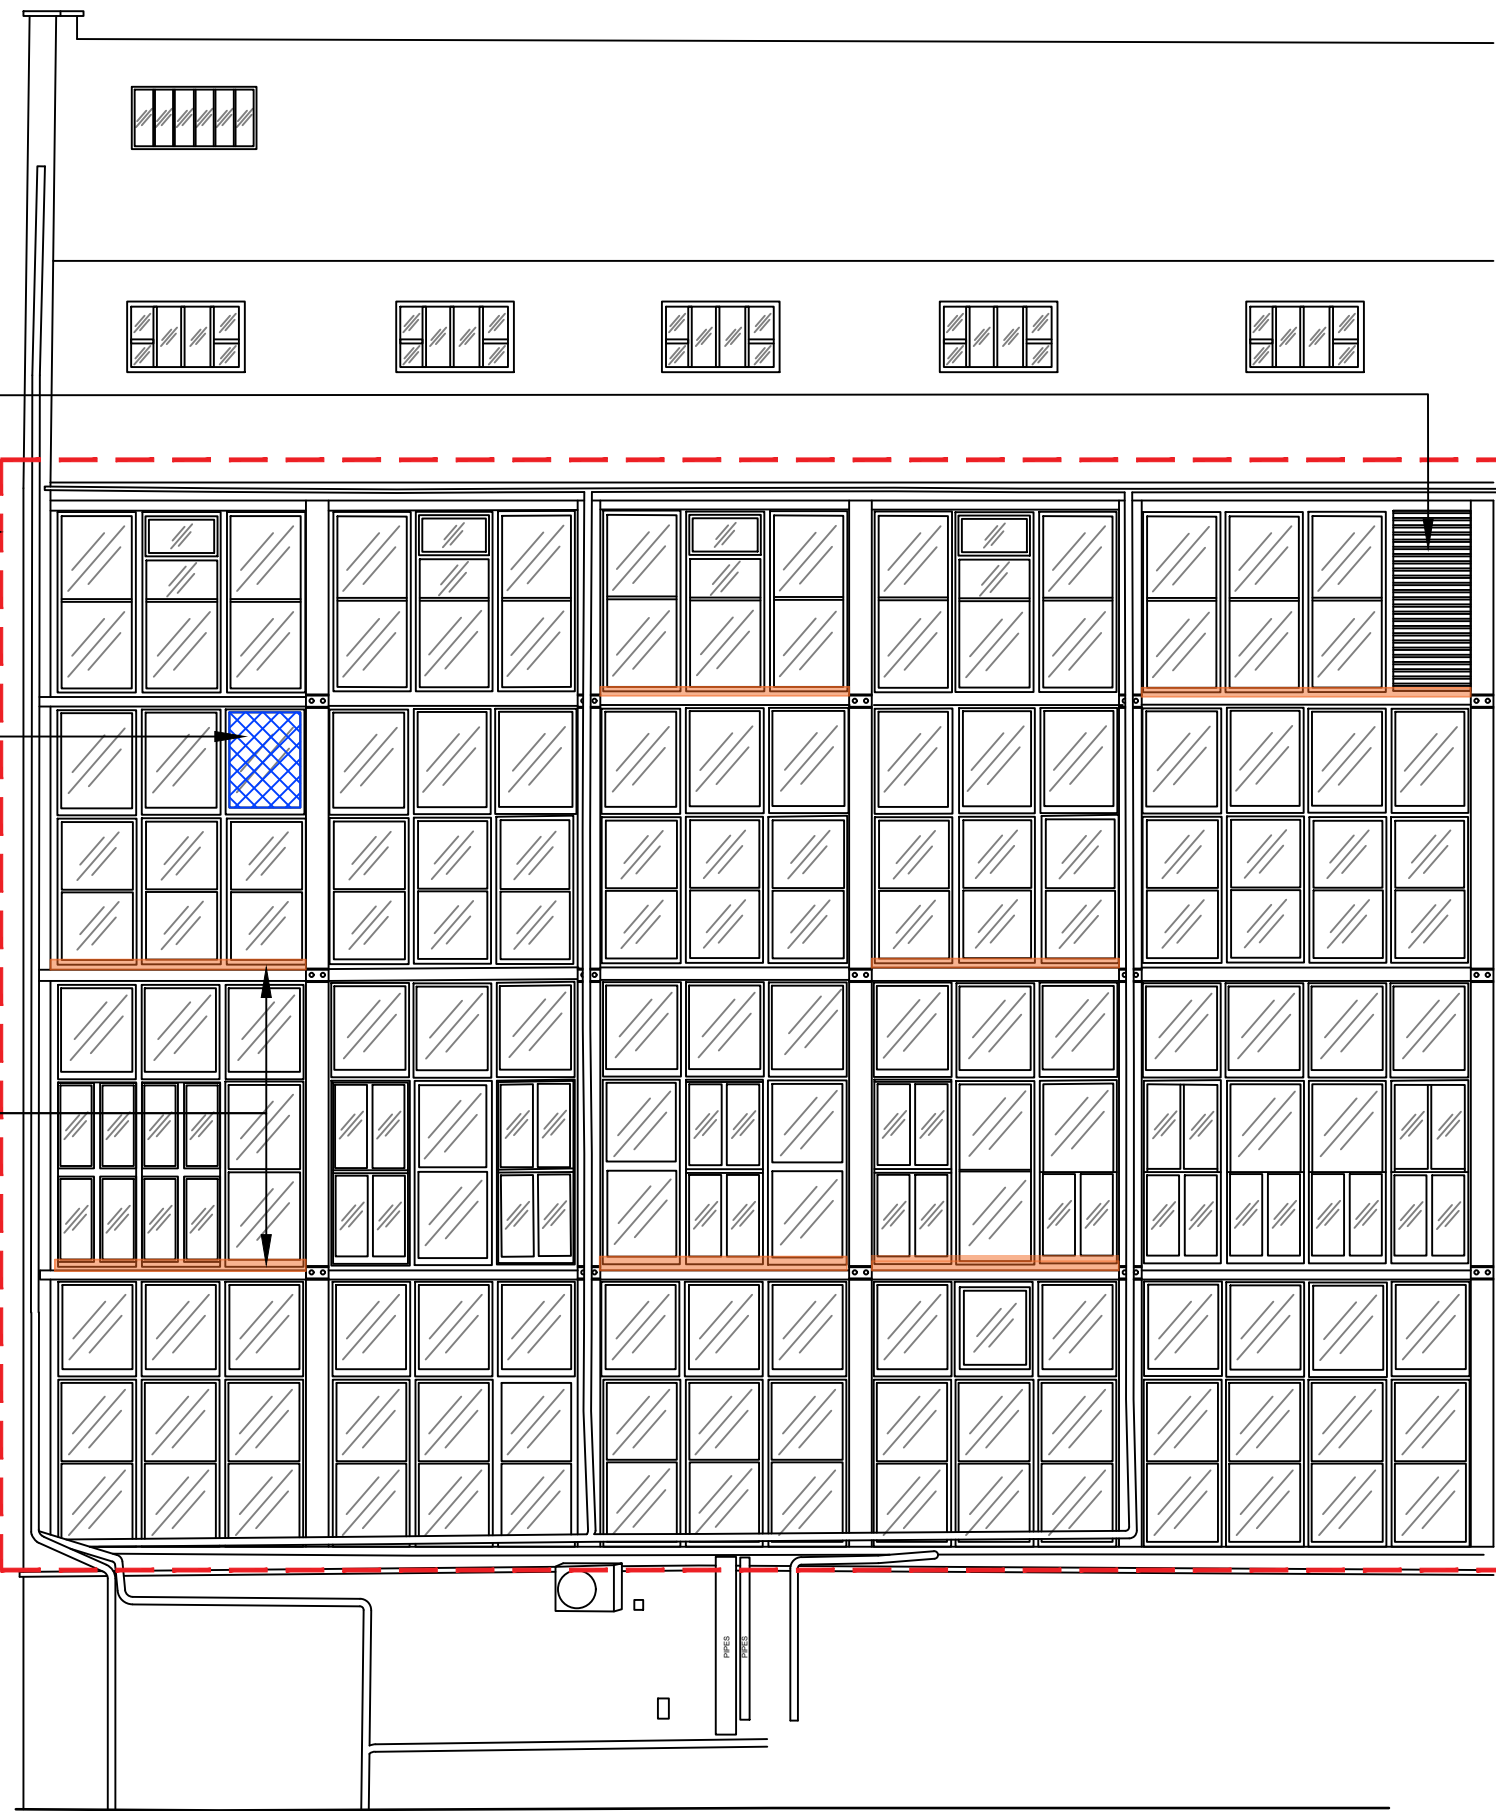


04 ELEVATION D-D PROPOSED REPAIRS
130 SCALE - 1:100 @ A1

ELEVATION

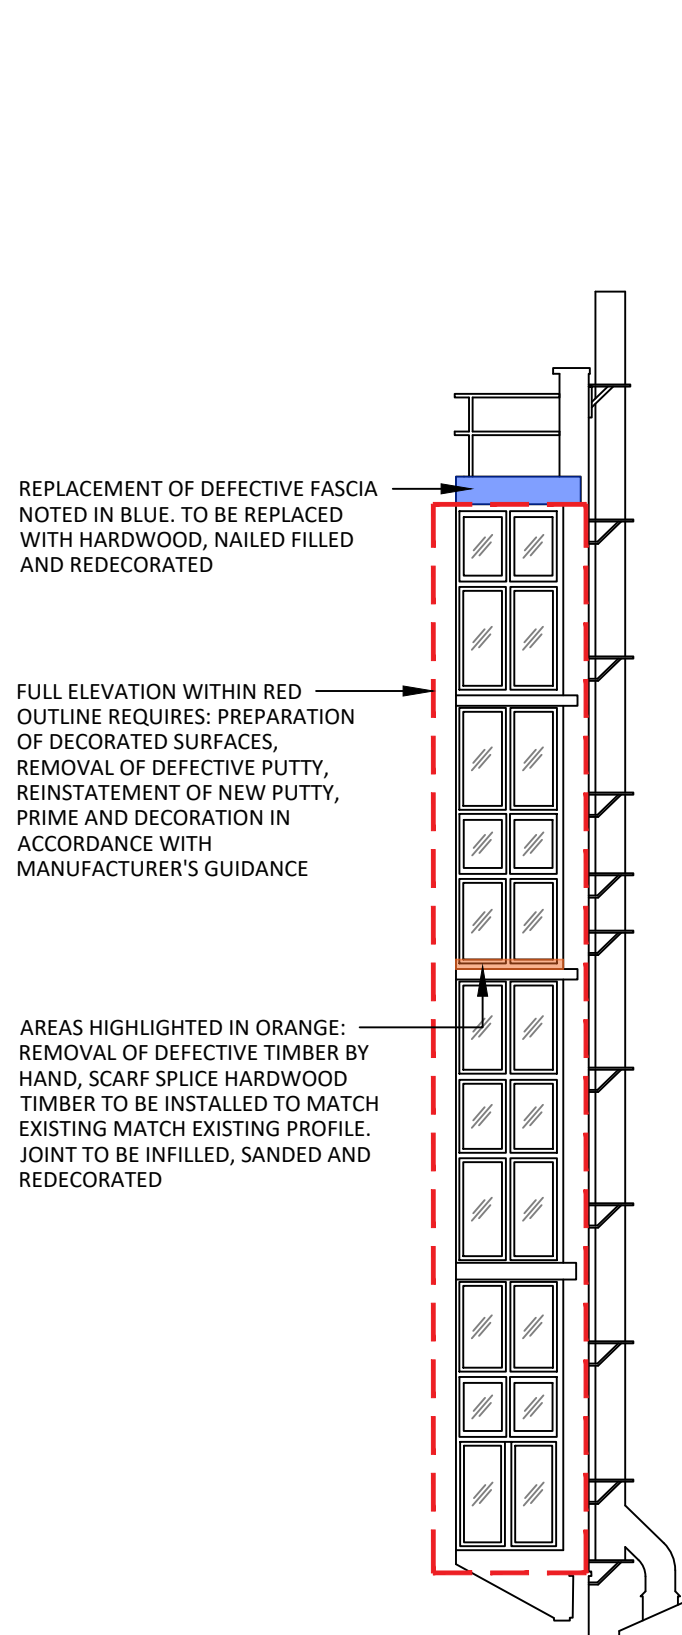

05 ELEVATION E-E PROPOSED REPAIRS
130 SCALE - 1:100 @ A1

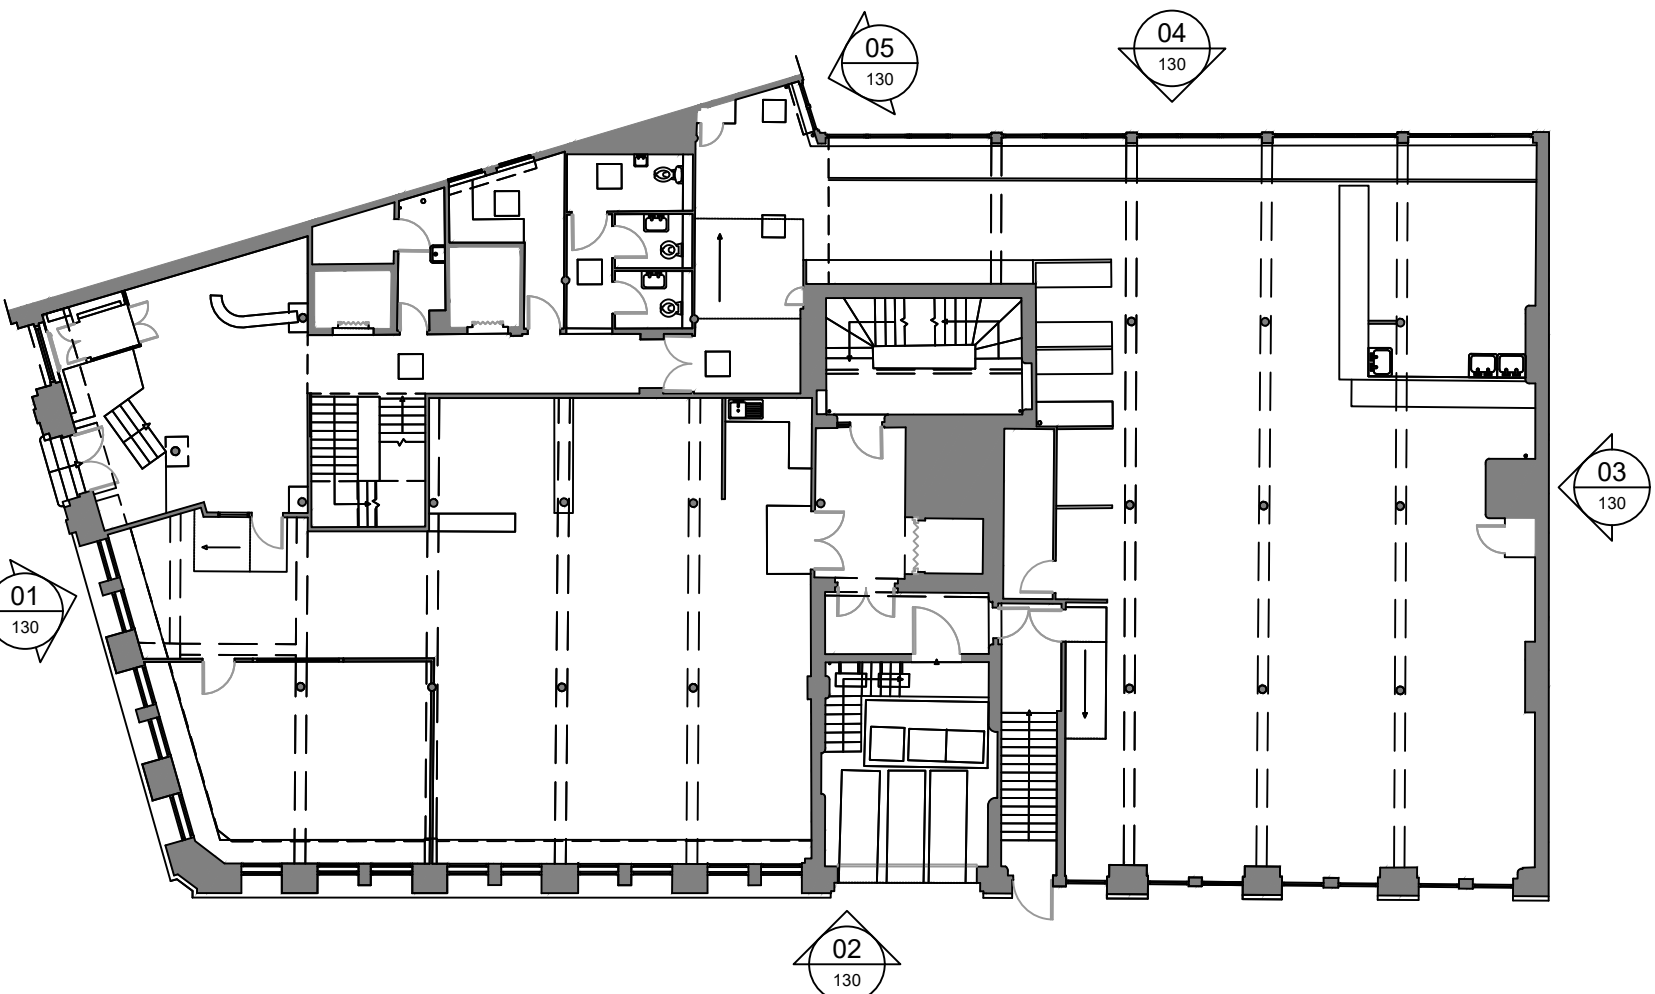

06 GROUND FLOOR PROPOSED REPAIRS
130 SCALE - 1:200 @ A1

REFERENCE PLAN

A X I

117 - 119
PORTLAND STREET
MANCHESTER

ADDRESS : 4th FLOOR CALICO 55-55 MOSLEY STREET,
MANCHESTER, M2 3HQ
TELEPHONE : +44 (0)161 879 7357
EMAIL : www.axi.studio
COMPANY NO : 11847325

bruntwood
SciTech

PROJECT
DRAWING REFERENCE
EXTERNAL ELEVATIONS
PROPOSED REPAIR STRATEGY

JOB REFERENCE
23 - 192

DRAWING SCALE
1:50@A1

DATE
06.02.24

DRAWN
ARB

CHECKED
FWE

DRAWING REFERENCE
AXI - 130

STAGE
3

REV
00

REV	DATE	DESCRIPTION	DRAWN	CHECKED
3.00	03/04/24	ISSUED FOR PLANNING	SO	ARB