
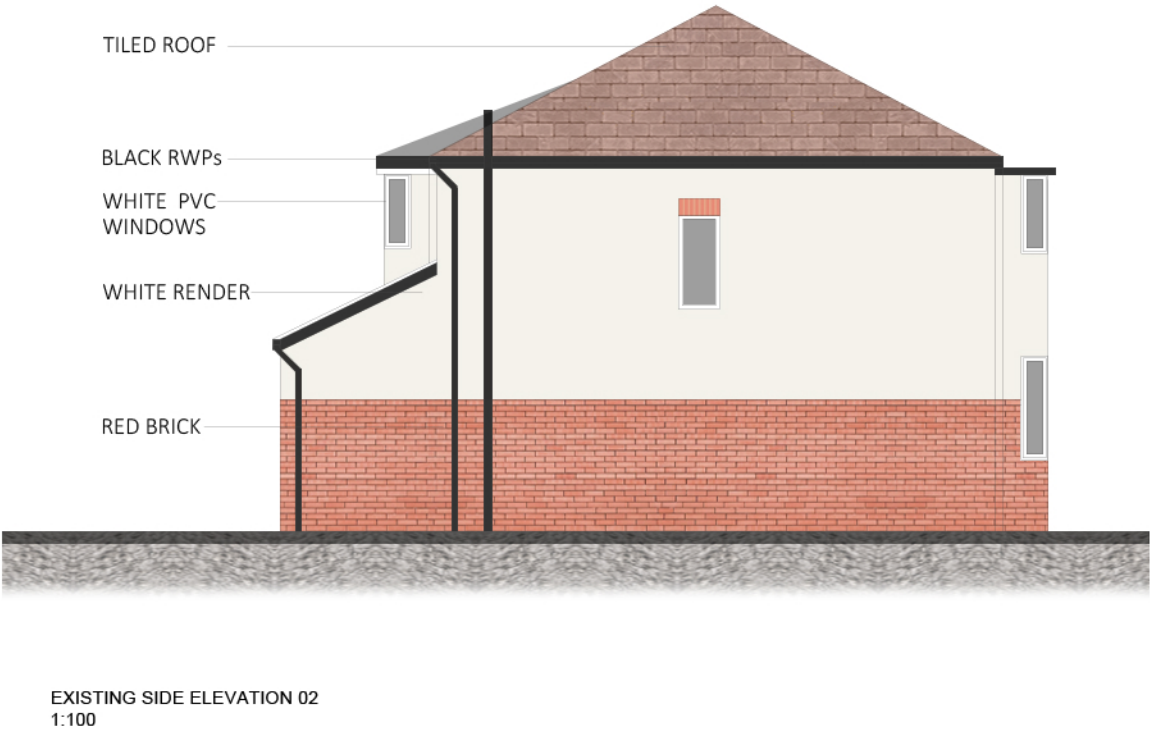
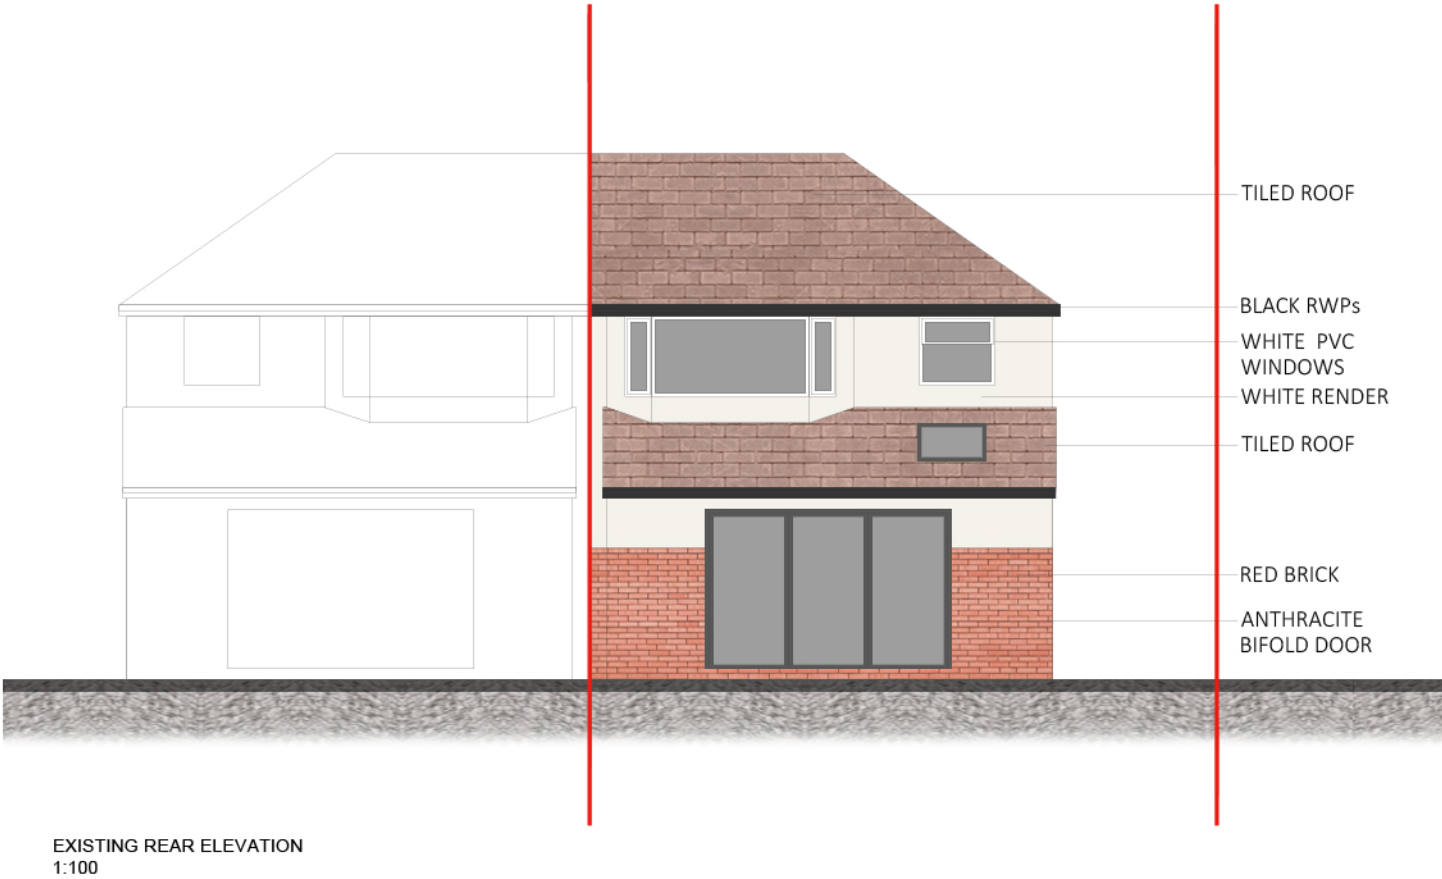


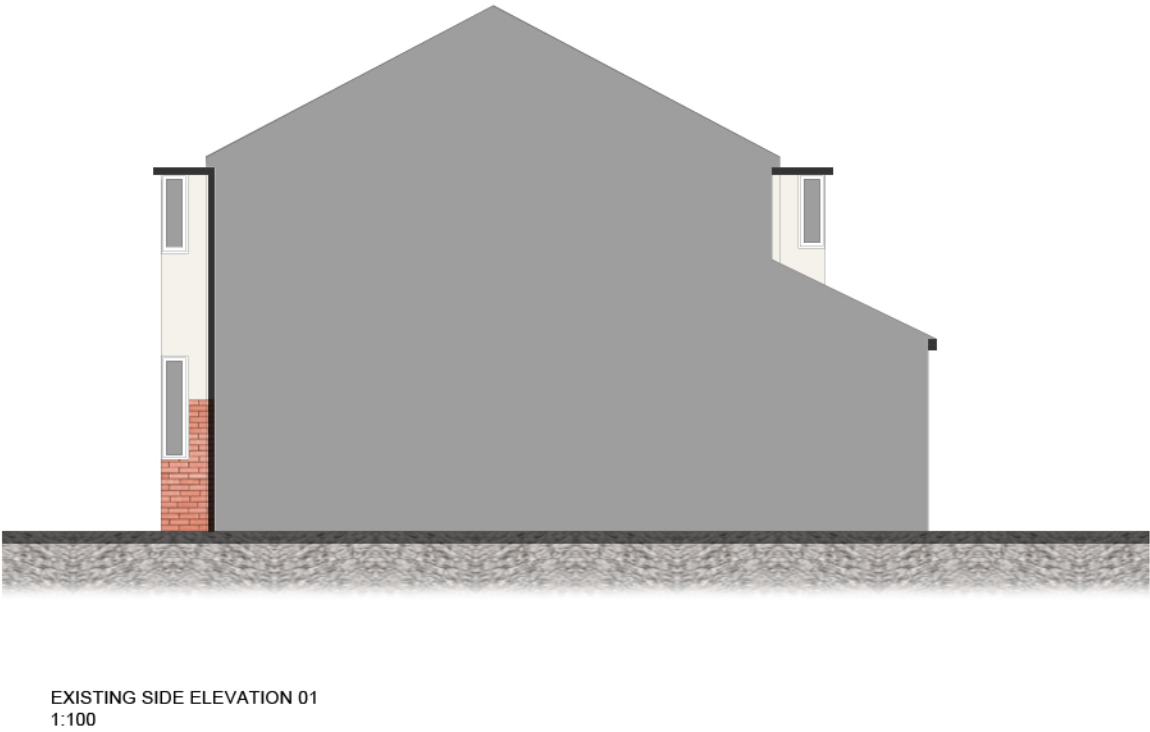

© this drawing and the building works depicted are the copyright and may not be reproduced or amended except by written permission. no liability will be accepted for amendments made by other persons.

all dimensions to be checked on site and architect notified of any discrepancies prior to commencement. do not scale.

GENERAL
All materials and construction works are to comply with current BSI standards and Codes of Practice and Building Regulations. Building Regulations approval to be obtained by Contractor. Building inspector to inspect site at suitable intervals, any issues to be relayed to building control.

ALL DIMENSIONS ARE INDICATIVE AND ARE TO BE CO-ORDINATED FULLY ON SITE WITH EXISTING BOUNDARIES. WALL THICKNESS, ROOF STRUCTURE, ETC.



A 12.03.2024 First issue ZM
rev: date: comment(s): name: check:



status: PLANNING RIBA Stage: 3

client: Private Client

job: 17 Deneford Road, Didsbury

title: Existing Building Elevations

drawn: ZM date: Mar 2024

checked: ZM scale @ a3: 1:100

job no: 2401 drg no: 03-05-001_Rev A