


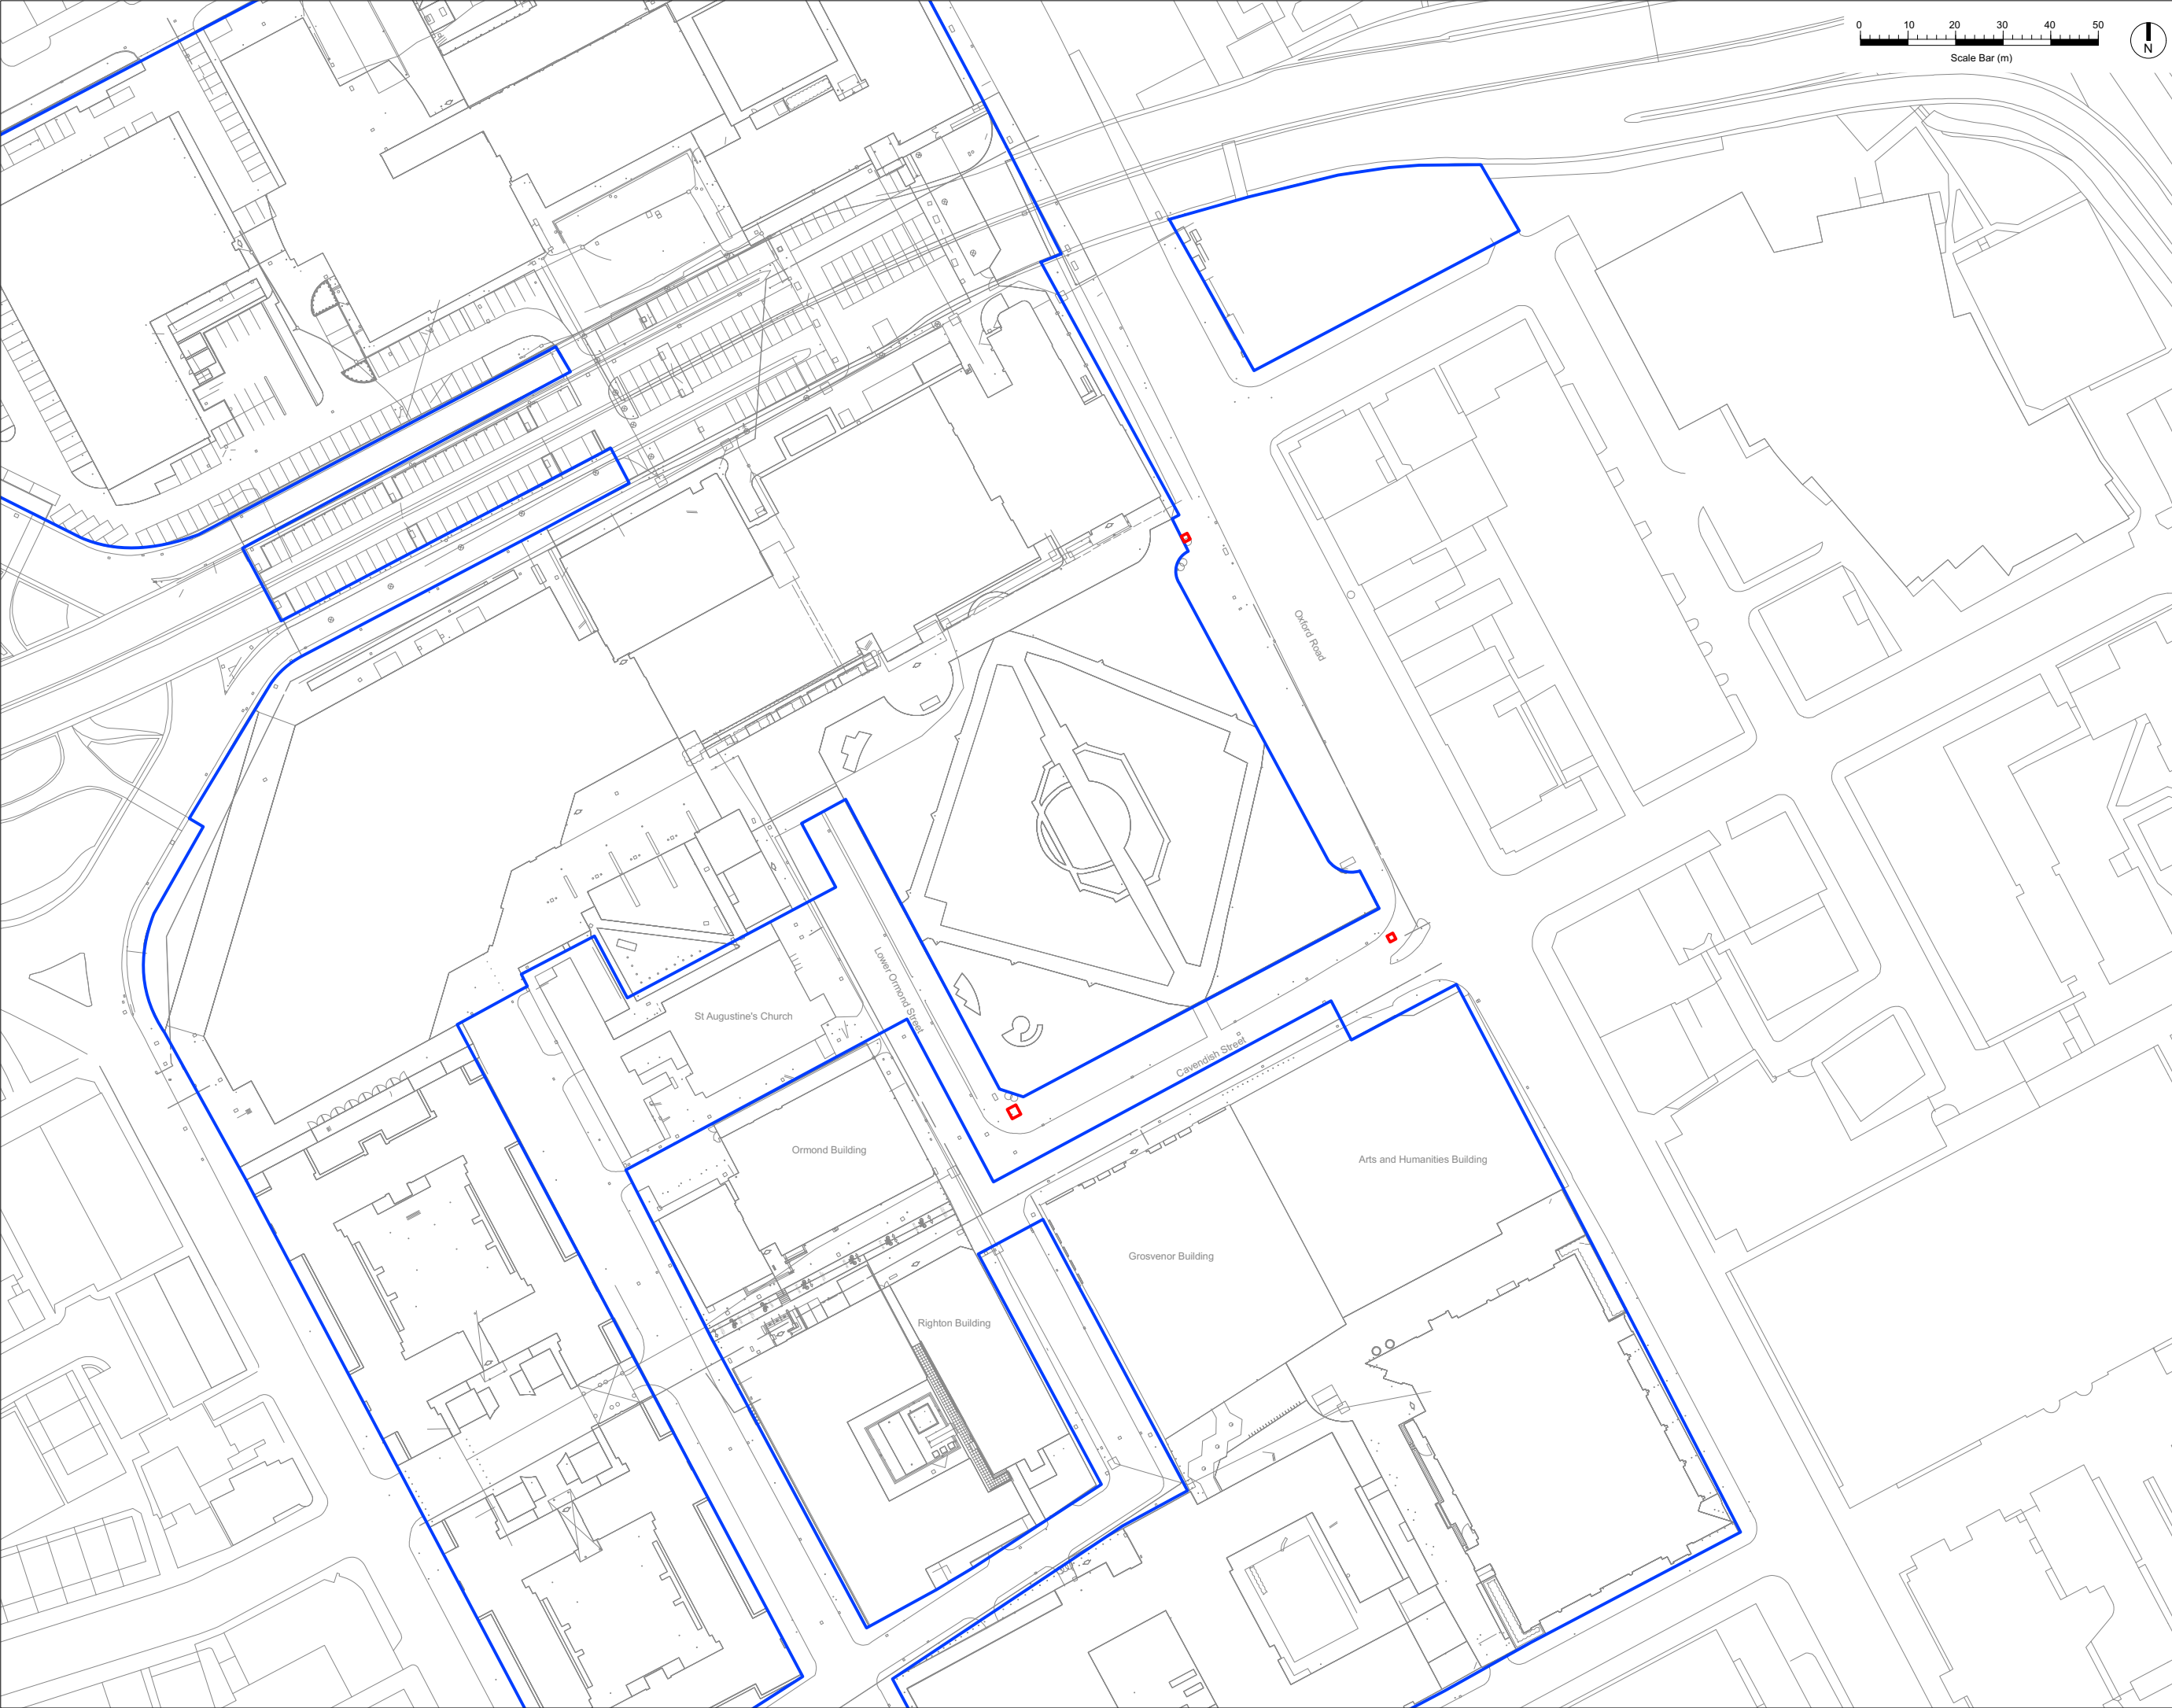

- THIS DRAWING IS COPYRIGHT PROTECTED AND MAY NOT BE REPRODUCED IN WHOLE OR PART WITHOUT WRITTEN AUTHORITY FROM THE OWNER.
1. Do not scale from this drawing.
 2. Always work to noted dimensions.
 3. All dimensions are in millimetres unless otherwise stated.
 4. All setting out, levels and dimensions to be agreed on site.
 5. The dimensions of all materials must be checked on site before being laid out.
 6. This drawing must be read with the relevant specification clauses and detail drawings.
 7. Order of construction and setting out to be agreed on site.

S4-P03	29-04-24	Updated for planning	KAR	LH
S4-P02	23-11-23	Planning	SAB	LH

Revision	Date	Description	Drawn	Apprvd.



Plant I.E. Limited
E: info@plant-ie.com W: plant-ie.com
MANCHESTER
2 Back Grafton St, Altrincham, WA14 1DY
T: 0161 928 9281
LONDON
Unit 6 Waterside, 44-48 Wharf Road, London,
N1 7UX
T: 0207 253 5678
LIVERPOOL
Tempest 5.3, 12 Tithebarn Street, Liverpool, L2
2DT
T: 0151 363 1230

Client	Manchester Metropolitan University		
--------	------------------------------------	--	--

Project	MMU Landscape Masterplan, Manchester		
---------	---	--	--

Dwg Title	Site location plan Public Realm Signage		
-----------	--	--	--

Created on	Created by	Approved by	
10.11.23	SAB	LH	

Scale	Size	Workstage	
1:1250	A3	Stage 5	

Dwg No.	Suitability	Revision
1958-PLA-01A-XX-DR-L-0016	S4	P03

© Plant I.E. Limited