

DO NOT SCALE FROM THIS DRAWING.
ALL DIMENSIONS TO BE CHECKED ON SITE.
(DRAWINGS MAYBE SCALED FOR LOCAL AUTHORITY & PLANNING PURPOSE ONLY)
COPYRIGHT PROTECTED.

FOR PLANNING
DO NOT USE FOR CONSTRUCTION


CONSULTANT REFERENCES IN DRAWING:

STRUCTURAL - REF/REVISION

GENERAL NOTES:

0 5 10 20 30 40 50 60m

Scale 1:1250

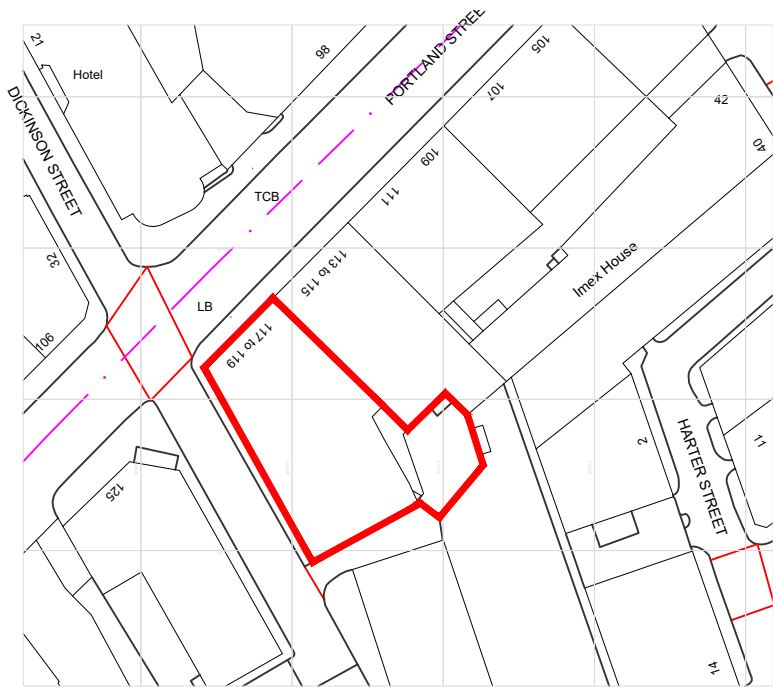

Ordnance Survey, (c) Crown Copyright 2024. All rights reserved. Licence number 100022432

01
L01

LOCATION PLAN
SCALE - 1:1250 @ A1

3.00	04/04/2024	ISSUED FOR PLANNING	SO	ARB
REV	DATE	DESCRIPTION	DRAWN	CHECKED
AXI ADDRESS : 41 SOUTH KING STREET, MANCHESTER, M2 6DE TELEPHONE : +44 (0)161 879 7357 EMAIL : www.axi.studio COMPANY No : 11847325				
CLIENT bruntwood SciTech				
PROJECT 117 - 119 PORTLAND STREET MANCHESTER				
DRAWING REFERENCE LOCATION PLAN AS EXISTING				
JOB REFERENCE	DRAWING SCALE	DATE	DRAWN	CHECKED
23-192	varies@A3	05.03.24	SO	RH
PROJECT No			STAGE	REV
AXI L01			2	00