


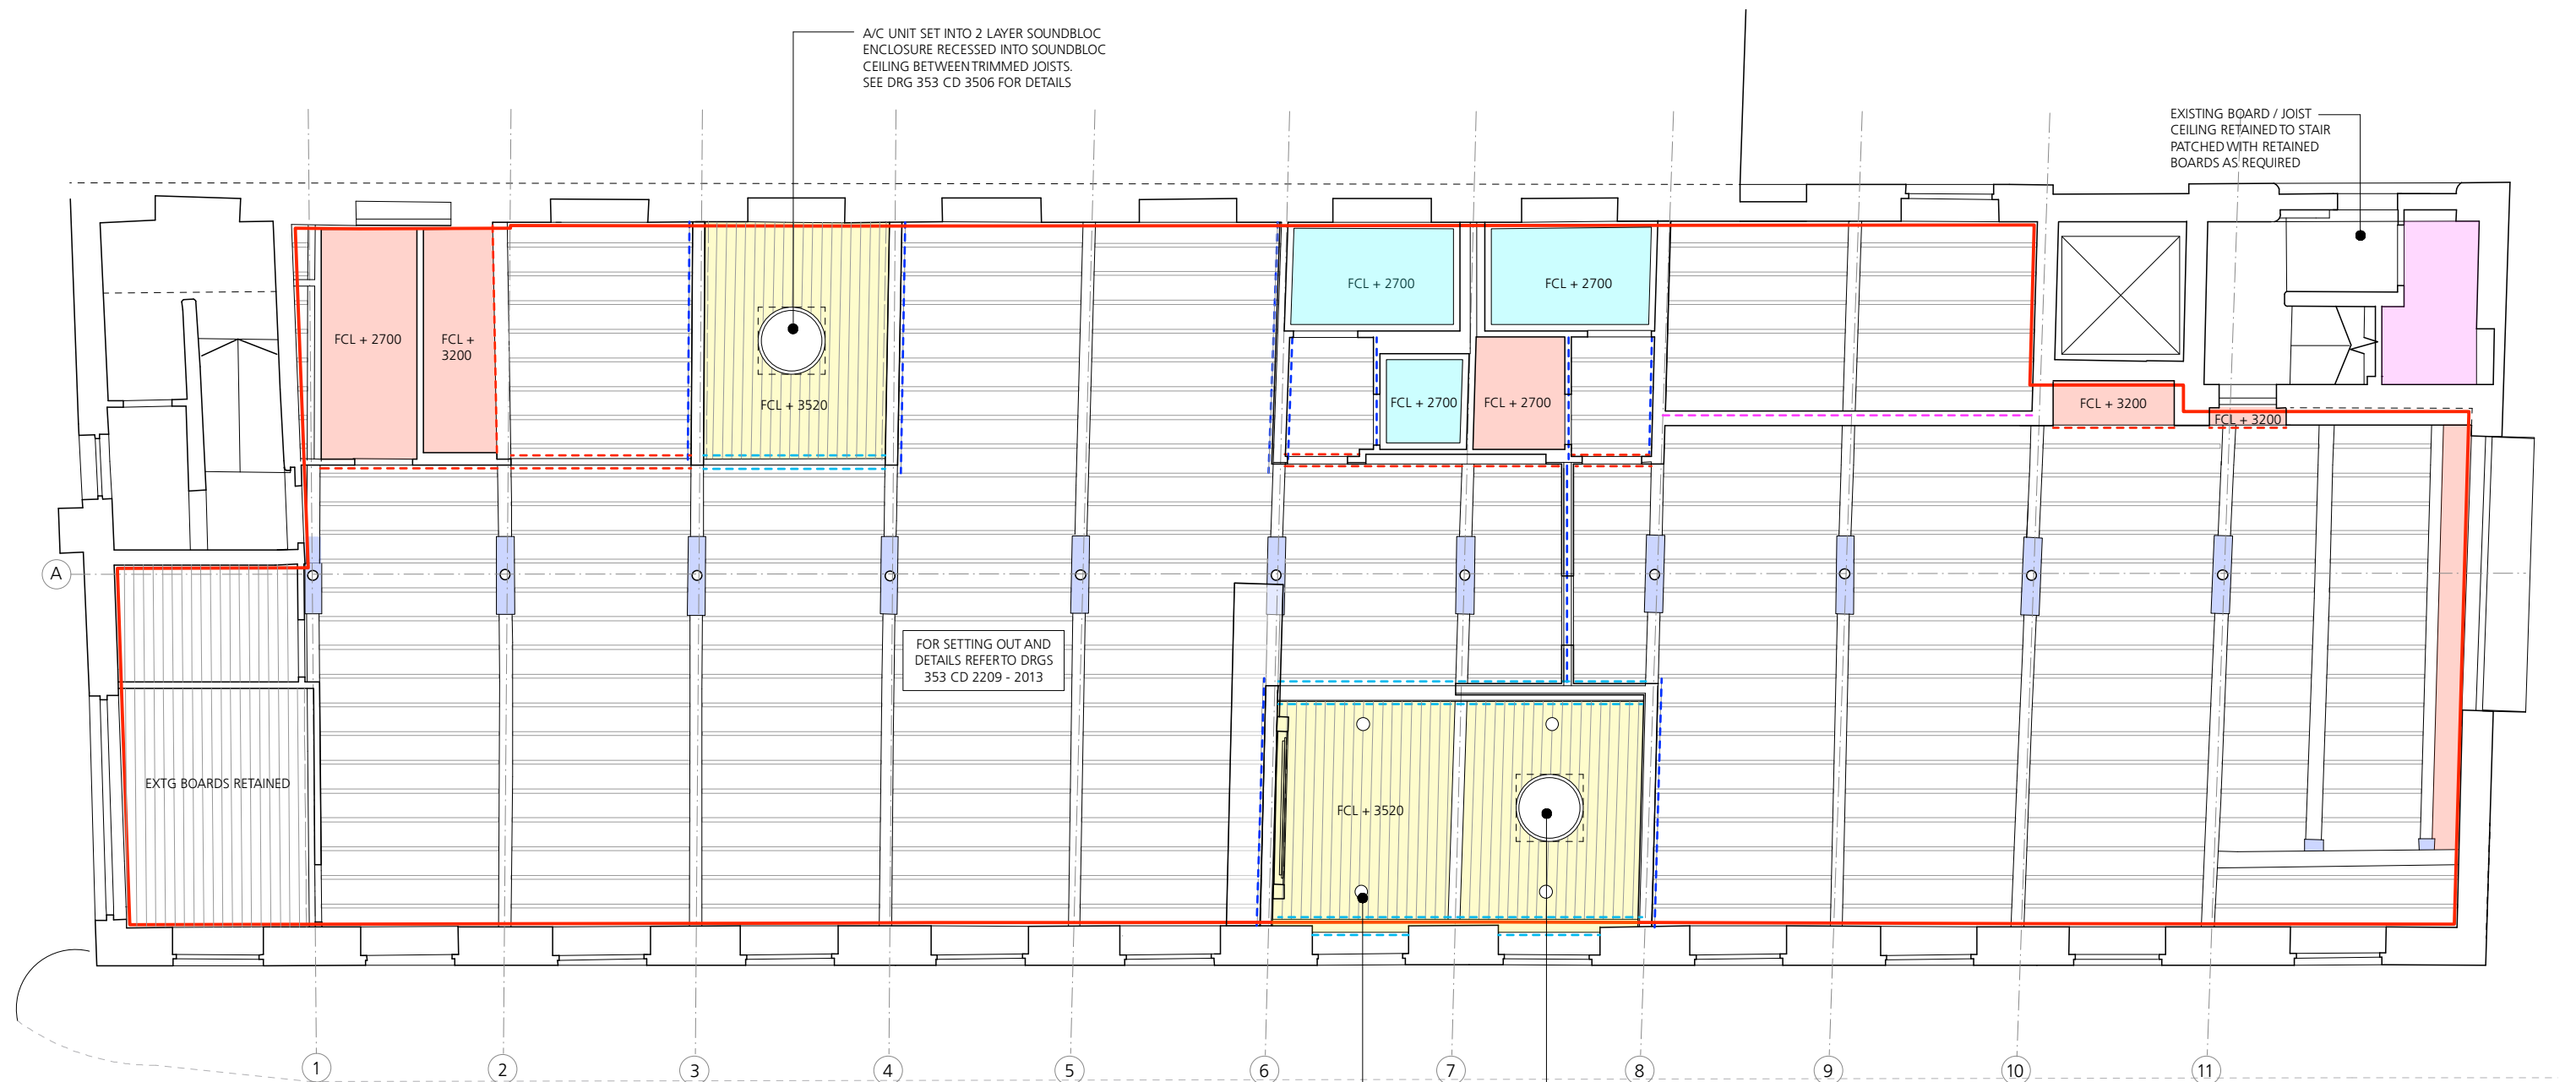

KEY

- | | | | | | |
|--|---|--|---|--|---|
| | AREA OF SOFFIT TO HAVE INTUMESCENT COATING TO ALL EXISTING TIMBER JOISTS AND UNDERSIDE OF ALL EXISTING TIMBER FLOORBOARDS AS SPEC M60/140 | | PLASTERBOARD DIRECT TO TIMBER JOISTS SPEC K10/270 | | TIMBER LINING TO ROOFLIGHT REVEALS SPEC K10/180 |
| | AREA OF CEILING TO HAVE INSULATION BELOW AND BETWEEN EXISTING RAFTERS. REFER TO DRG 353 CD 2701 FOR DETAILS | | 2 LAYERS FIRELINE BOARD DIRECT TO TIMBER JOISTS SPEC K10/260 | | WALLBOARD BULKHEAD ABOVE OPENING UPTO U/S SOFFIT SPEC K10/130 |
| | M/F SUSPENDED PLASTERBOARD CEILING SPEC K10/240 | | EXISTING TIMBER BOARDS REFIXED ON 50 x 19mm TIMBER BATTENS | | 2 LAYER FIRELINE BOARD BULKHEAD UP TO U/S SOFFIT SPEC K10/260 |
| | 2 LAYERS SOUNDBLOC BOARD ON M/F CEILING WITH ACOUSTIC HANGERS WITH RECLAIMED TIMBER BOARD OVERLAY | | BLACK PAINTED EXPANDED MESH CEILING RAFT SET 100mm FROM WALL | | 2 LAYER SOUNDBLOC BOARD BULKHEAD UPTO U/S SOFFIT SPEC K10/150 |
| | | | INTUMESCENT PAINT TO CAST IRON BEAM SHOES SPEC M60/145 TO BE CONFIRMED | | TIMBER NOGGINS BETWEEN EXISTING JOISTS - REFER TO DETAILS FOR SIZES |
- NOTE: ALL PLASTERBOARD SURFACES TO HAVE PAINT FINISH AS SPEC M60/150

4 No. SPEAKER UNITS RECESSED INTO CEILING WITH ACOUSTIC HOODS - TO BE CONFIRMED BY A/V CONTRACTOR

A/C UNIT SET INTO 2 LAYER SOUNDBLOC ENCLOSURE RECESSED INTO SOUNDBLOC CEILING BETWEEN TRIMMED JOISTS. SEE DRG 353 CD 3506 FOR DETAILS

Rev C5 - 06/24 - WC ceilings amended
Rev C4 - 05/24 - Office entrance area, meeting room & boardroom amended, storage added, lift area amended in cafe bar
Rev C3 - 02/24 - Soundbloc board ceiling added to office and meeting room, extg boards retained in rear entrance lobby, provision of noggins adjusted to suit
Rev C2 - 02/24 - Layout, wall widths and lining types updated to suit setting out, ceiling omitted in entrance area
Rev C1 - 02/24 - Layout updated to office and entrance area and ceilings updated to suit, soundbloc board bulkheads added to meeting rooms,
Rev T1 - 11/23 - Fit out added at this level and ceilings updated to suit, key amended
Rev P3 - 08/23 - Paint ref added to key



0 1 2 3 4 5
Metres

Jonathan Davidson Architects

Architecture & Industrial Design
47 Hilton Street
MANCHESTER
M1 2EF
t: 0161 711 0835
e: inbox@jddavidsonarchitects.com
w: www.jddavidsonarchitects.com

Client Capital & Centric
Project **Neptune Mill**
Chapelton St, Manchester
Scale 1:100 @ A3
Date Apr 2023

Document **Ceilings**
Proposed Ground Floor Ceiling Plan
Status For information

Doc Ref
353 CD 3501 C5