


General Note:

Design Intent Only. Contractor to produce all necessary manufacturing drawings based on accurate site survey. Contractor to advise on all discrepancies and setting out prior to manufacture. Contractor to ensure all fixings and construction details to ensure stable and rigid construction.


Contractor to advise on finishes within scope to achieve client budget limitation - in accordance with all ongoing VE conversations - Any variations/sample to be approved by design team prior to manufacture.

All Equipment shown indicatively and we advise all necessary items of IT equipment be supplied to manufacturer to ensure all necessary power and data cable runs etc.

All tolerances and fixings to be determined. All fixings to be concealed where possible and considered if not. Contractor to provide manufacturing drawings prior to manufacture.

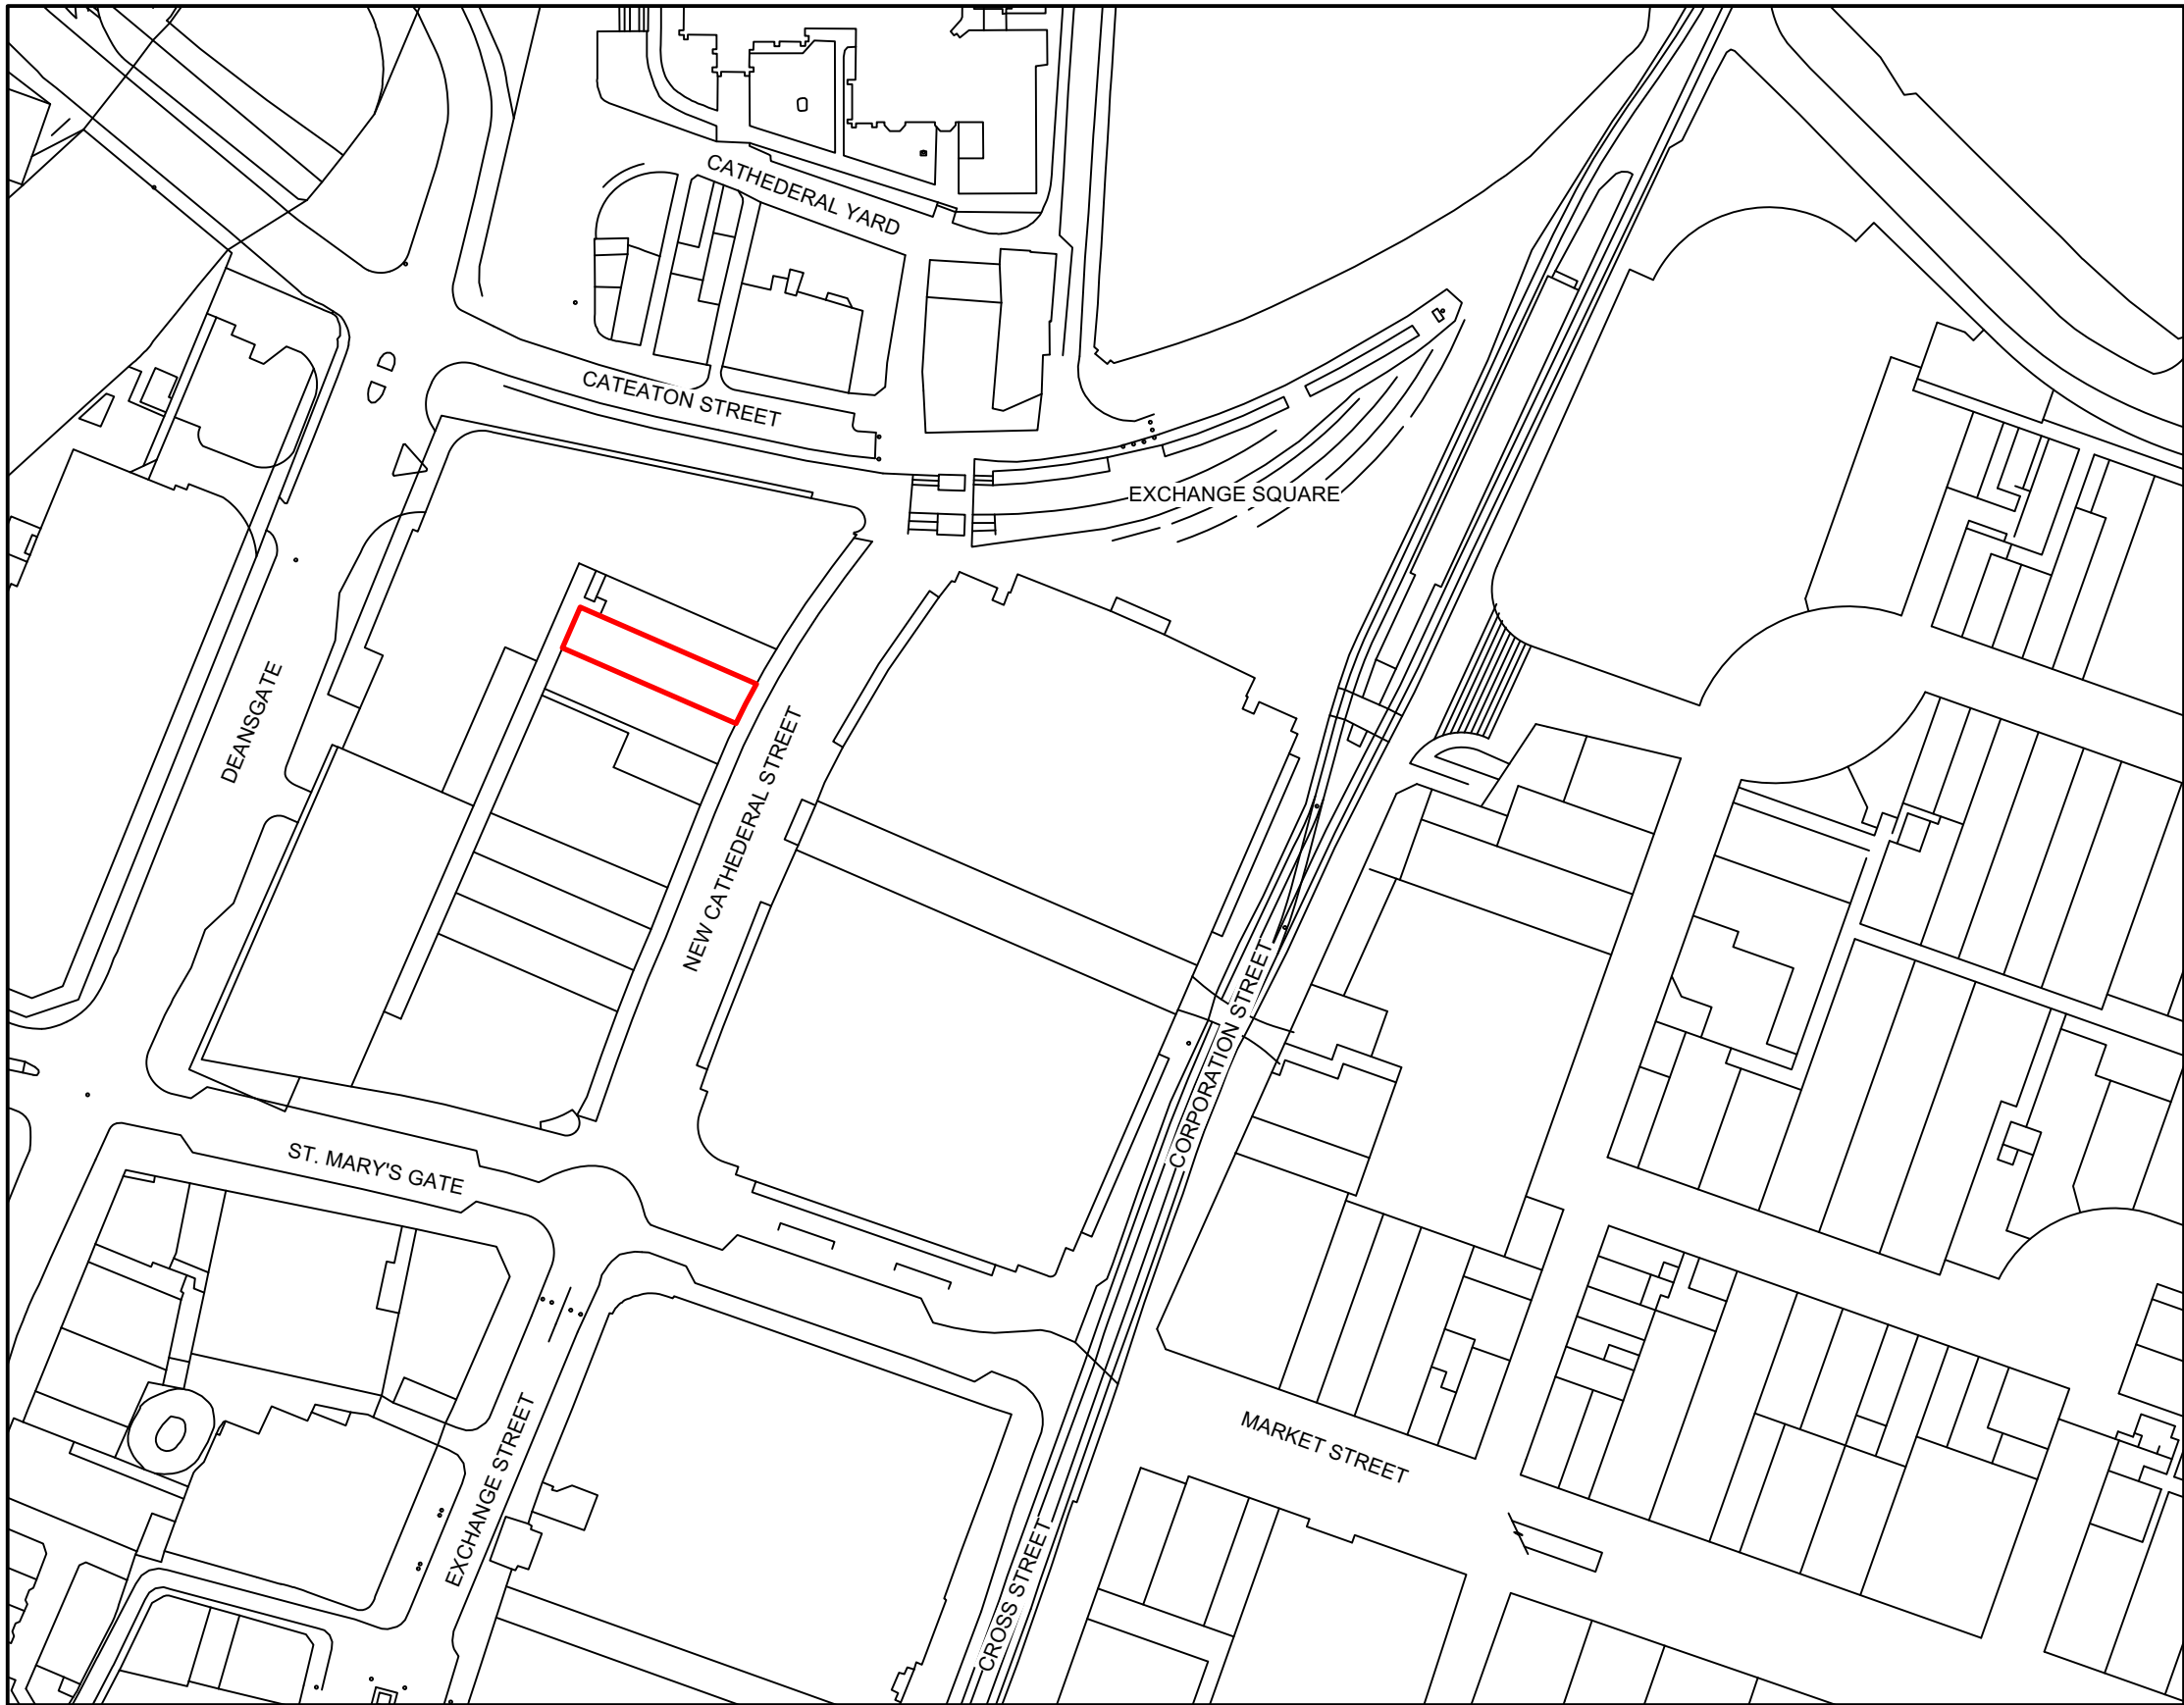

01 **Site Location Plan**
Scale: 1:1250

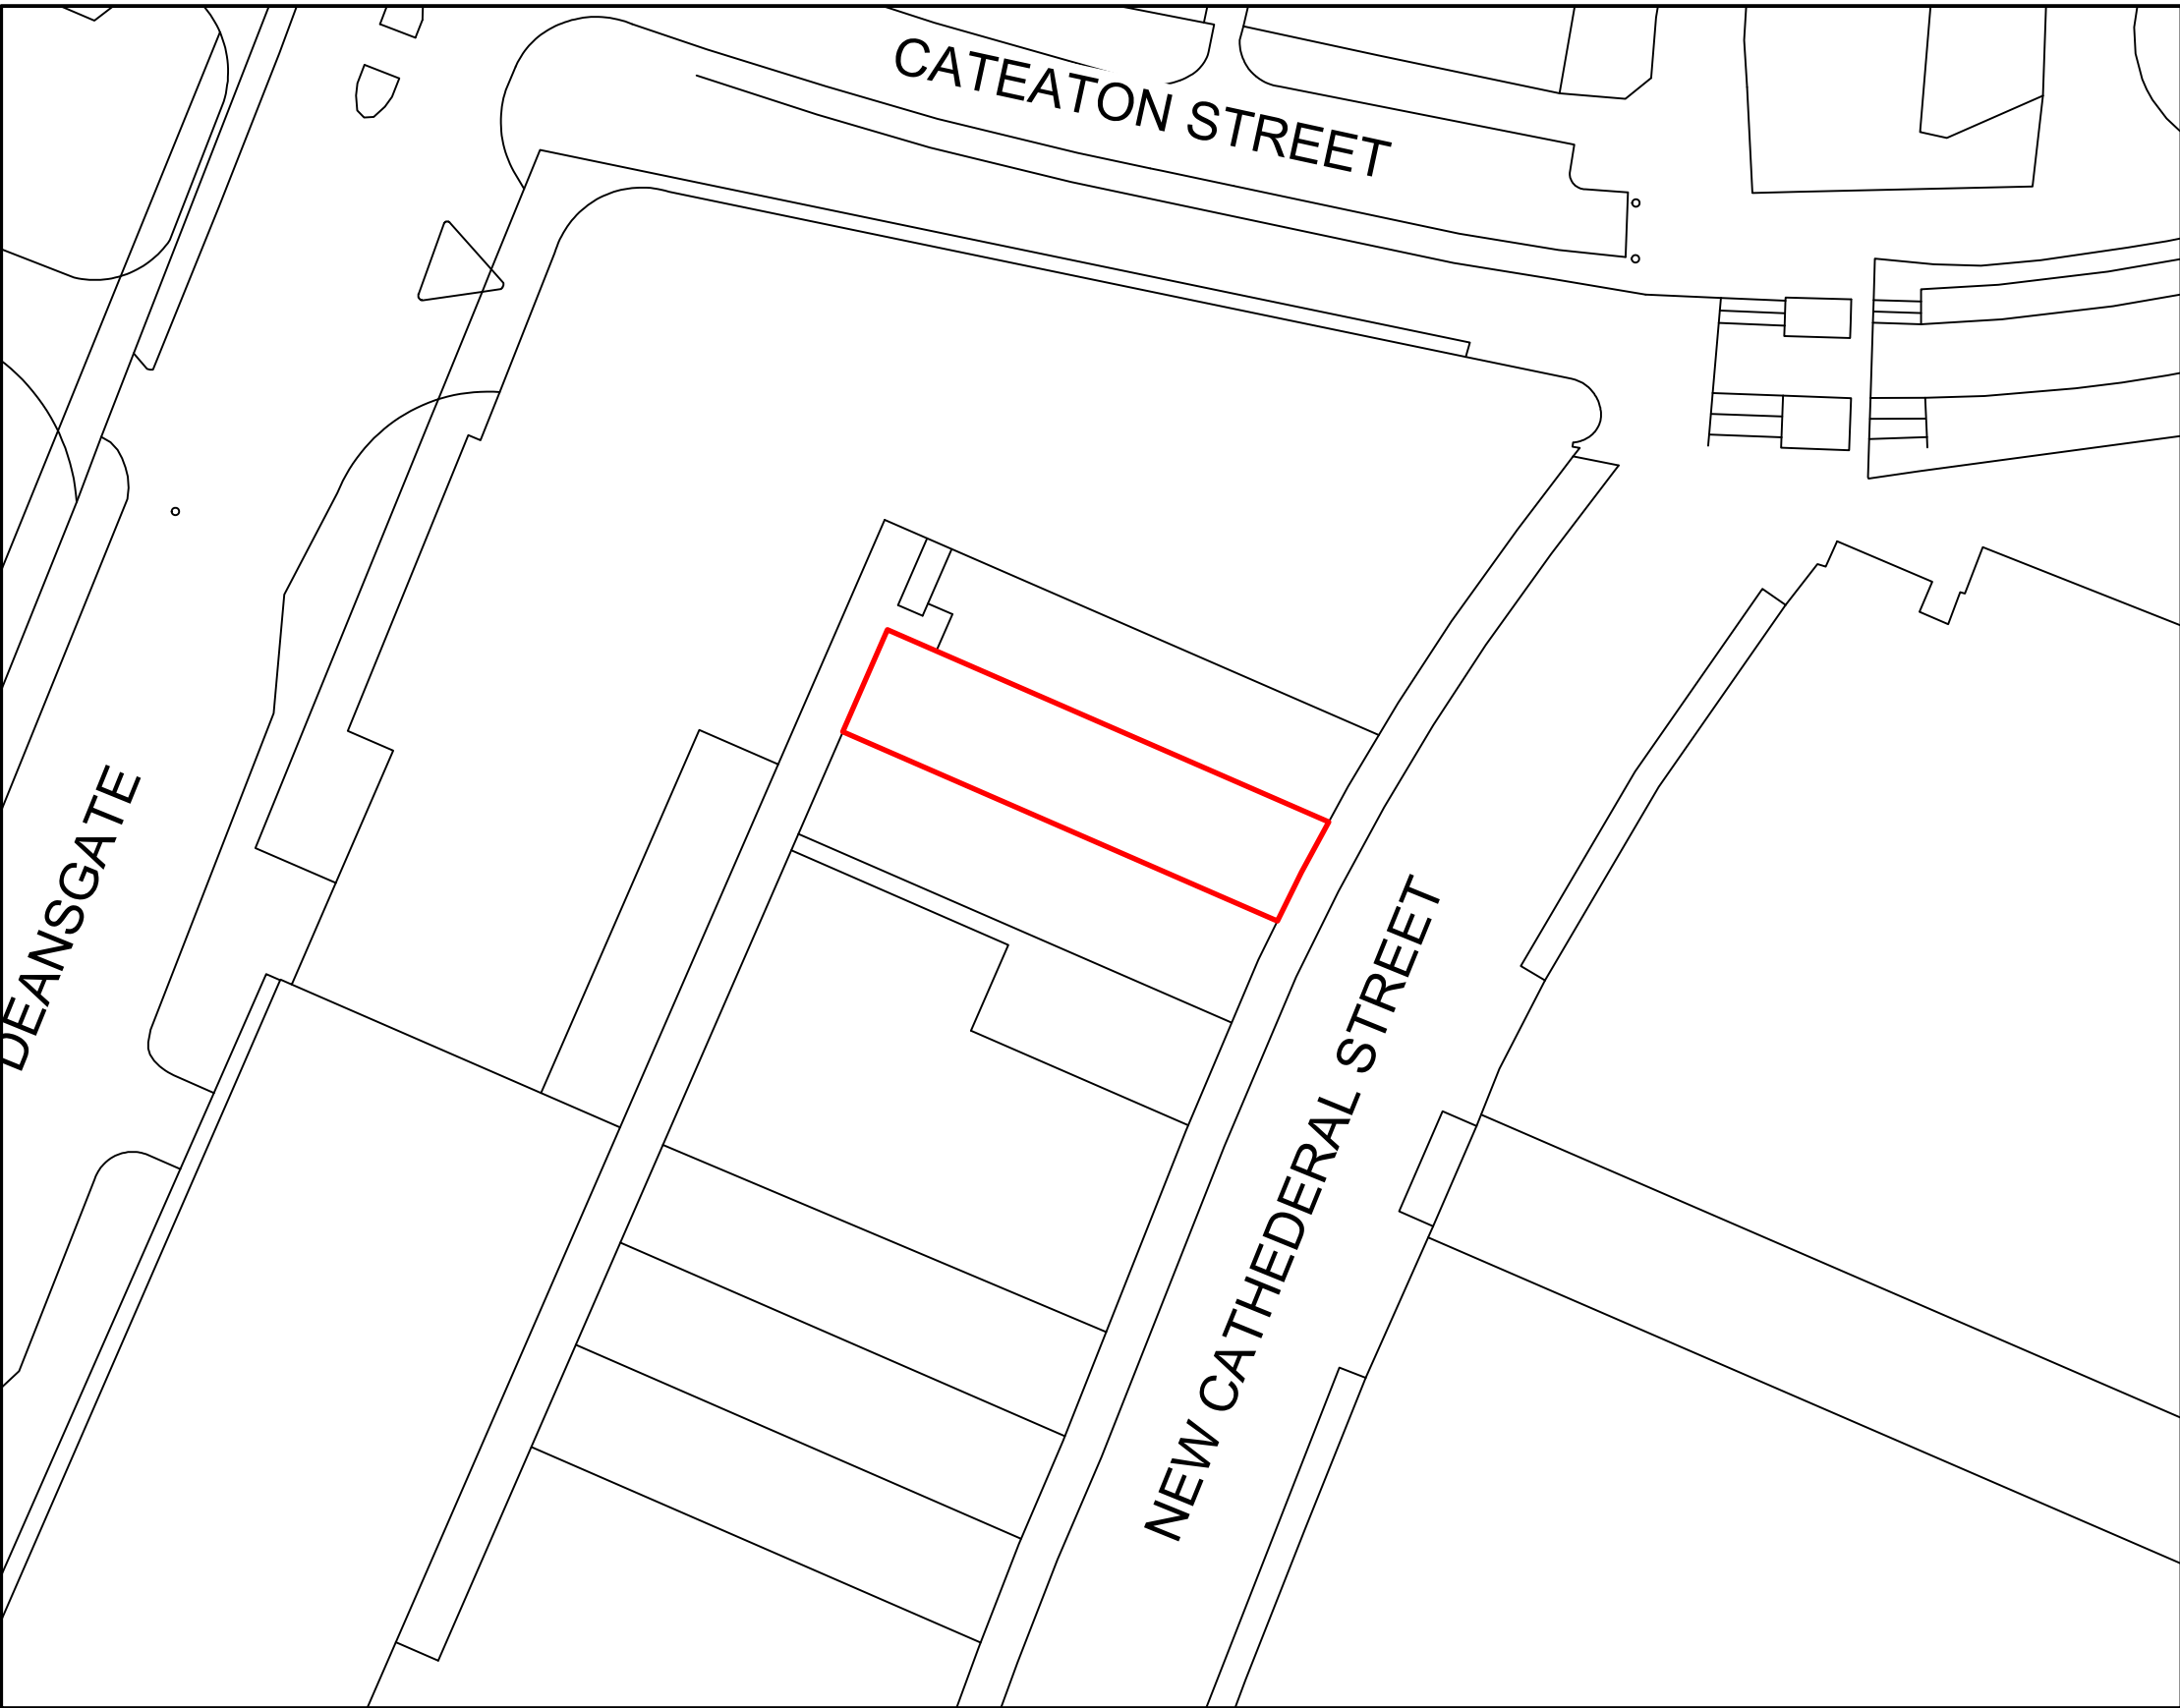

02 **Site Location Plan**
Scale: 1:500



Revisions:

Drawing Number:		Revision:
7036-LOC-001		
Drawing Title:		Sheet Size
Site Location Plan		A3
Client:	Scale:	Project Title:
Represent	As stated @ A3	2 Cathedral St. Manchester
Project Name:	Job No:	
Represent Manchester	7036	
Date:	Stage:	Author:
25/04/2024	1 Block Planning	CB
Onefine__day		13 Higher Dooks, Altrincham, England, WA14 2GL. Email: info@onefineday.design
Do not scale from this drawing. All dimensions are in millimeters unless otherwise stated. Dimensions on site, any equipment size or access size restrictions to be verified prior to work commencing. Copyright in this work belongs to Onefine, day Design Ltd. This work may not be copied, sold, loaned, transferred, copied or reproduced in whole or in part or in any manner or form without the prior written consent of Onefine, day.		